


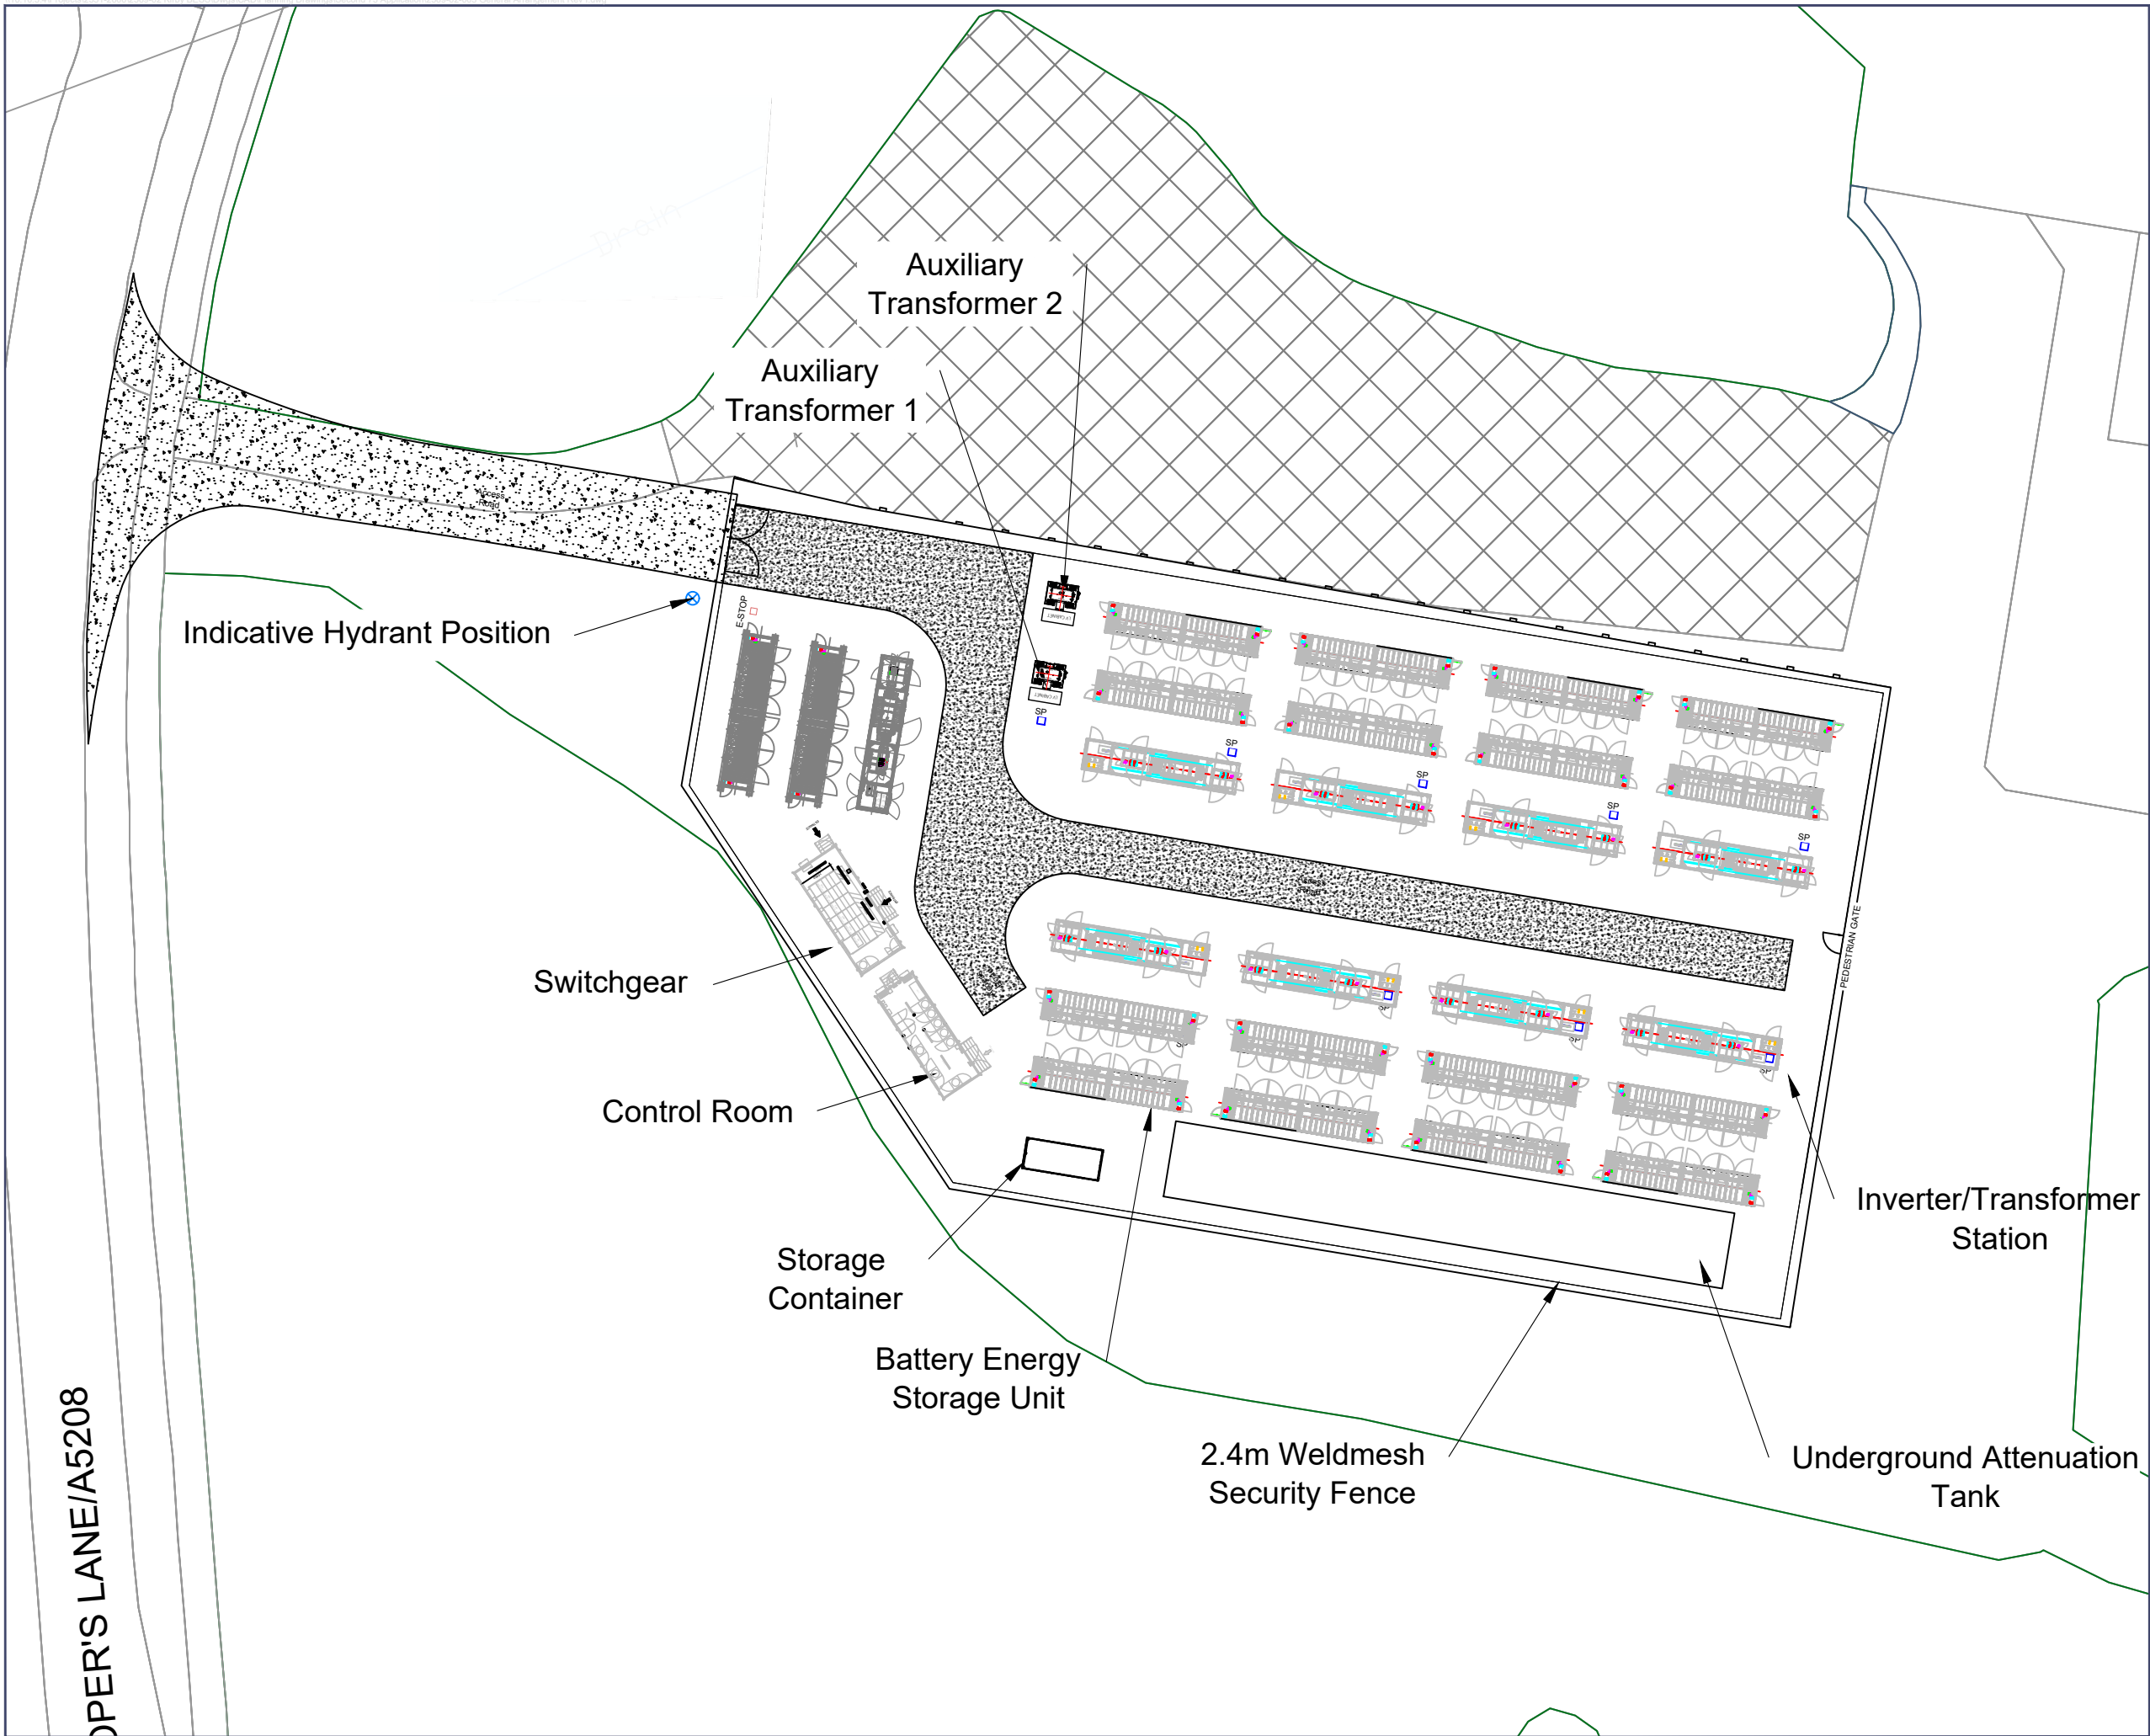

Existing Hardstanding

OPER'S LANE/A5208

0344 8700 007
axis.co.uk



Client

Pelagic Energy

Project

Kirkby BESS

Drawing Title

General Arrangement

Scale

1:500 @A3

Date

April 2025

Dwg no

2569-02-003

Status

--

Drawn

SK

Checked

JMg

Rev

1



revision: 1 desc: Updated Layout

date: 11-06-25

