
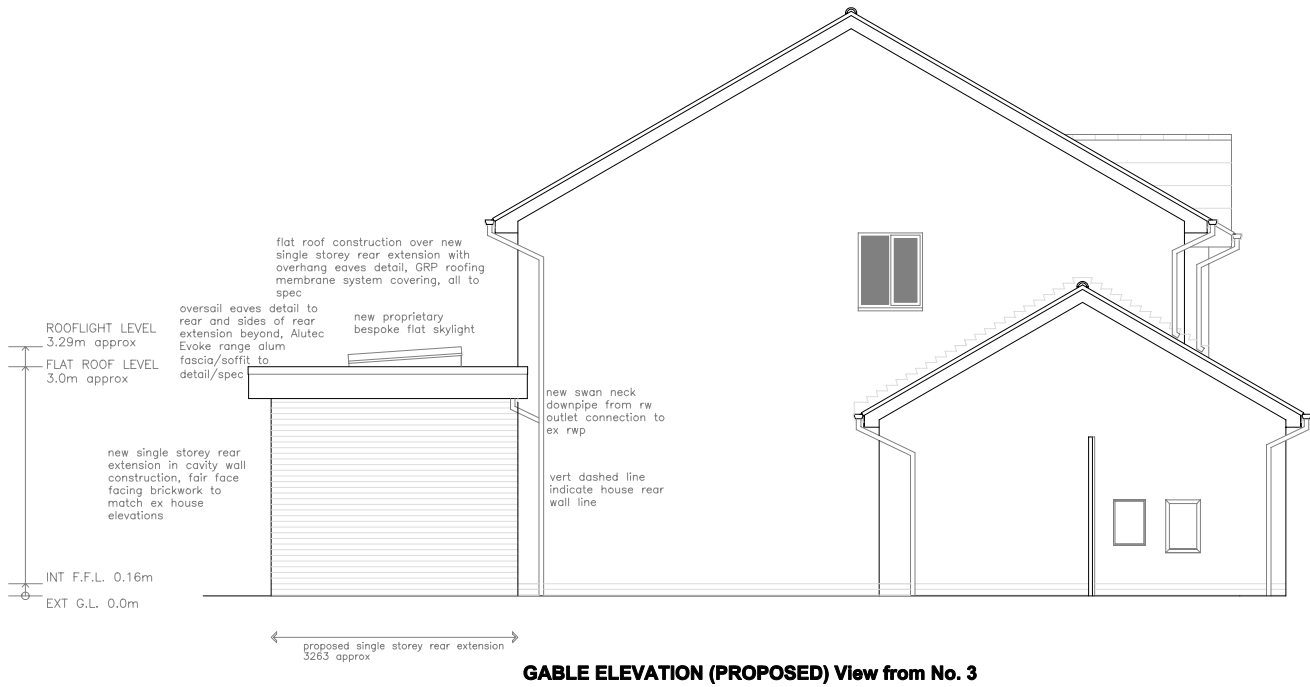


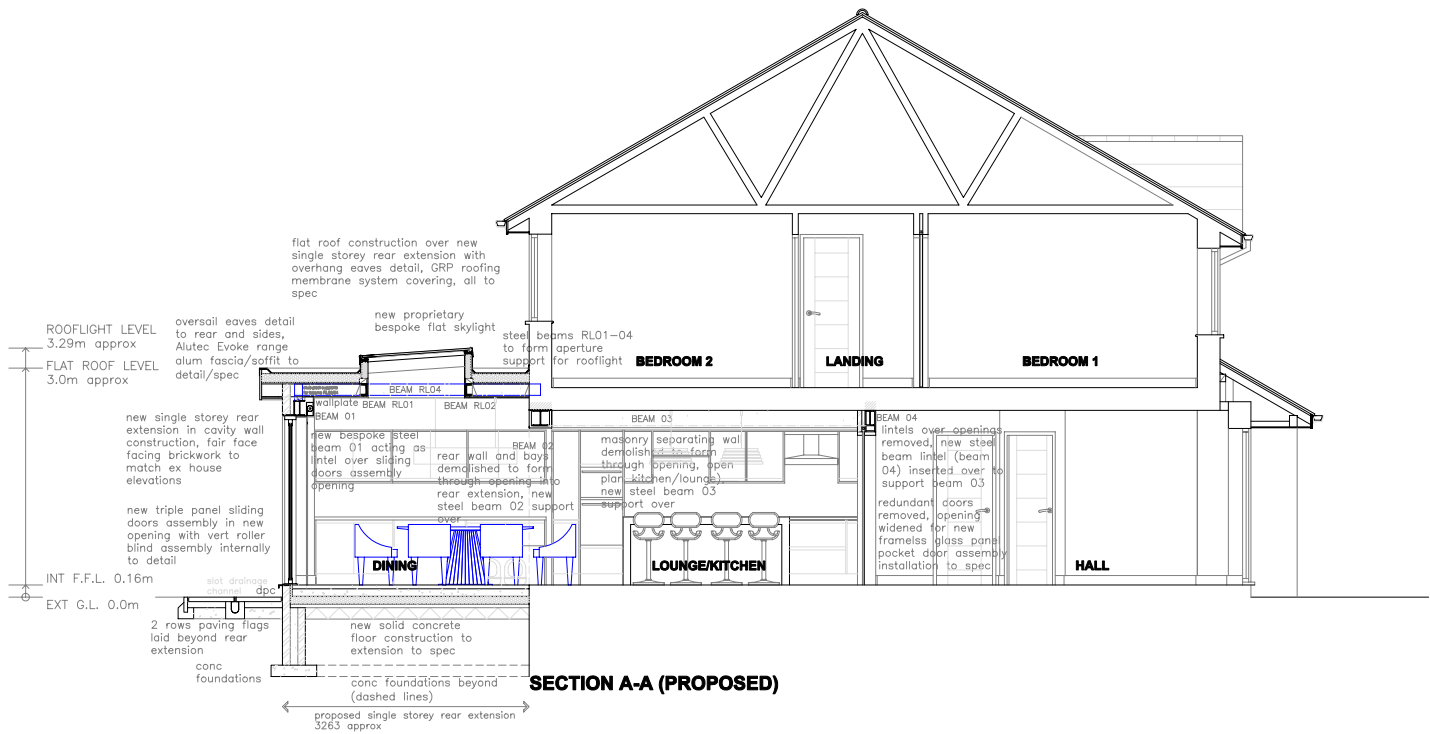

T2D (Team2Design) Architectural and Structural Design Consultancy Building Construction and Renovations Contractors Project and Property Management Consultancy email: team2design@btinternet.com tel: 07930 607827 (mobile) 0151 5301275 (office)		
client Mrs Jenny/Mr Robin HULBERT		
project Proposed single storey rear extension 4 CRESSWELL CLOSE, HALEWOOD KNOWSLEY, MERSEYSIDE L26 6NB		
drawing title ELEVATIONS AND SECTION AS PROPOSED		
scale 1:100 @ A3	date April 2021	dwg no 4CC/RESUB03