






LOCATION PLAN 1:1250

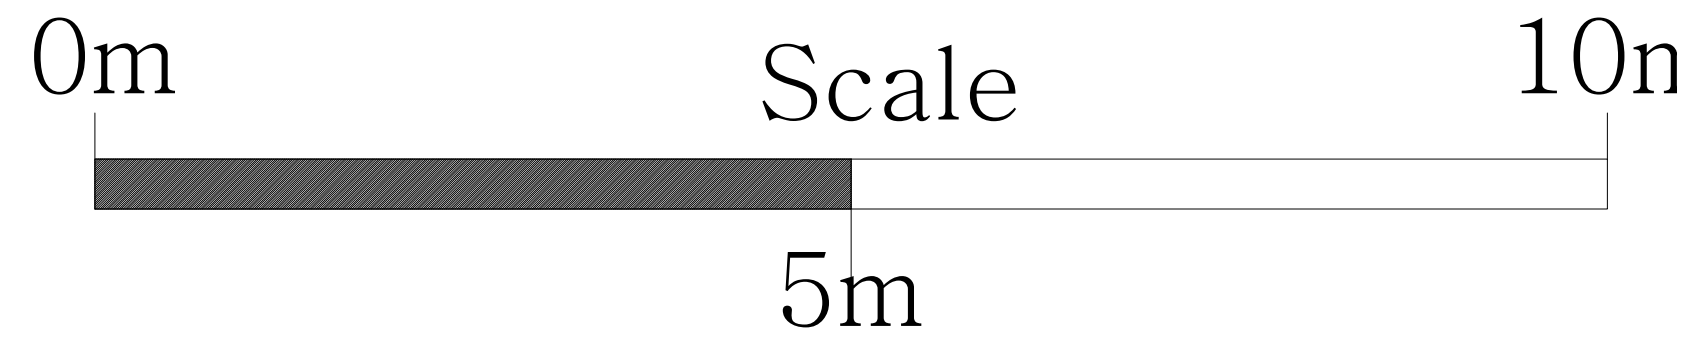


BLOCK PLAN 1:500

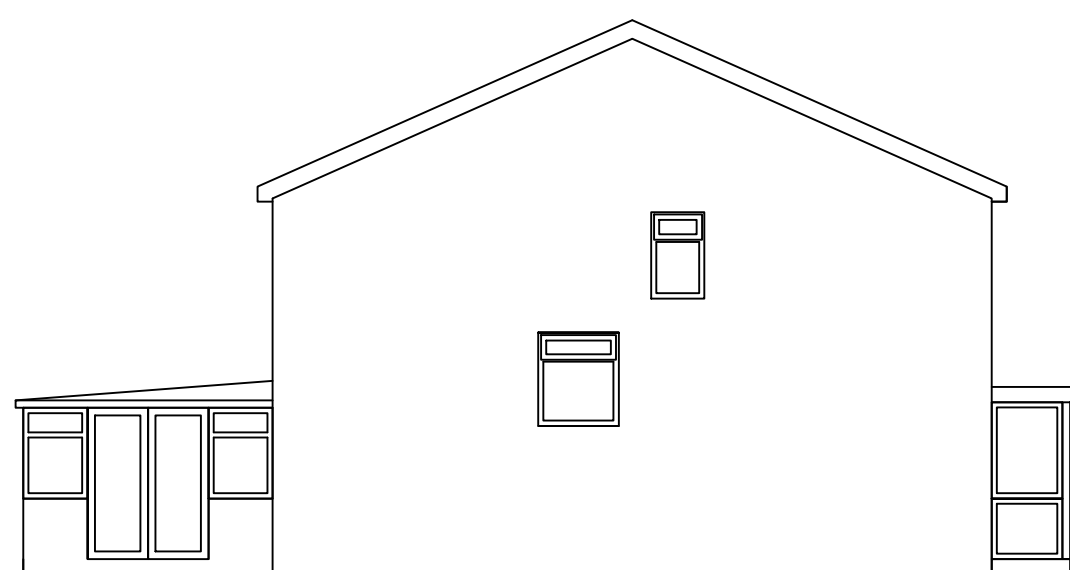


EXISTING GABLE ELEVATION 1:100

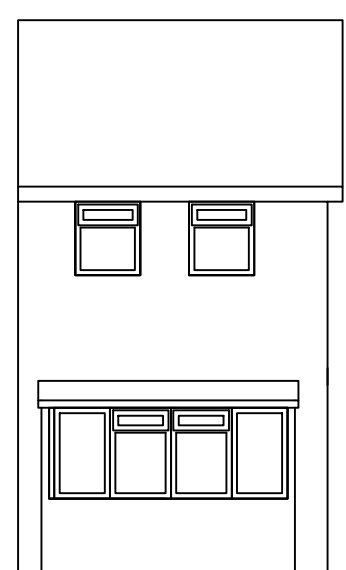


EXISTING FRONT ELEVATION 1:100

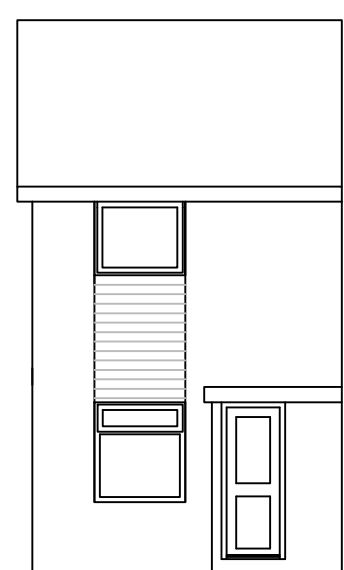

EXISTING REAR ELEVATION 1:100


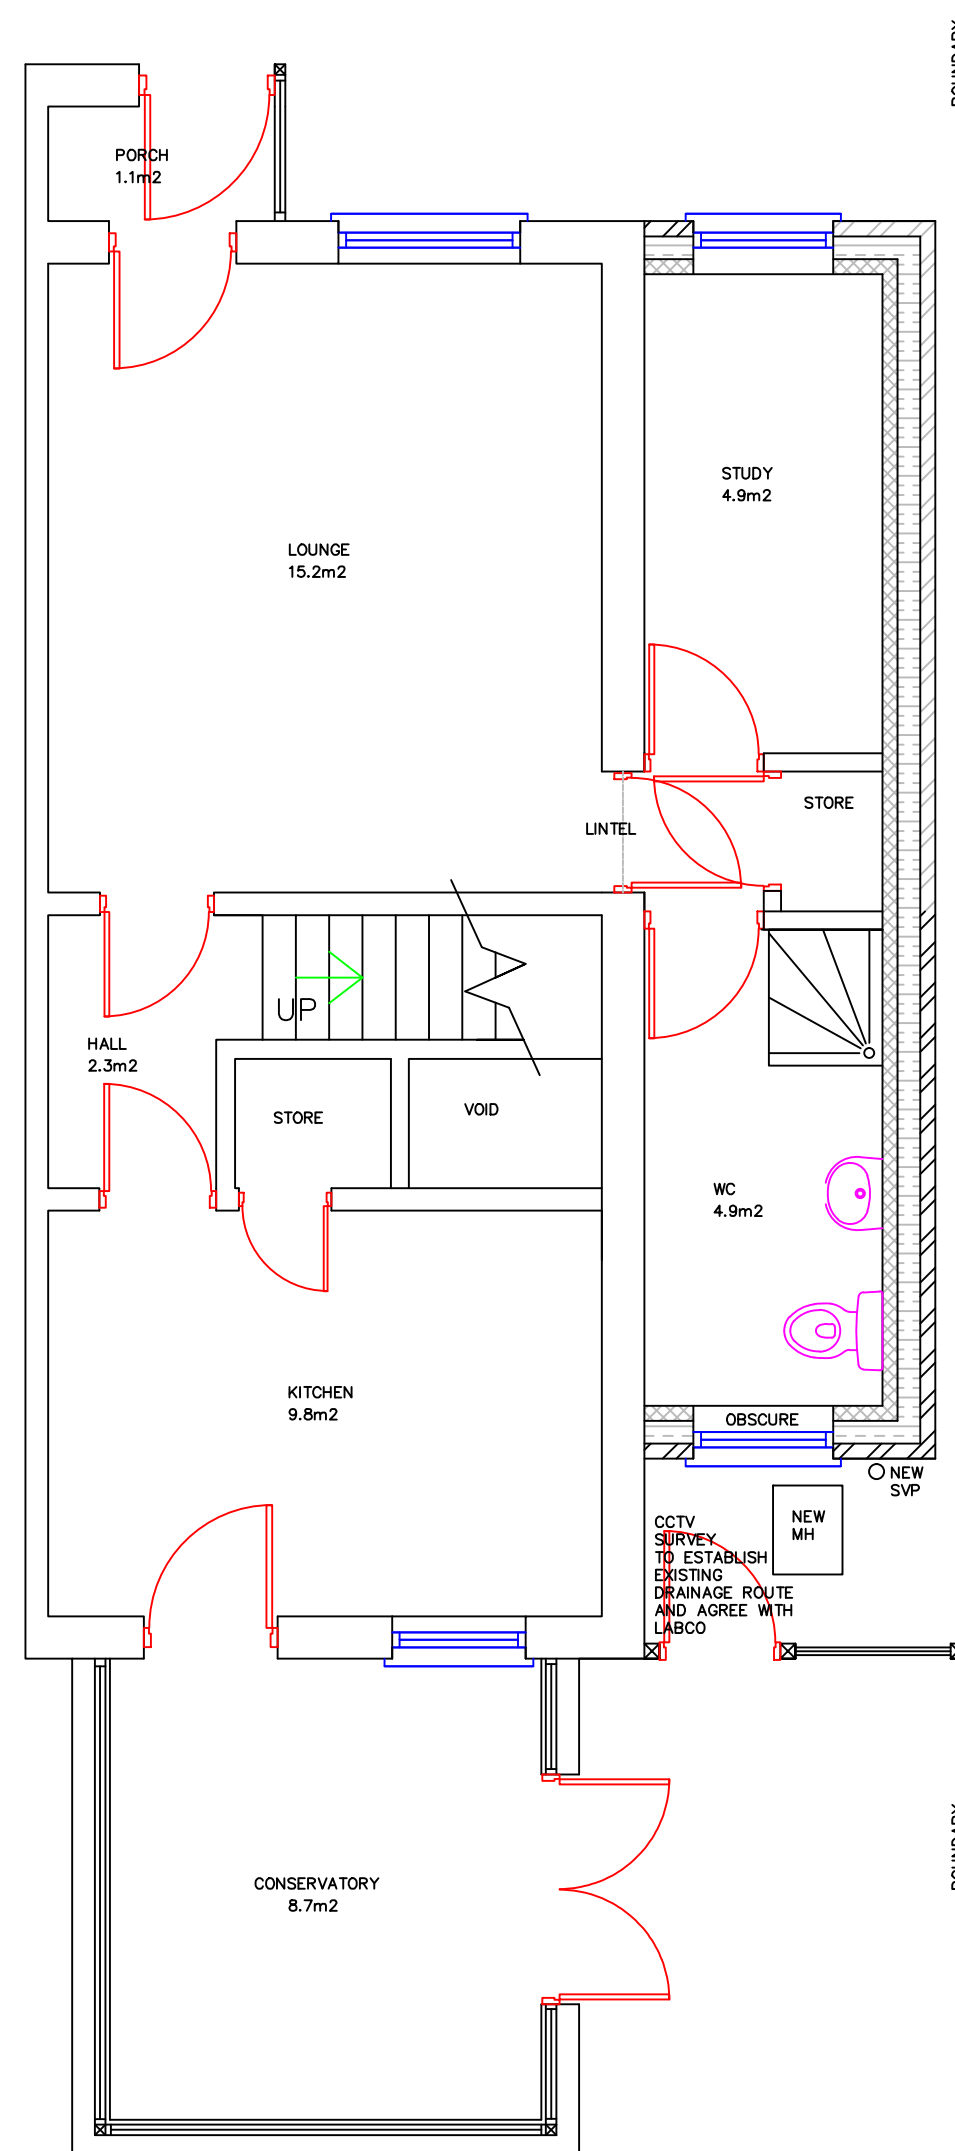


PROPOSED FLOOR PLAN 1:50

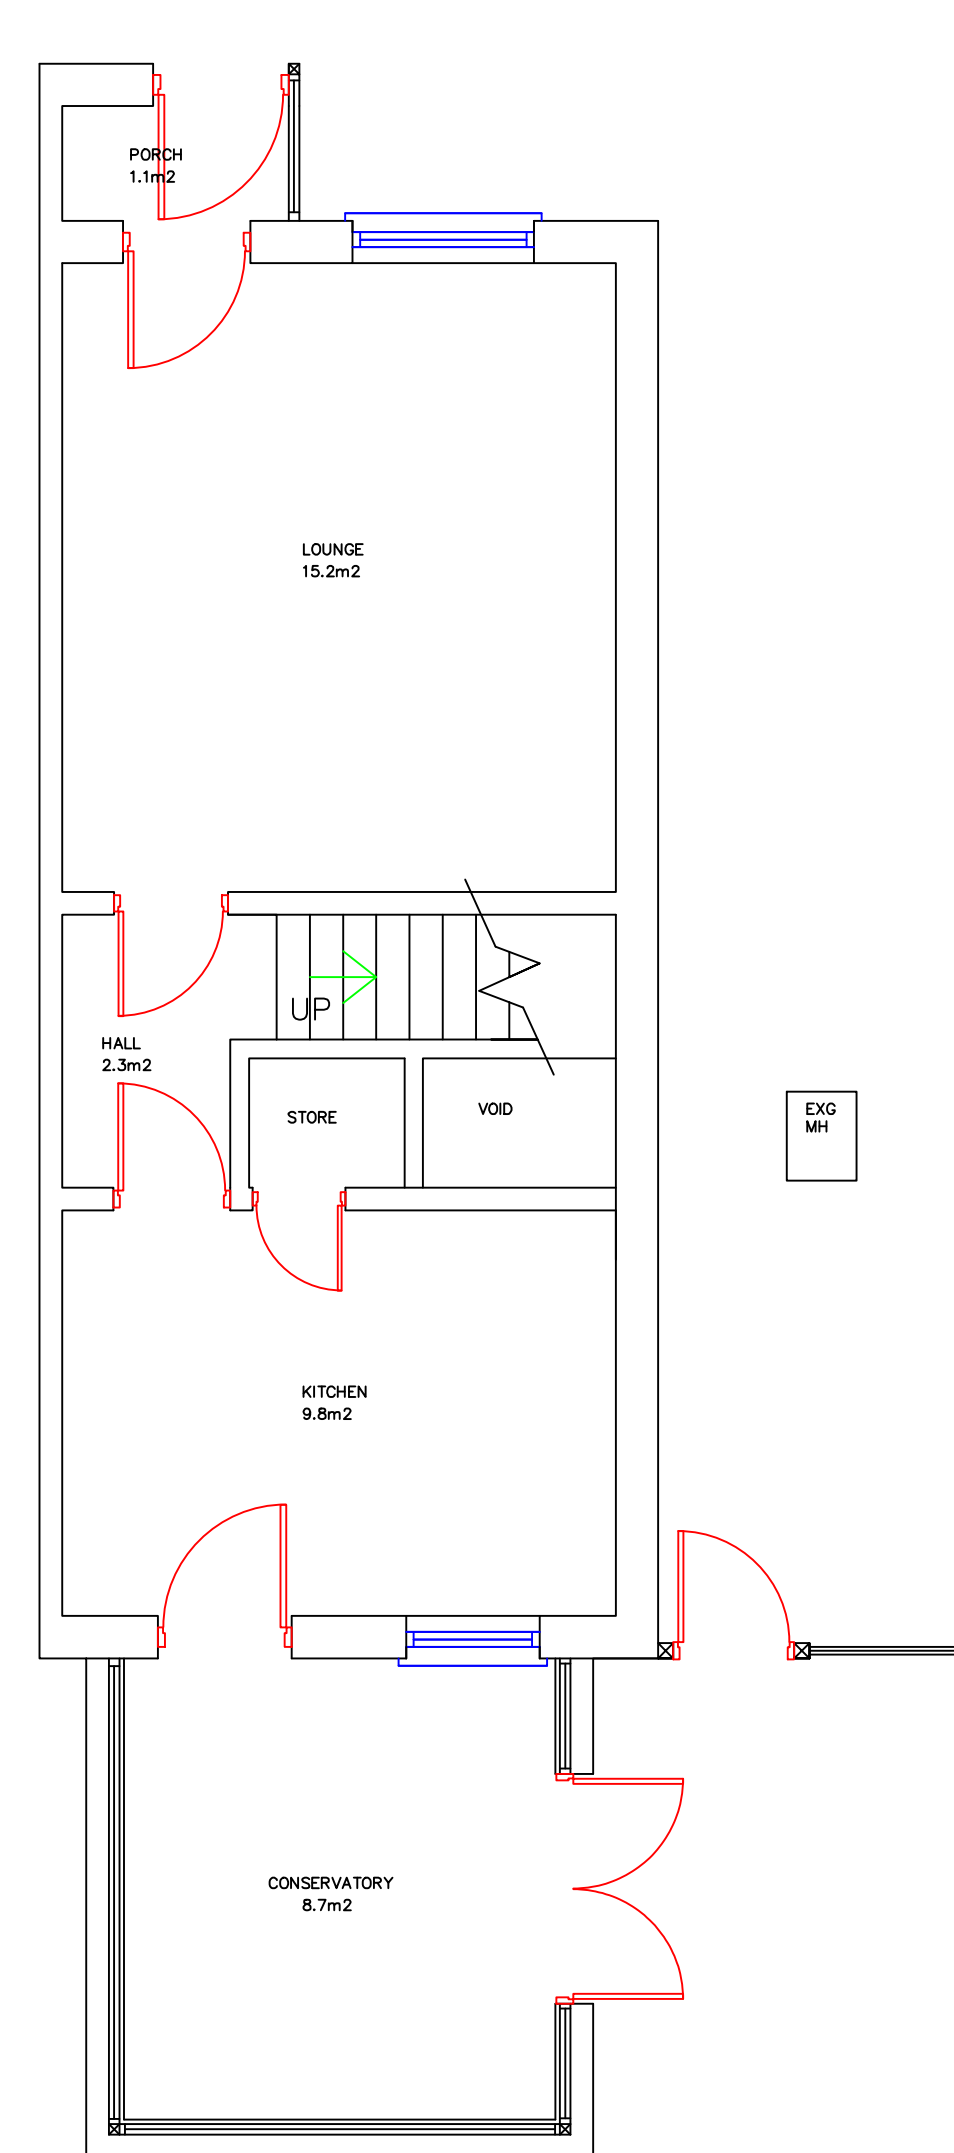


EXISTING FLOOR PLAN 1:50


1:50

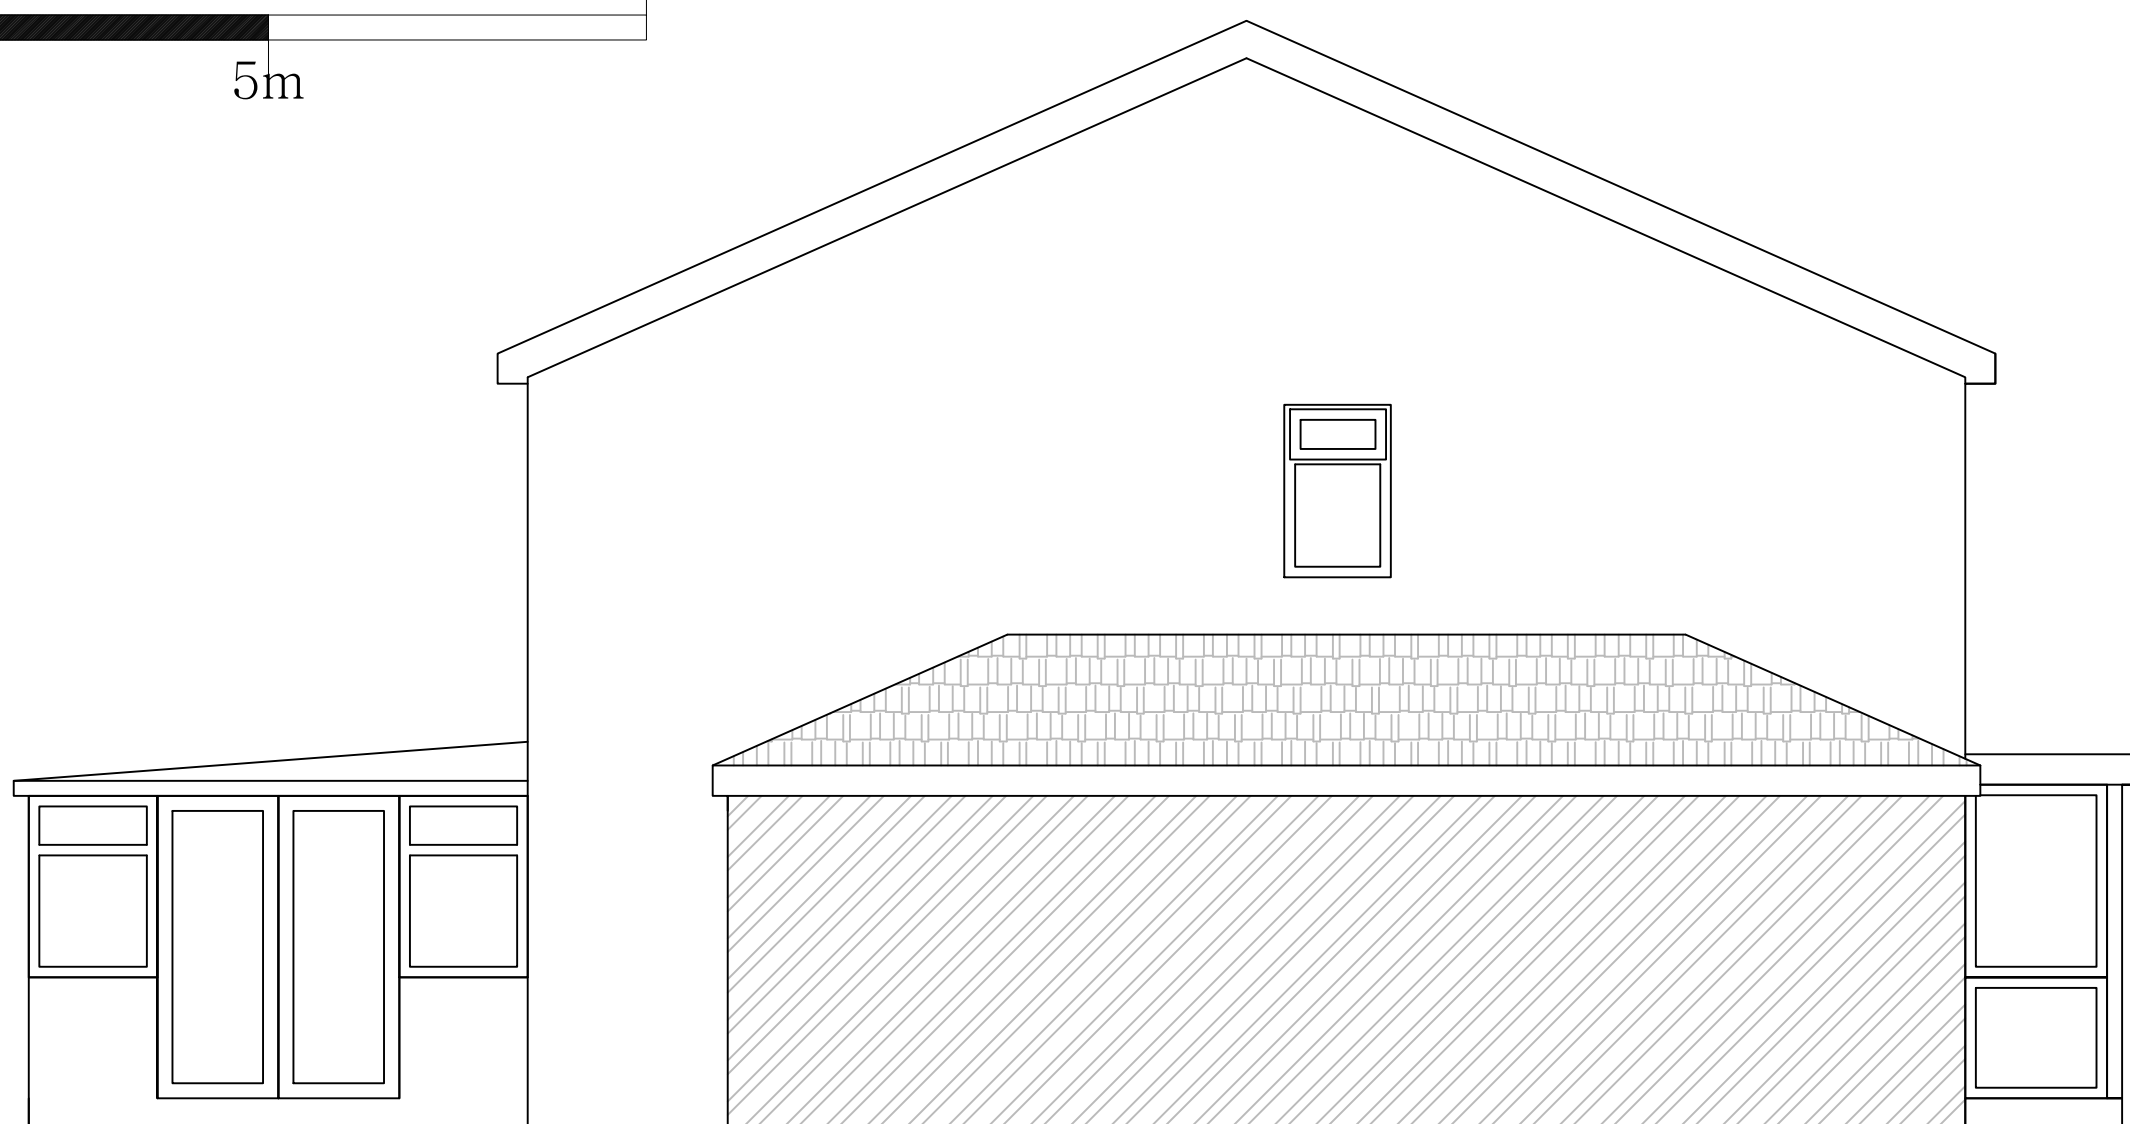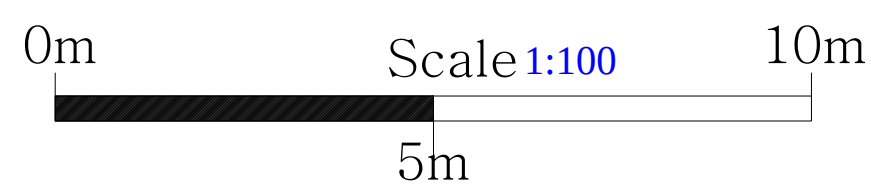

PROPOSED GABLE ELEVATION 1:50

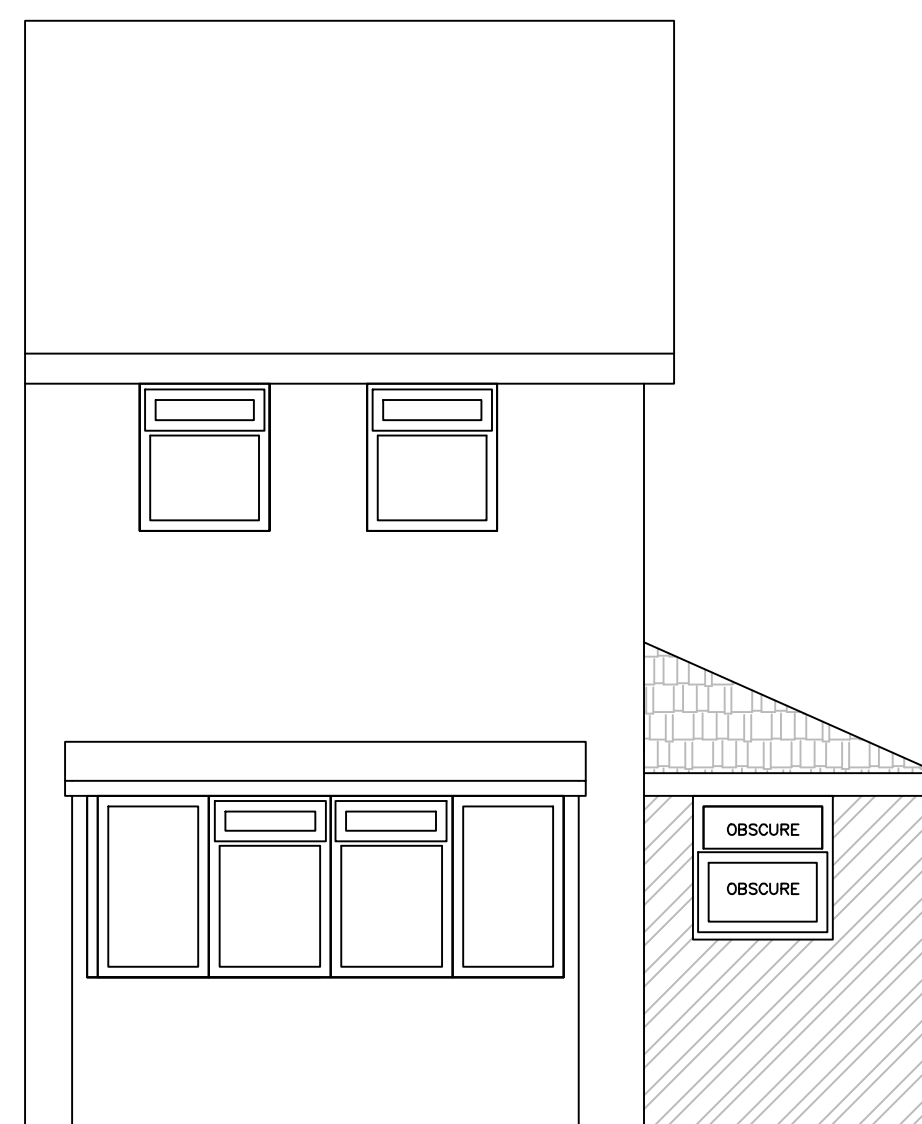

PROPOSED REAR ELEVATION 1:50

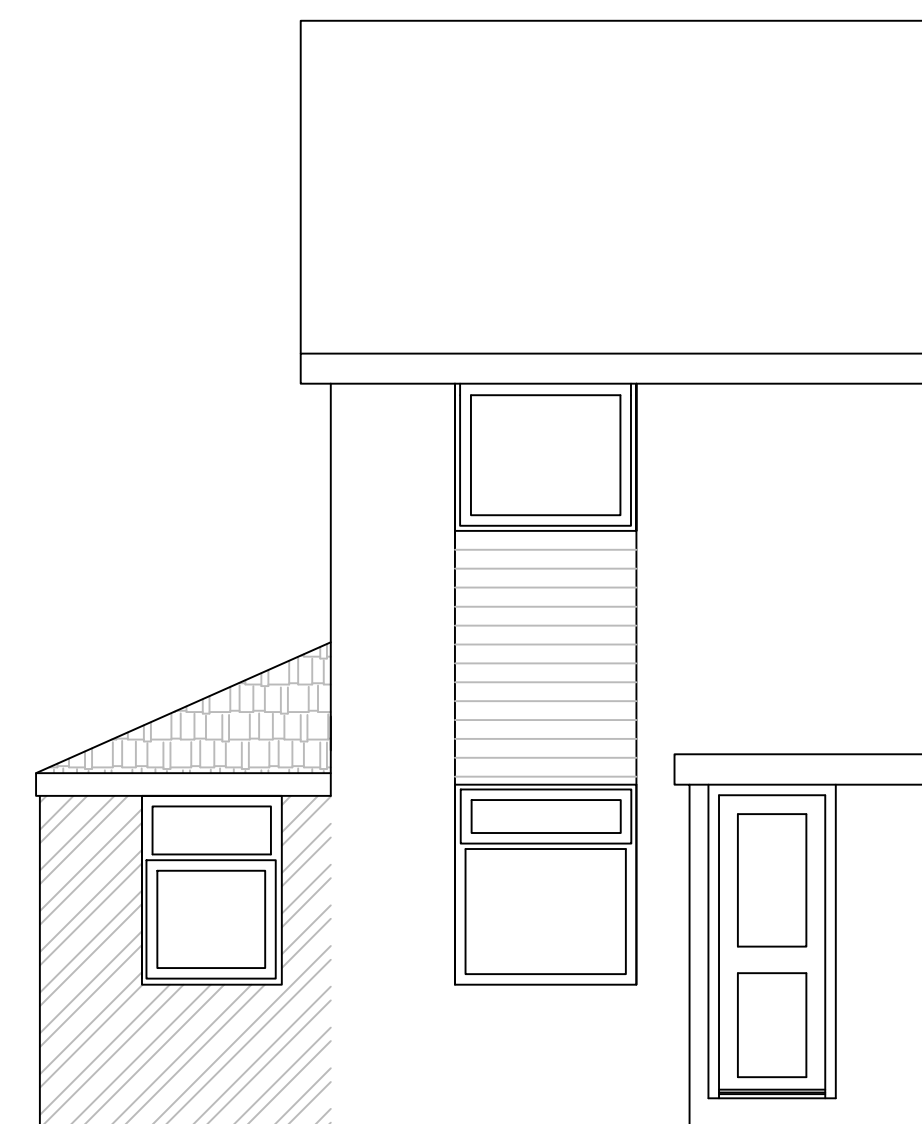

PROPOSED FRONT ELEVATION 1:50

General Notes

No.	Revision/Issue	Date

Firm Name and Address
**SINGLE STOREY EXTENSION
TO PART SIDE ELEVATION**

Project Name and Address
**18 CRINGLES DRIVE
L35 1RP**

Project
CRING01
Date
MAR 23
Scale
1:50/1:100/1:1250/1:500

Sheet
1