


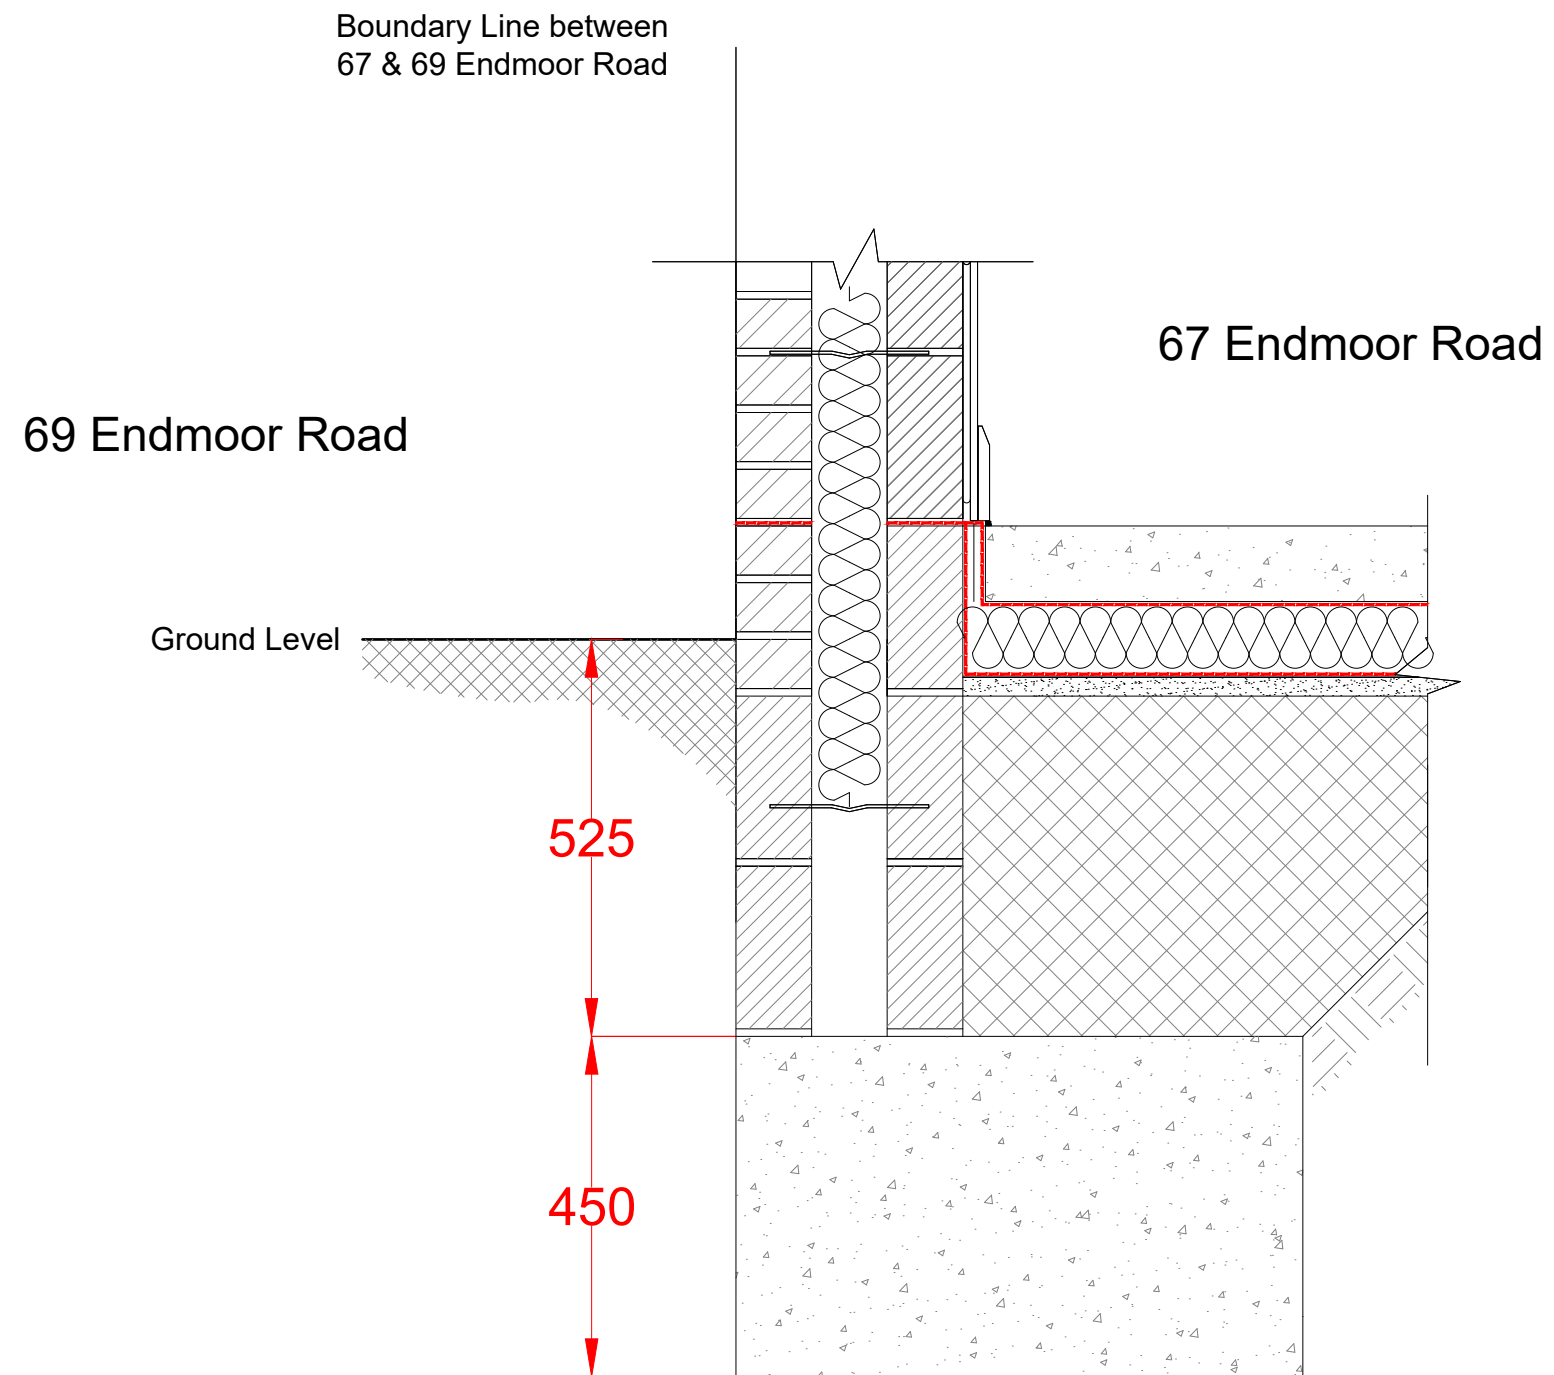

NOTES:

CLIENT Rachel & Tom

DRAWING NO + TITLE:
Proposed Foundation

67 Endmoor Road
Huyton
Liverpool
L36 3UH

SCALES: 1:10 PAGE SIZE: A3

DRAWN BY: LS DATE 13/03/2023



ARCHITEVO