

Scale Bars									
TO BE USED ONLY AS GUIDANCE									
1:500	mm	1:1000	mm	1:2000	mm	1:500	m	1:1000	m
1:250	mm	1:500	mm	1:1000	mm	1:250	m	1:500	m
1:1000	m	1:2000	m	1:500	m	1:1000	m	1:2000	m
1:1250	m	1:2500	m	1:500	m	1:1250	m	1:2500	m

NOTES


- All dimensions and levels are to be checked on site.
 - Any discrepancies are to be reported to the architect before any work commences.
 - This drawing shall not be scaled to ascertain any dimensions. Work to figured dimensions only.
 - This drawing shall not be reproduced without express written permission from AEW.
 - Title overlay drawings and ownership boundaries are produced using all reasonable endeavours. AEW cannot be responsible for the accuracy or scale discrepancy of base plans supplied to them.
 - All works are to be undertaken in accordance with Building Regulations and the latest British Standards.
 - All proprietary materials and products are to be used strictly in accordance with the manufacturers recommendations.
- This drawing contains the following model files: -
- 13546-AEW-BC-XX-M3-A-0003

CDM 2015

Client notified of duties:


Principal Designer: **Client**

Unless noted below, all known hazards have been highlighted on the drawing.

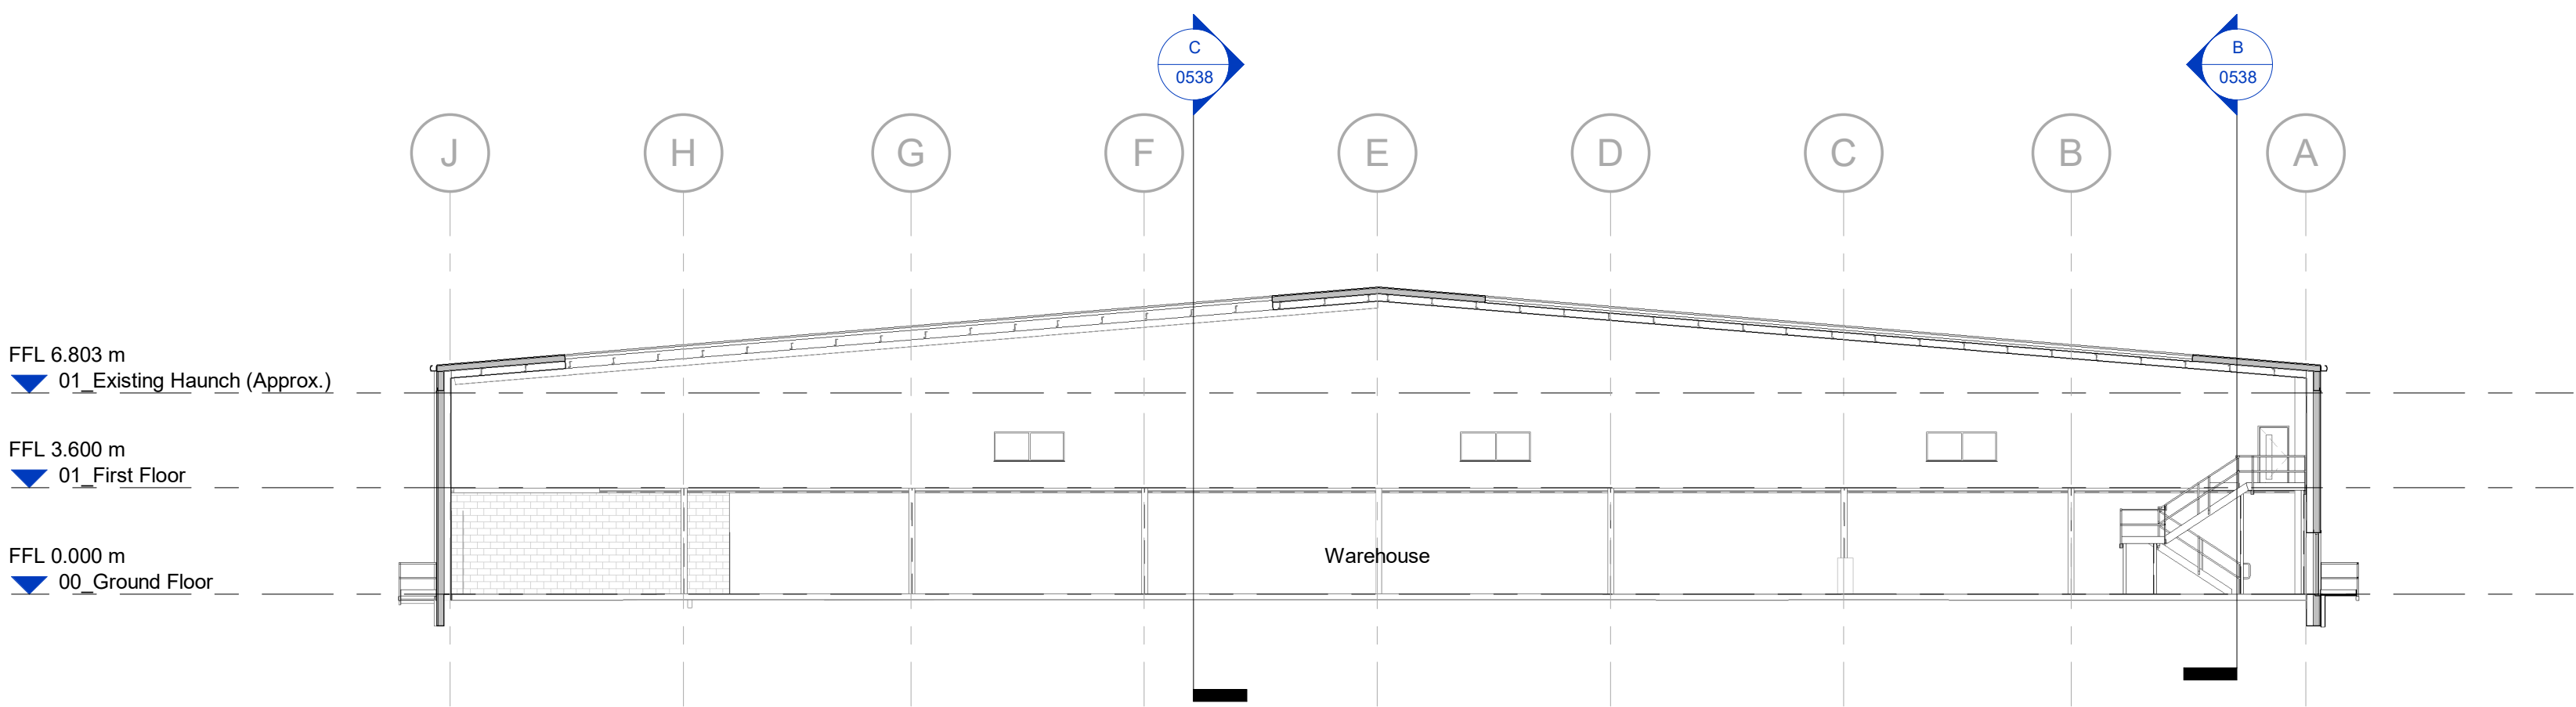


Section A-A

Scale @ 1 : 200

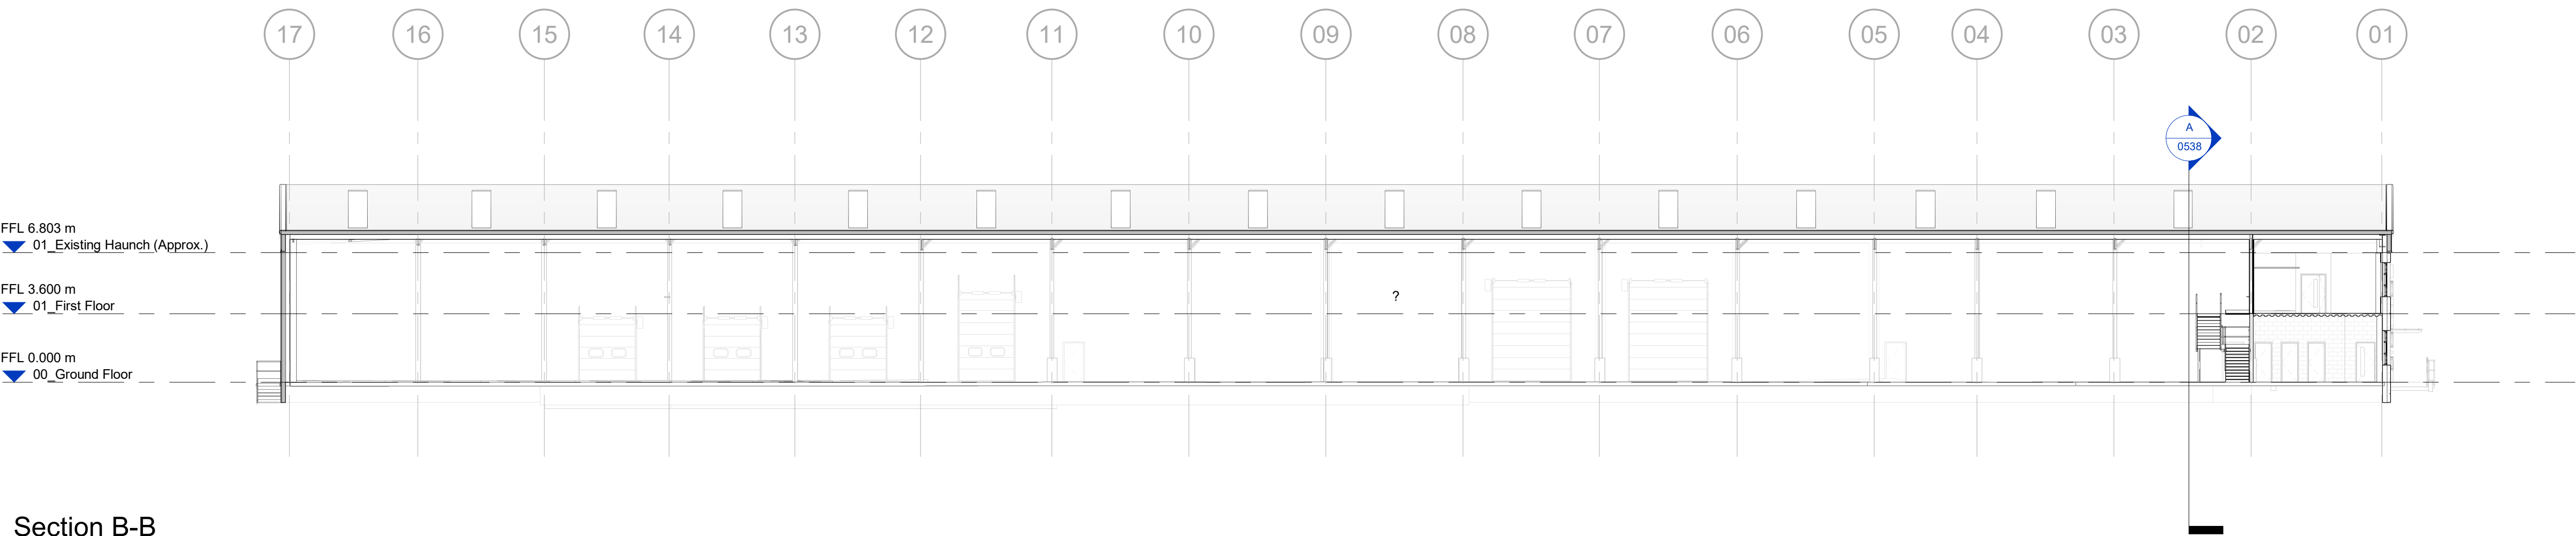


Section B-B

Scale @ 1 : 200

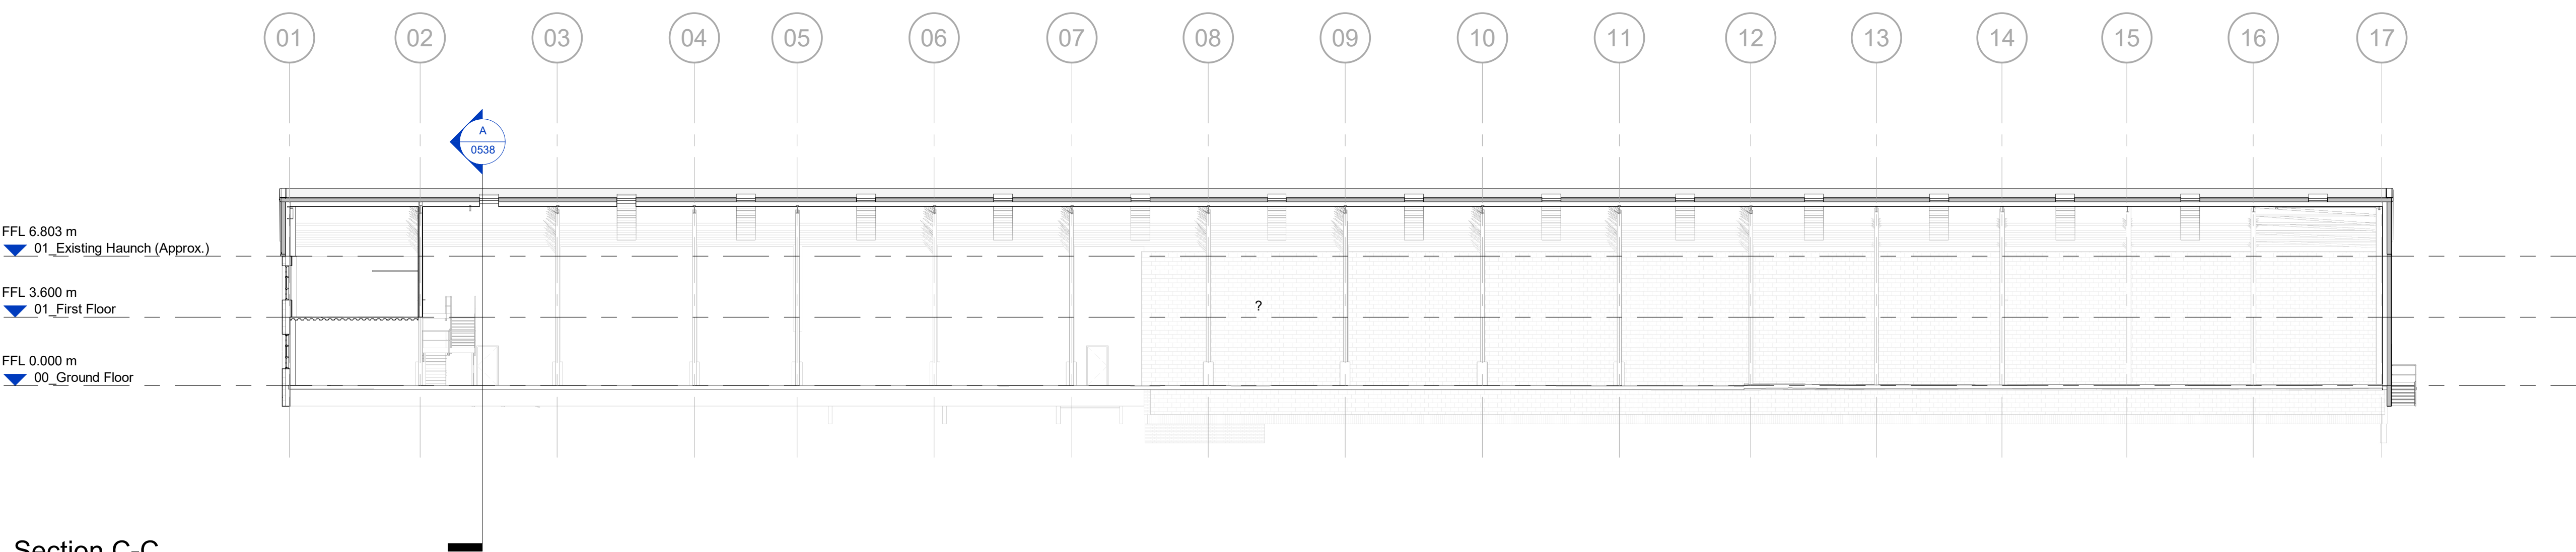

Section C-C

Scale @ 1 : 200

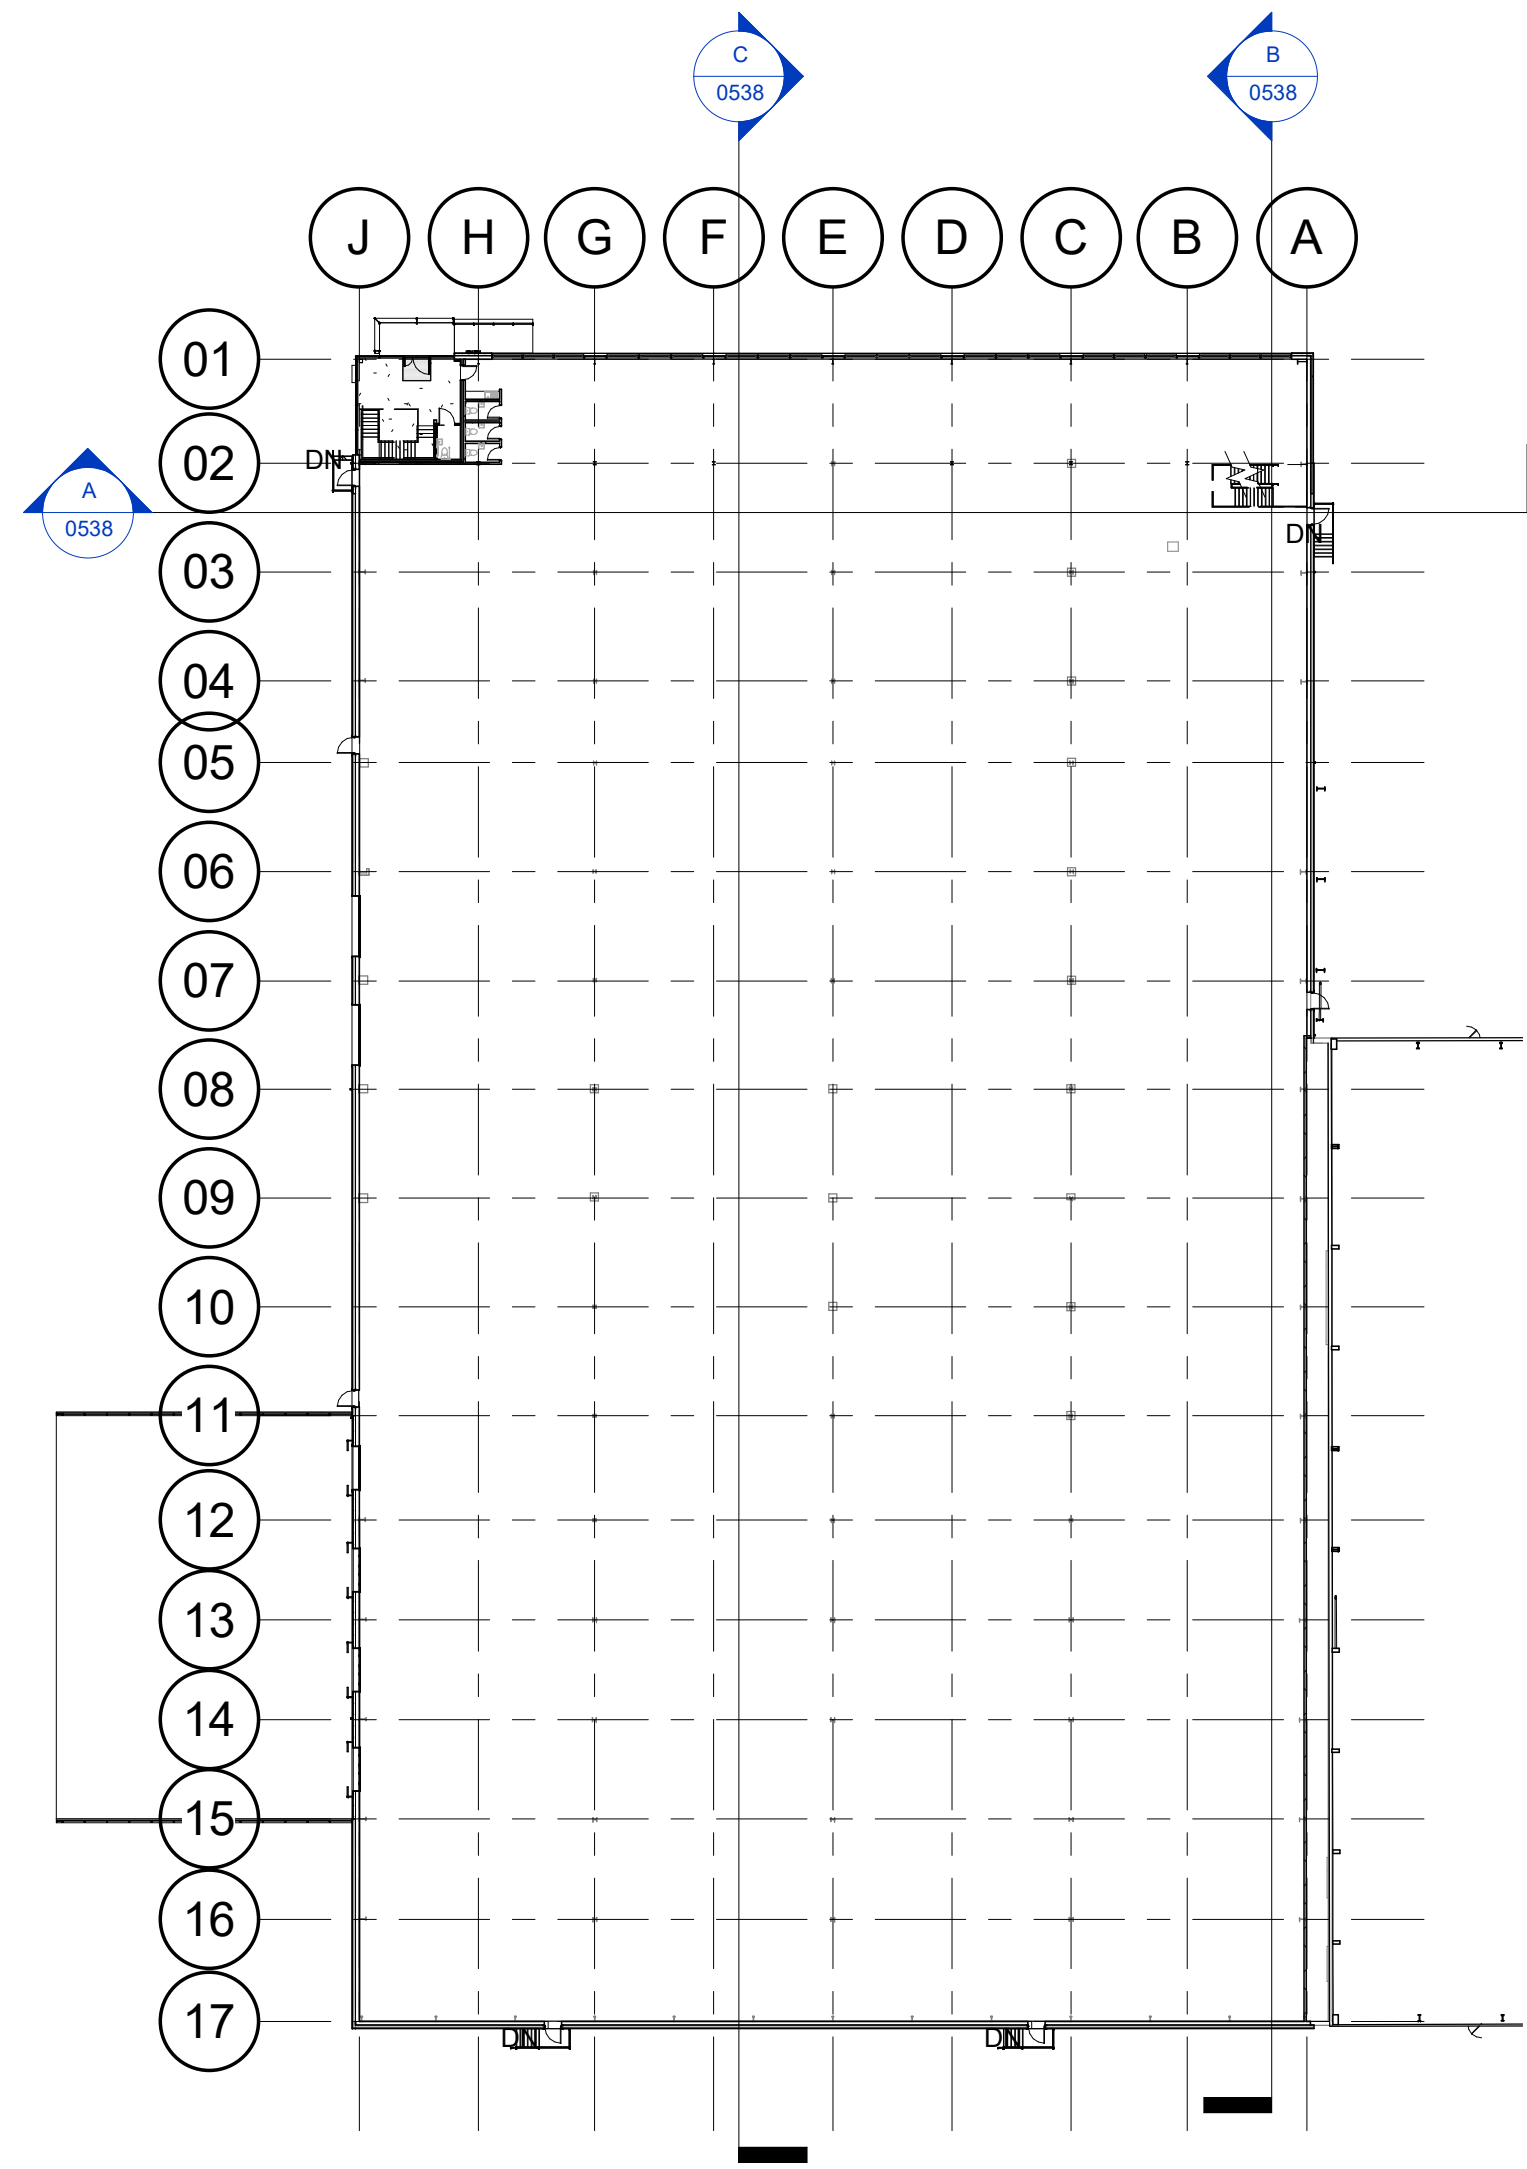

Key Plan

Scale @ 1 : 500

Rev	Date	Description	Drawn By	Checked By
P01	30/08/23	Initial Issue	SG	DRS

Status: S2 Purpose of Issue: For Information

Drawing Stage: Planning

Client: DAVOS Industrial Ltd

Project: Phase 1 Sovereign Business Park, Huyton

Drawing Title: Unit C - Proposed GA Sections

Date: Aug 2023 Drawn: SG

Scale @ A0: As Indicated Checked: DRS

Rev: P01

13546-AEW-BC-XX-DR-A-0538

Drawn By: SG

Checked By: DRS

Project: Phase 1 Sovereign Business Park, Huyton

Drawing Title: Unit C - Proposed GA Sections

Date: Aug 2023

Drawn: SG

Scale @ A0: As Indicated

Checked: DRS

aei architects

0161 214 4370

www.aeiarchitects.com

aei