

NOTES

- All dimensions and levels are to be checked on site.
- Any discrepancies are to be reported to the architect before any work commences.
- This drawing shall not be scaled to ascertain any dimensions. Work to figured dims only.
- This drawing shall not be reproduced without express written permission from AEW.
- Title overlay drawings and ownership boundaries are produced using all reasonable endeavours. AEW cannot be responsible for the accuracy or scale discrepancy of base plans supplied to them.
- All works are to be undertaken in accordance with Building Regulations and the latest British Standards.
- All proprietary materials and products are to be used strictly in accordance with the manufacturers recommendations.


CDM 2015

Client notified of duties: **At Design Workshops**
Principal Designer: **CSS**

Unless noted below, all known hazards have been highlighted on the drawing:

- Drawing Based OS Pro map.
- Scale for planning purposes only.
- Extent of McDonald's Demise Indicated:
- - - - -
- Application Boundary Indicated:
- - - - -

Notes:
All drawings to be read in conjunction with all other drawings as noted on issue sheet.

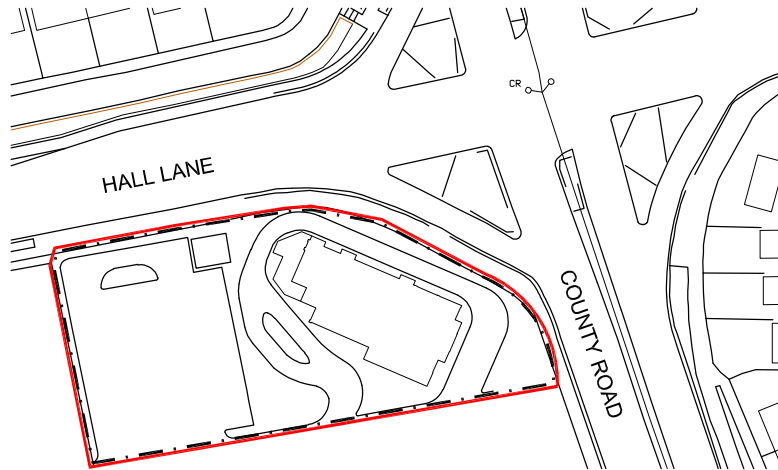

0 10 20 30 40 50m



Scale 1:1250

Location Plan

PLANNING

-	07/02/2021	KW	DP
Initial Issue			
REV	Date	Drawn by: -	Checked by: -
Status	Purpose of Issue		
S2	For Approval		
drawing stage	Planning		
client	McDonald's Restaurants Ltd		
project	store		
	COUNTY ROAD KIRKBY MERSEYSIDE	1022	
drawing title	Location Plan		
date	07/06/2021	drawn	KW
scale@A4	1:1250	checked	DP

Rev

Job No

12273_AEW_1022_1001

aew architects
0161 214 4370
www.aewarchitects.com



A-eW