


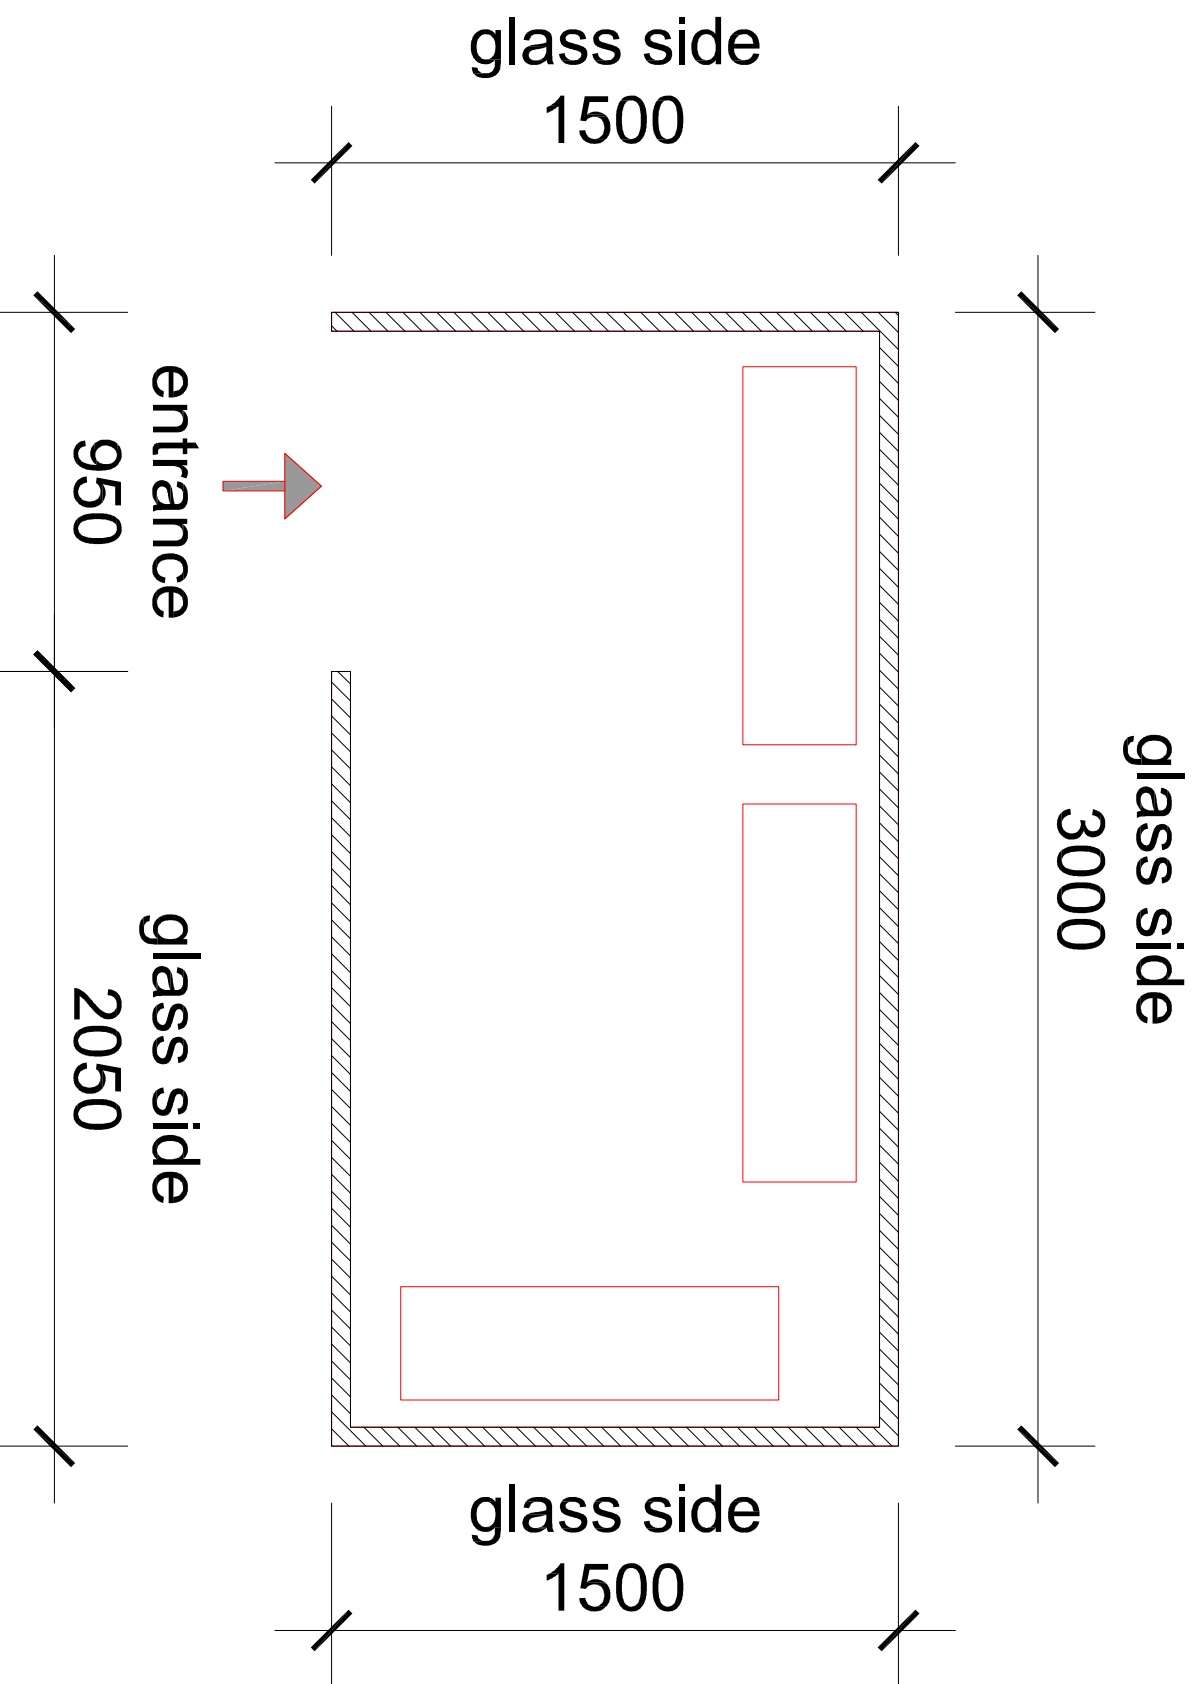

Proposed Shelter Sketch

12273\_AEW\_1022\_SK03

1:20 @ A4