

Studio Seventeen LTD

Basecamp  
49 Jamaica Street  
Liverpool  
L1 0AH

george.barr@studiosvnt.co.uk  
07496 834461  
www.studiosvnt.co.uk

notes

1.

This document and all drawings are copyright of Studio Seventeen LTD and may not be reproduced without thier specific permission.
2.

All dimensions to be site verified by contractor before construction.
3.


All dimensions are in millimeters unless noted otherwise.
4.

Studio Seventeen LTD shall be notified in writing of any discrepences.

revisions

| REV | DATE     | DRAWN BY | NOTES                       |
|-----|----------|----------|-----------------------------|
| B   | 22/05/25 | GB       | Garage and bin store amends |
|     |          |          |                             |
|     |          |          |                             |
project north

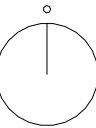

status: PL

client:

Private Client

project:

Crowther Road


title:

Proposed Plans

|           |             |
|-----------|-------------|
| revision: | B           |
| drawn by: | GB          |
| date:     | 22/05/25    |
| job no:   | SVT-337-CRO |
| scale:    | 1 : 50      |



Drawing No:

A301

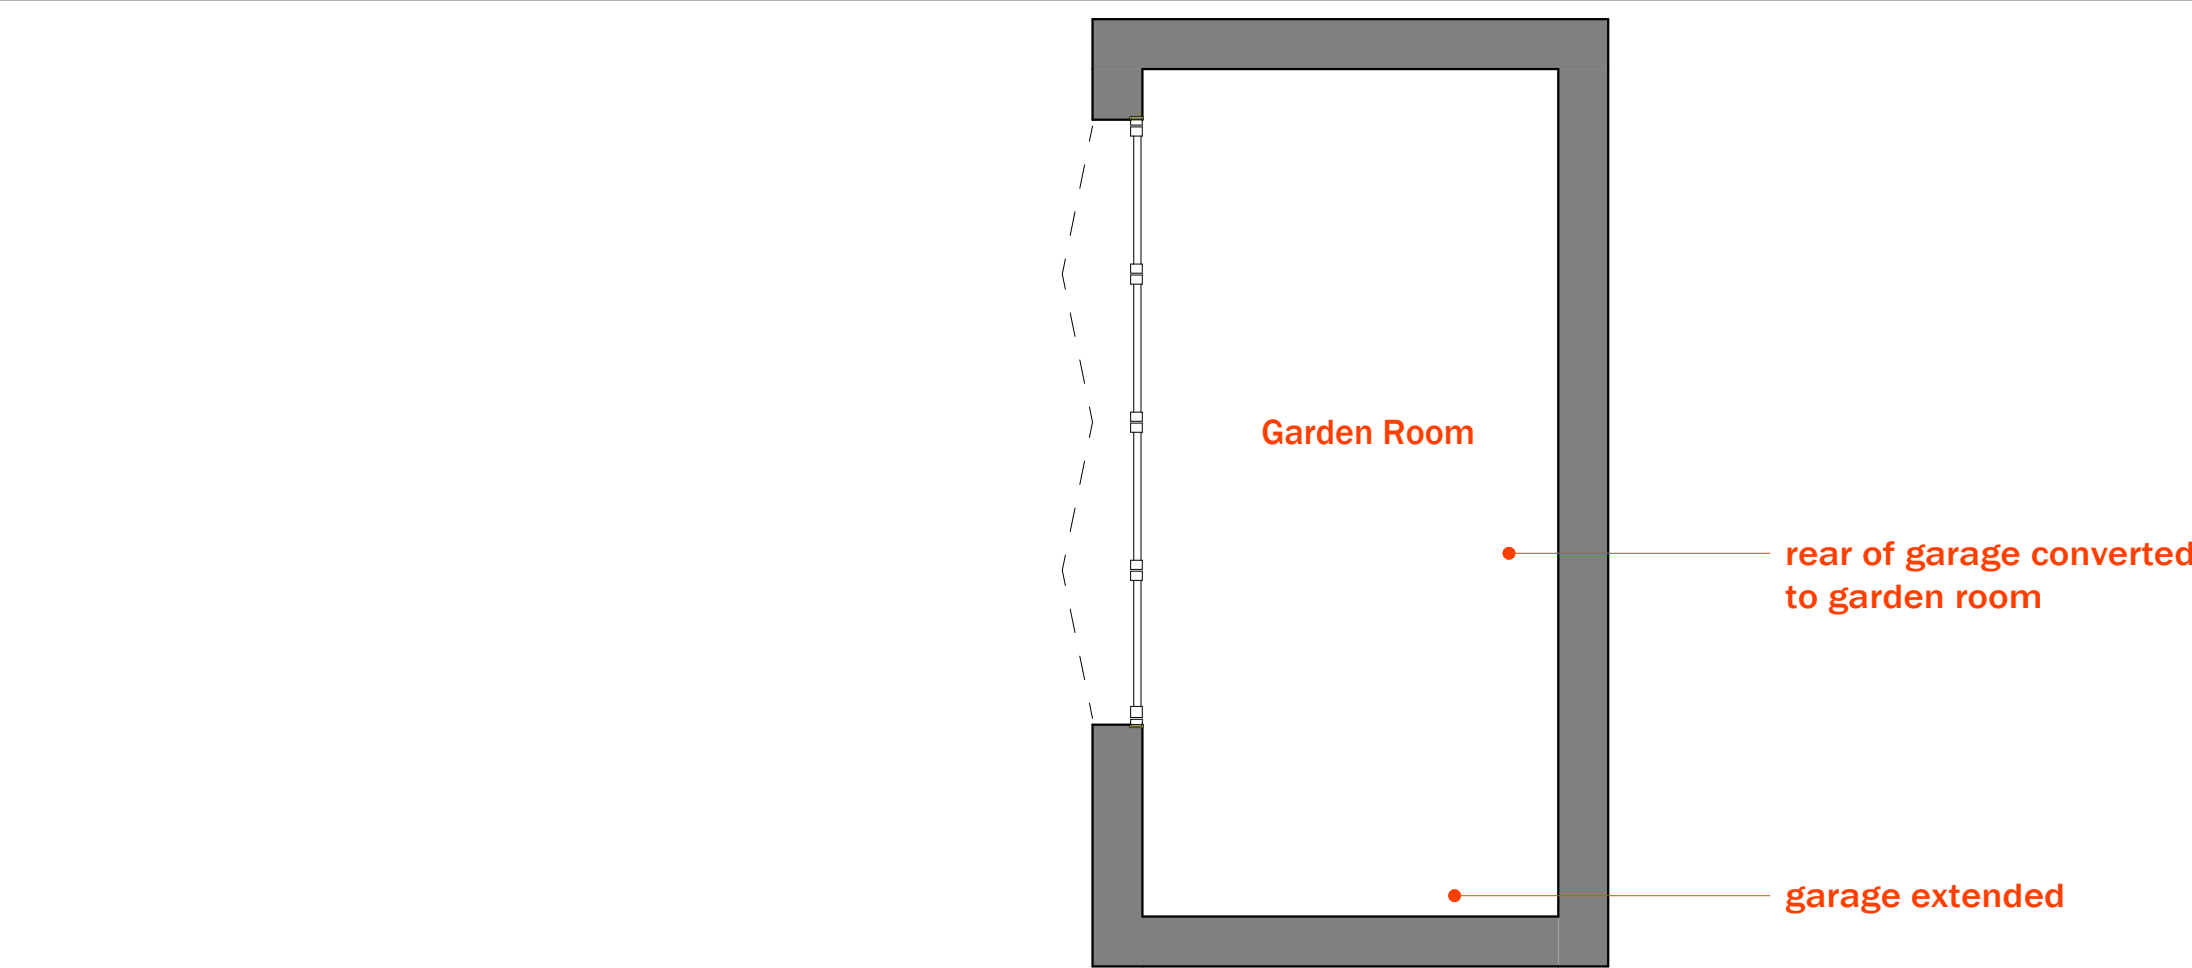

1 Proposed Ground

SCALE: 1 : 50

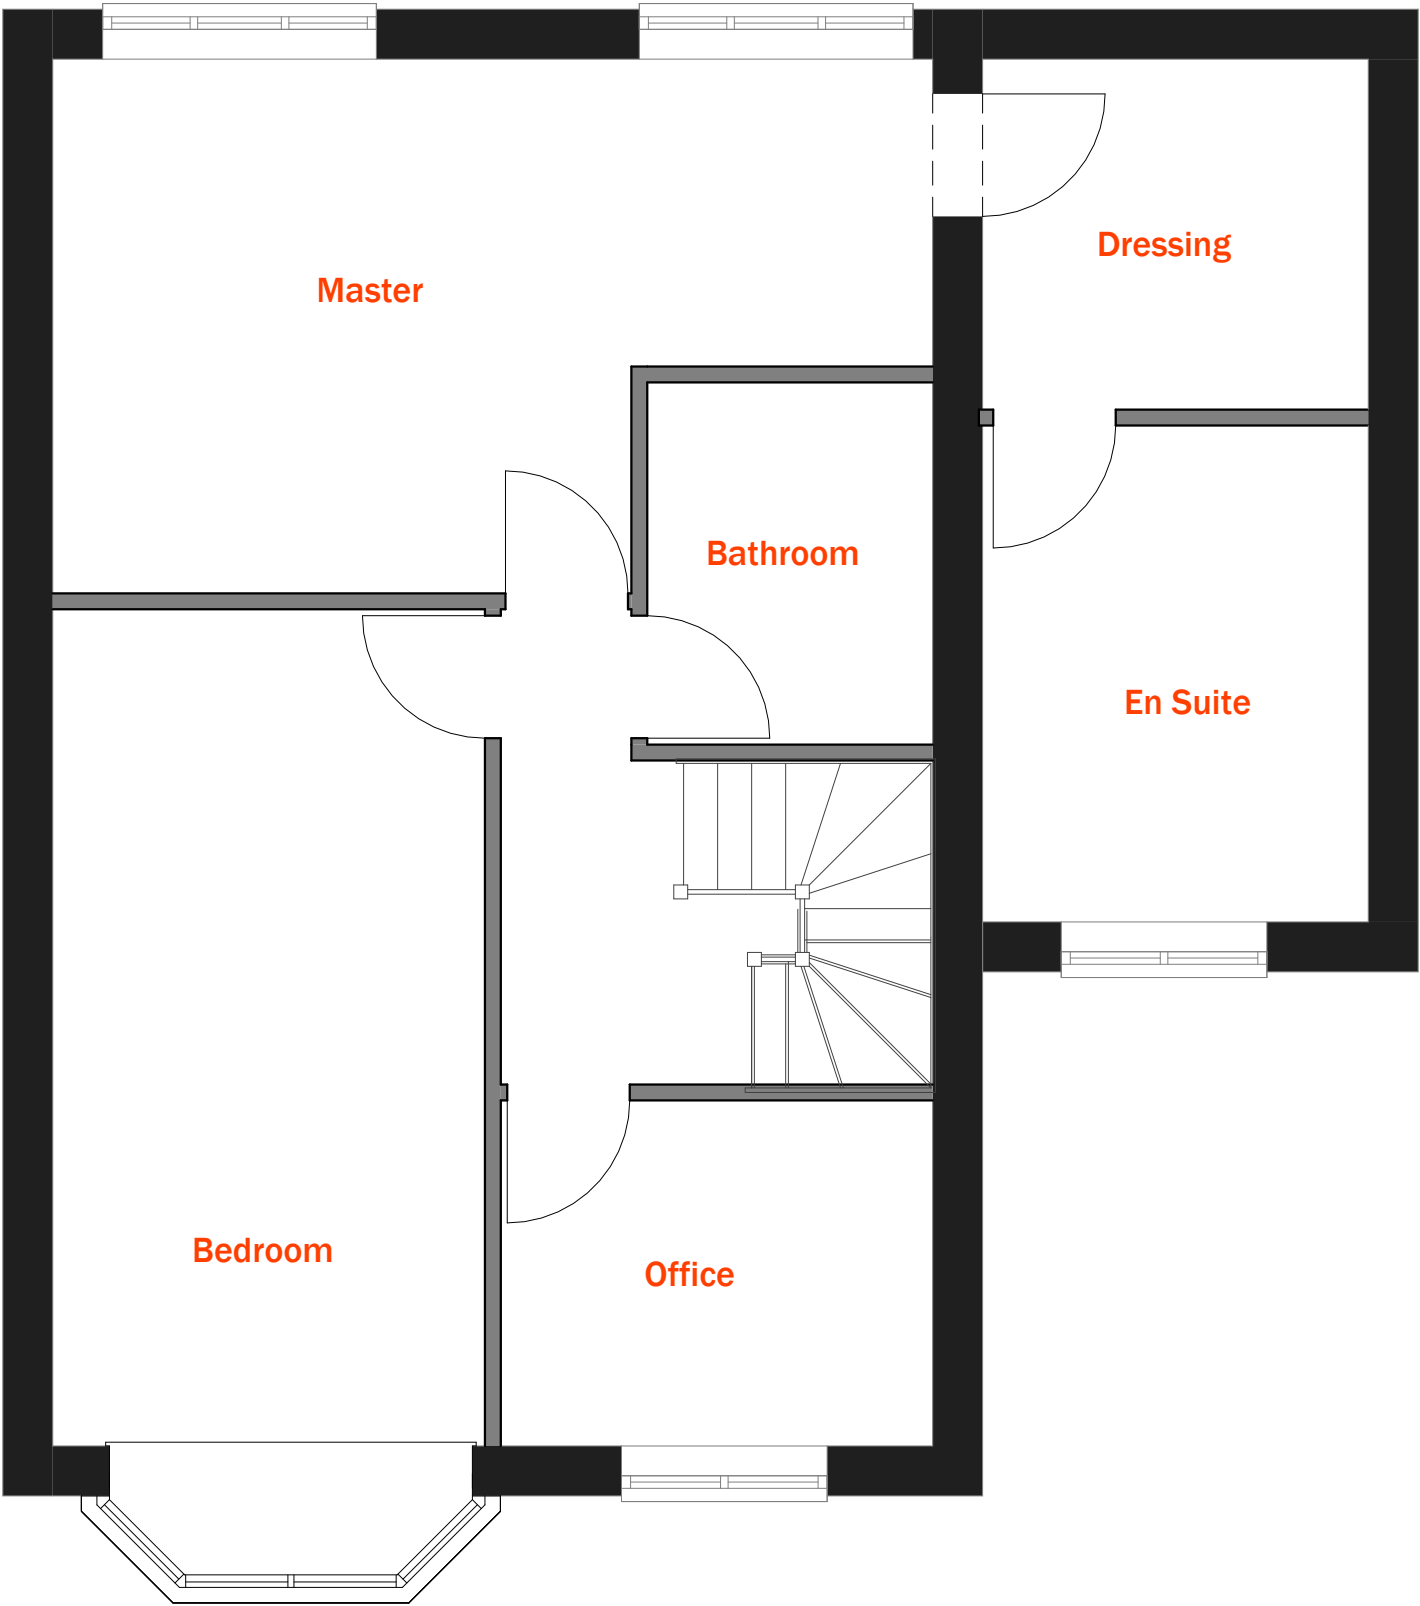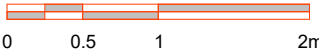

2 Proposed First Floor

SCALE: 1 : 50