





Ordnance Survey (c) Crown Copyright 2012. All rights reserved. Licence number 100020449

Drawing Title:

Proposed Site Layout

Site Address:

34 LEES ROAD, KNOWSLEY INDUSTRIAL ESTATE
KIRKBY, MERSEYSIDE L33 7SE

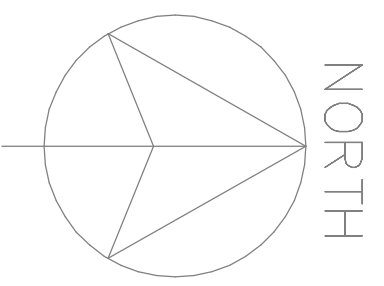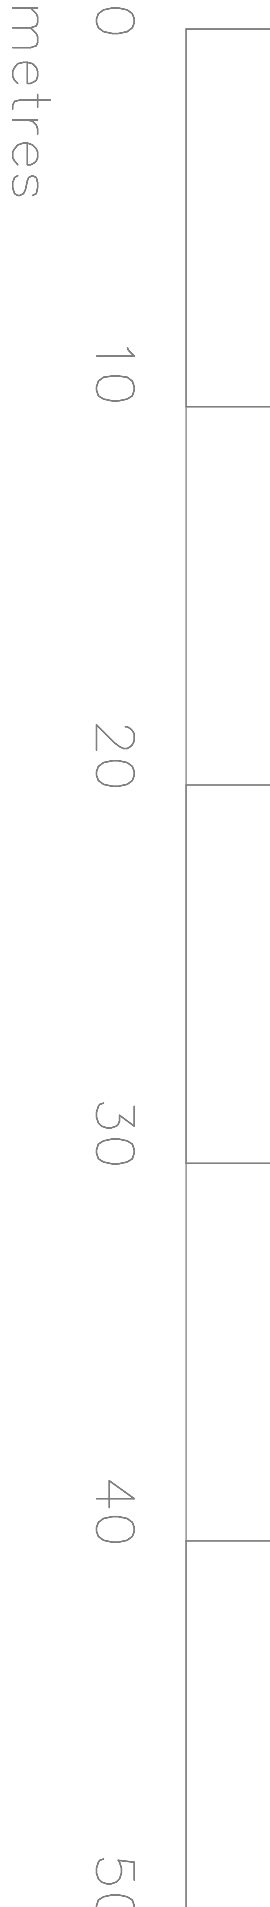

Scale: 1:200 @ A1 Drwg No. PL002