


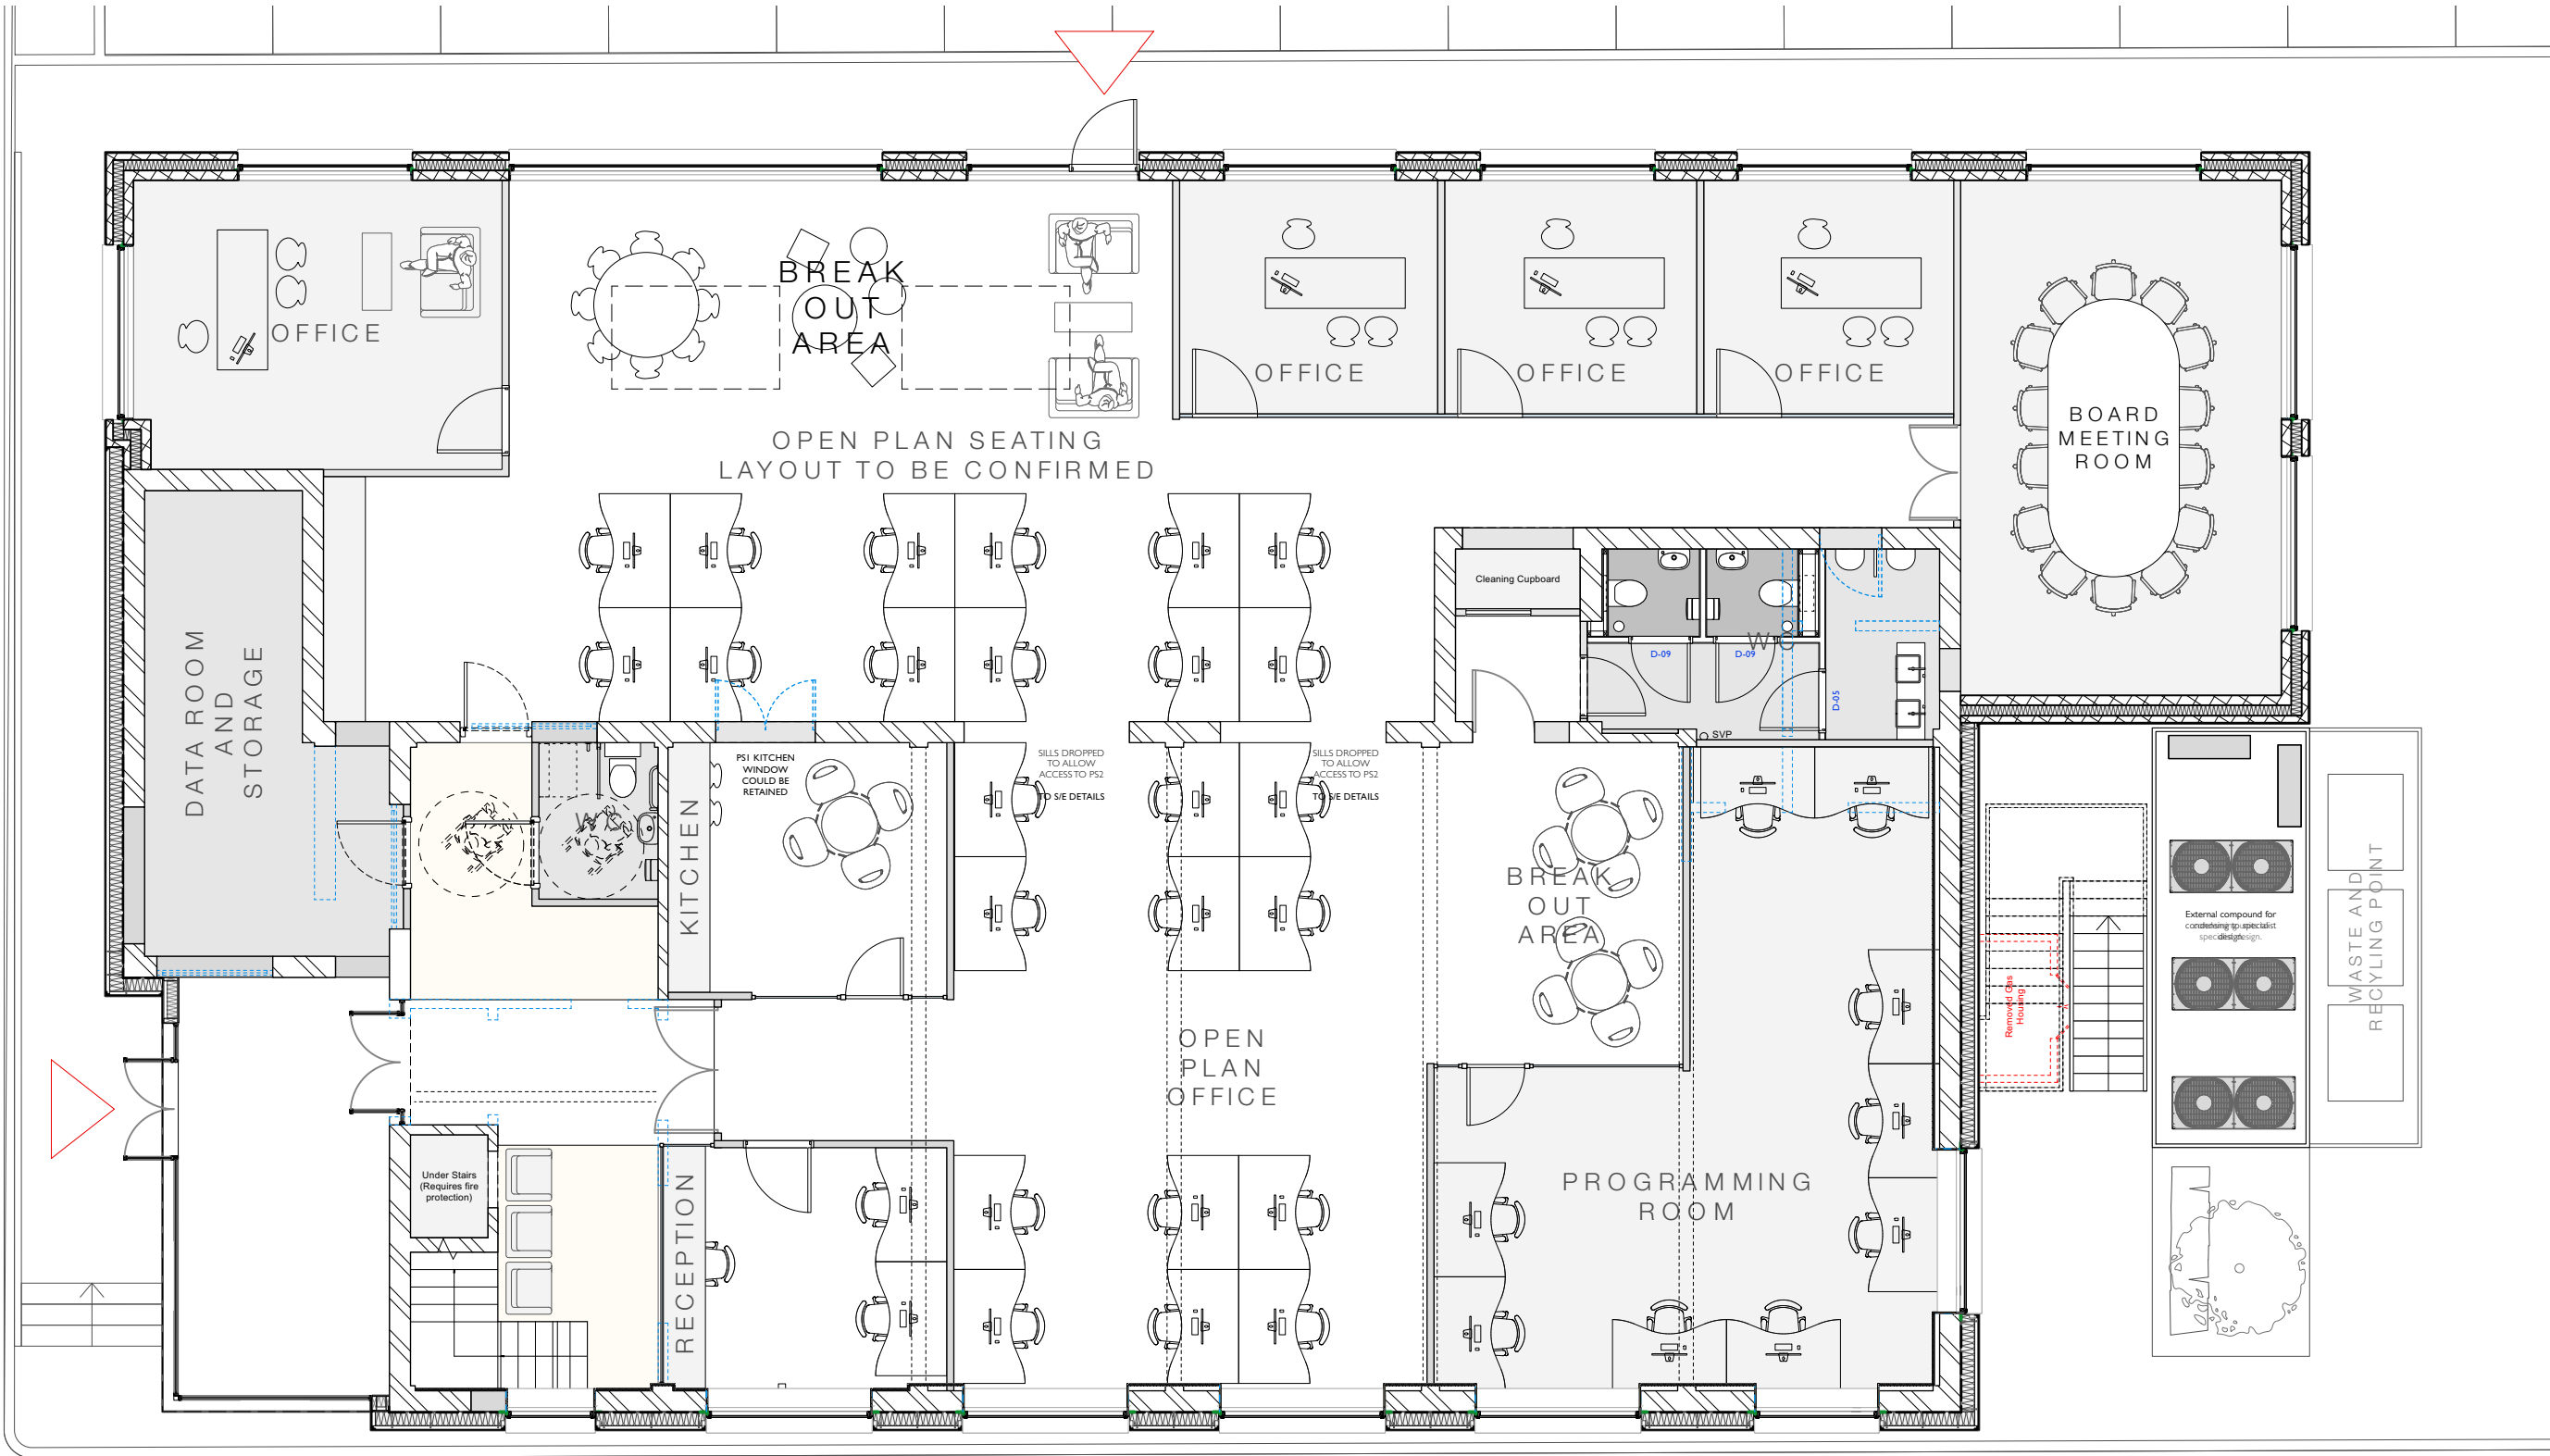

Drawing Title: Plan Ground - Proposed
Date: 29/11/22
Drawing no: 1001
Scale: 1:100 @ A3
Drawn: TL

revision:
revision notes:

