


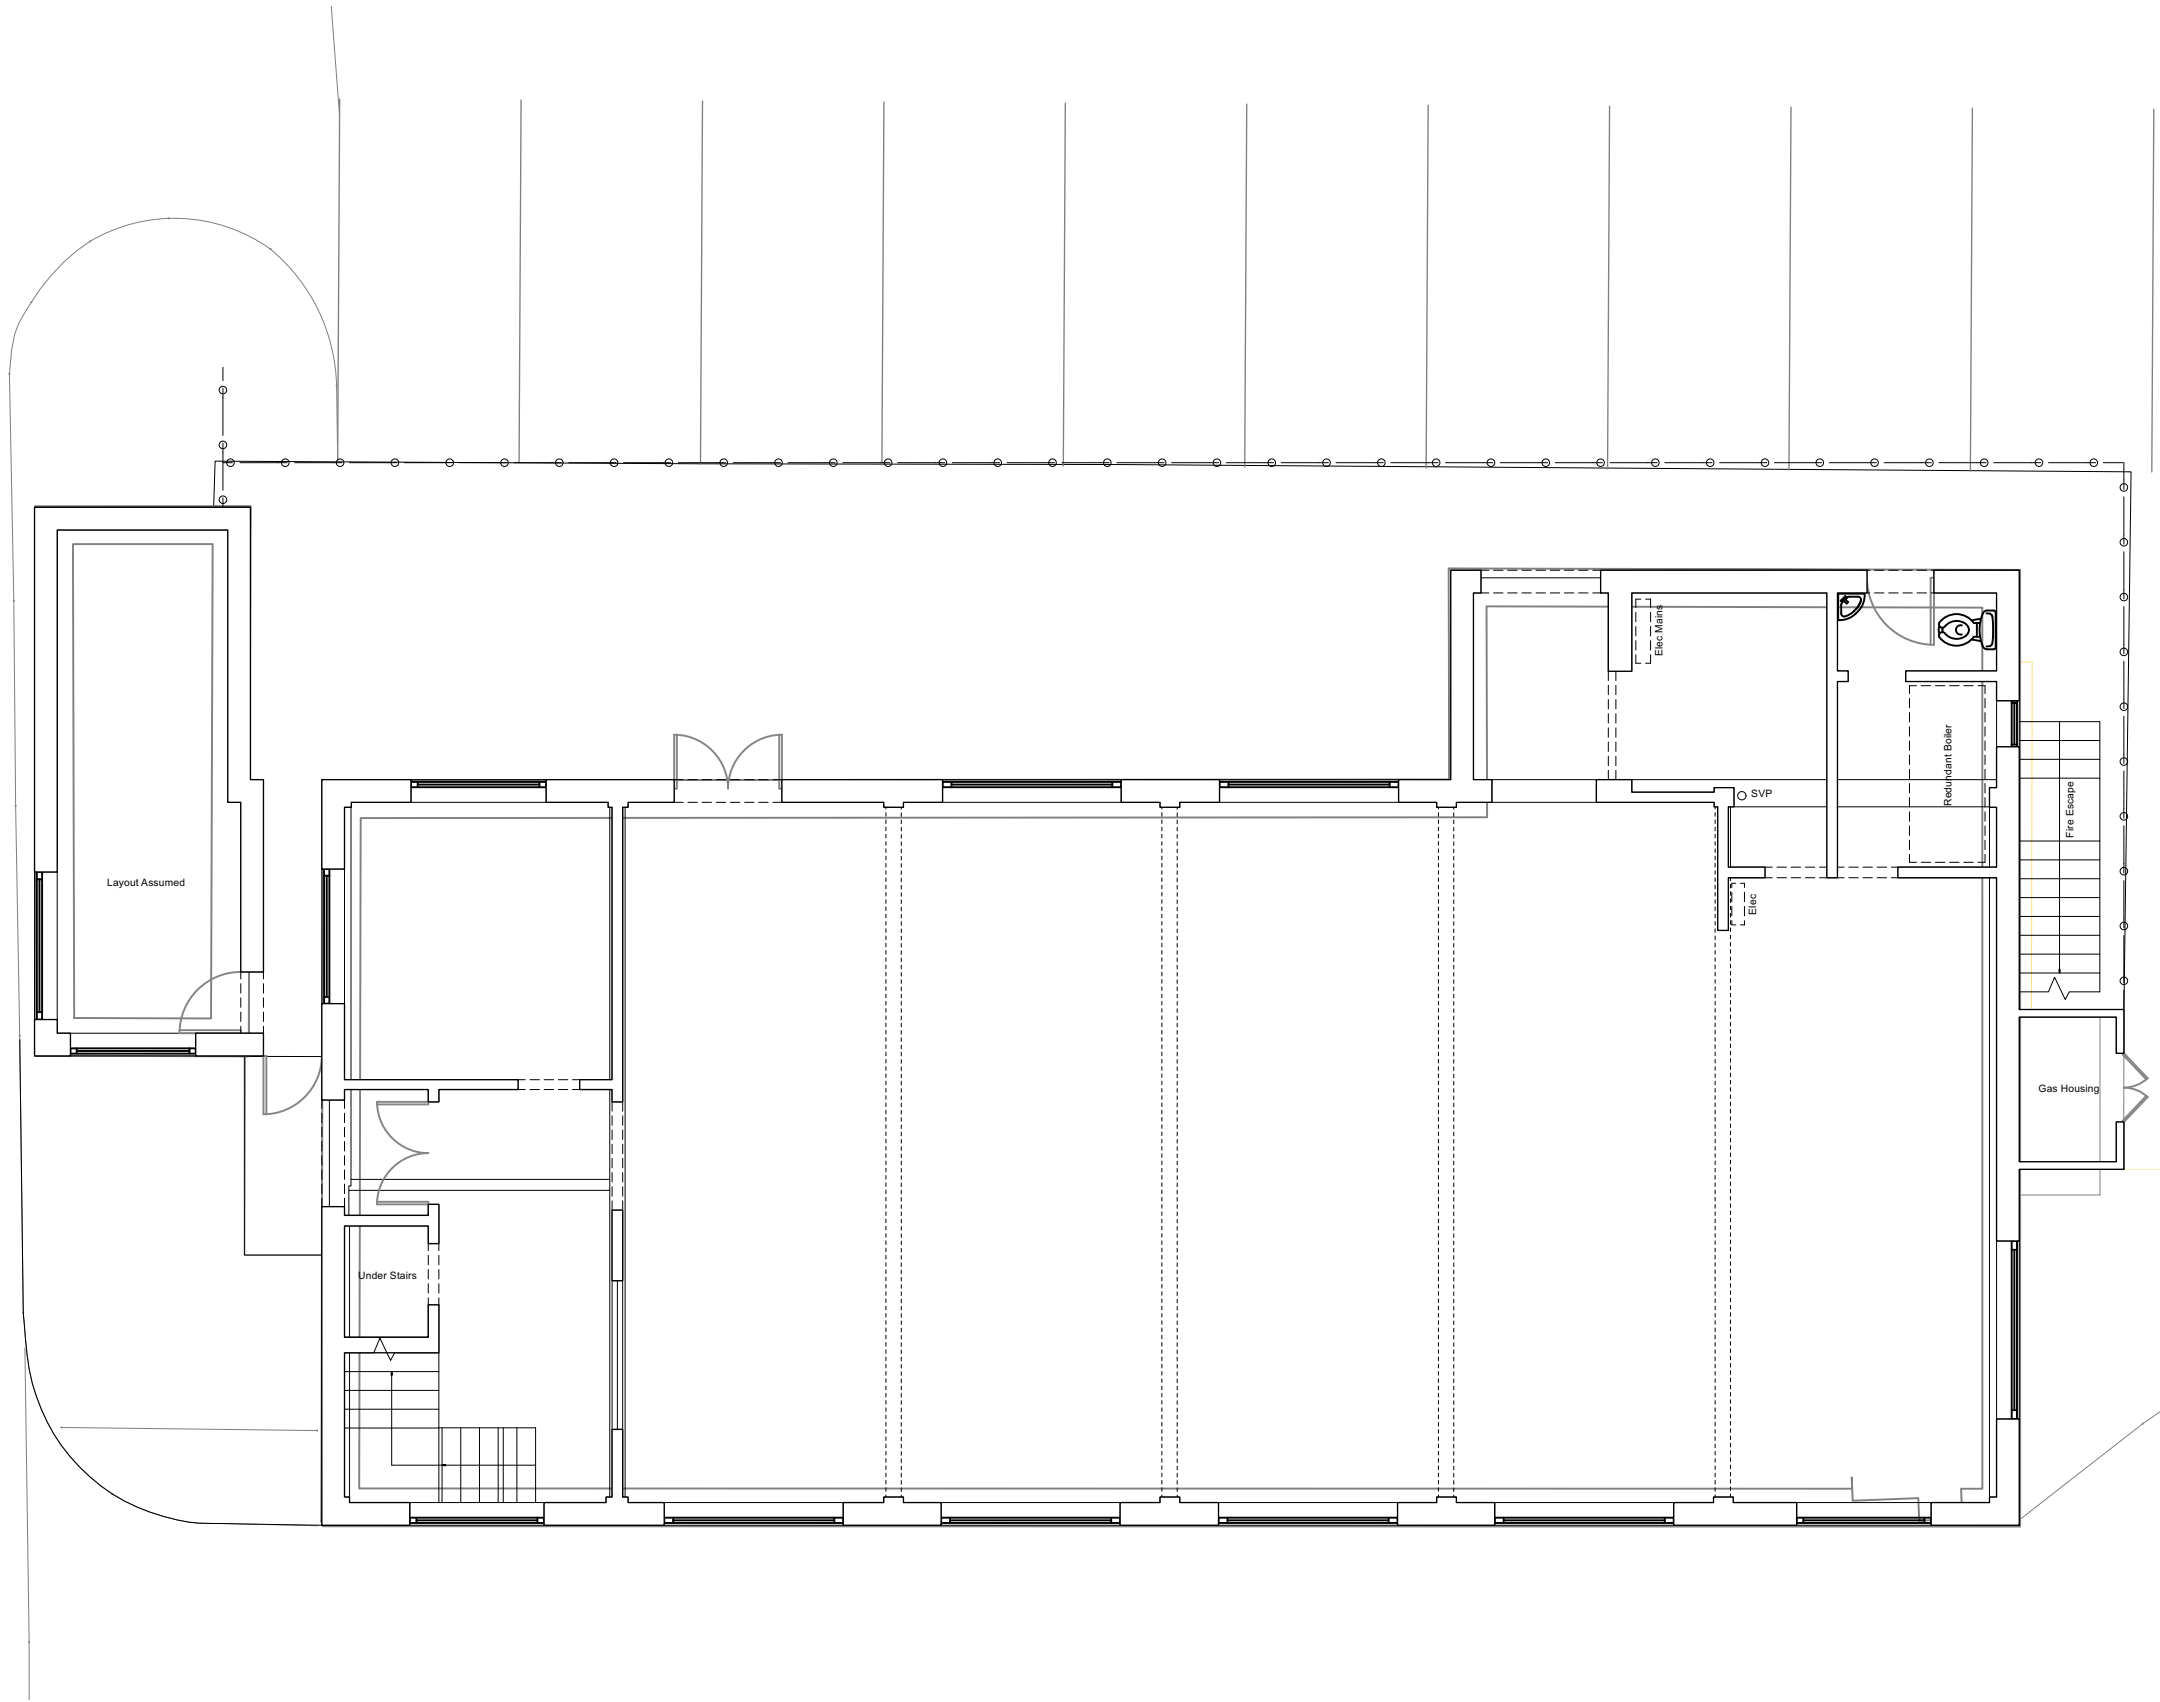

Drawing Title: Plan Ground - Existing
Date: 29/11/22
Drawing no: 1000
Scale: 1:100 @ A3
Drawn: TL

revision:
revision notes:

0m 1m 2m 5m 10m



DK-Architects

26 Old Haymarket
Liverpool
L1 6ER
0151 231 1209 T
mail@dk-architects.com E
www.dk-architects.com W