



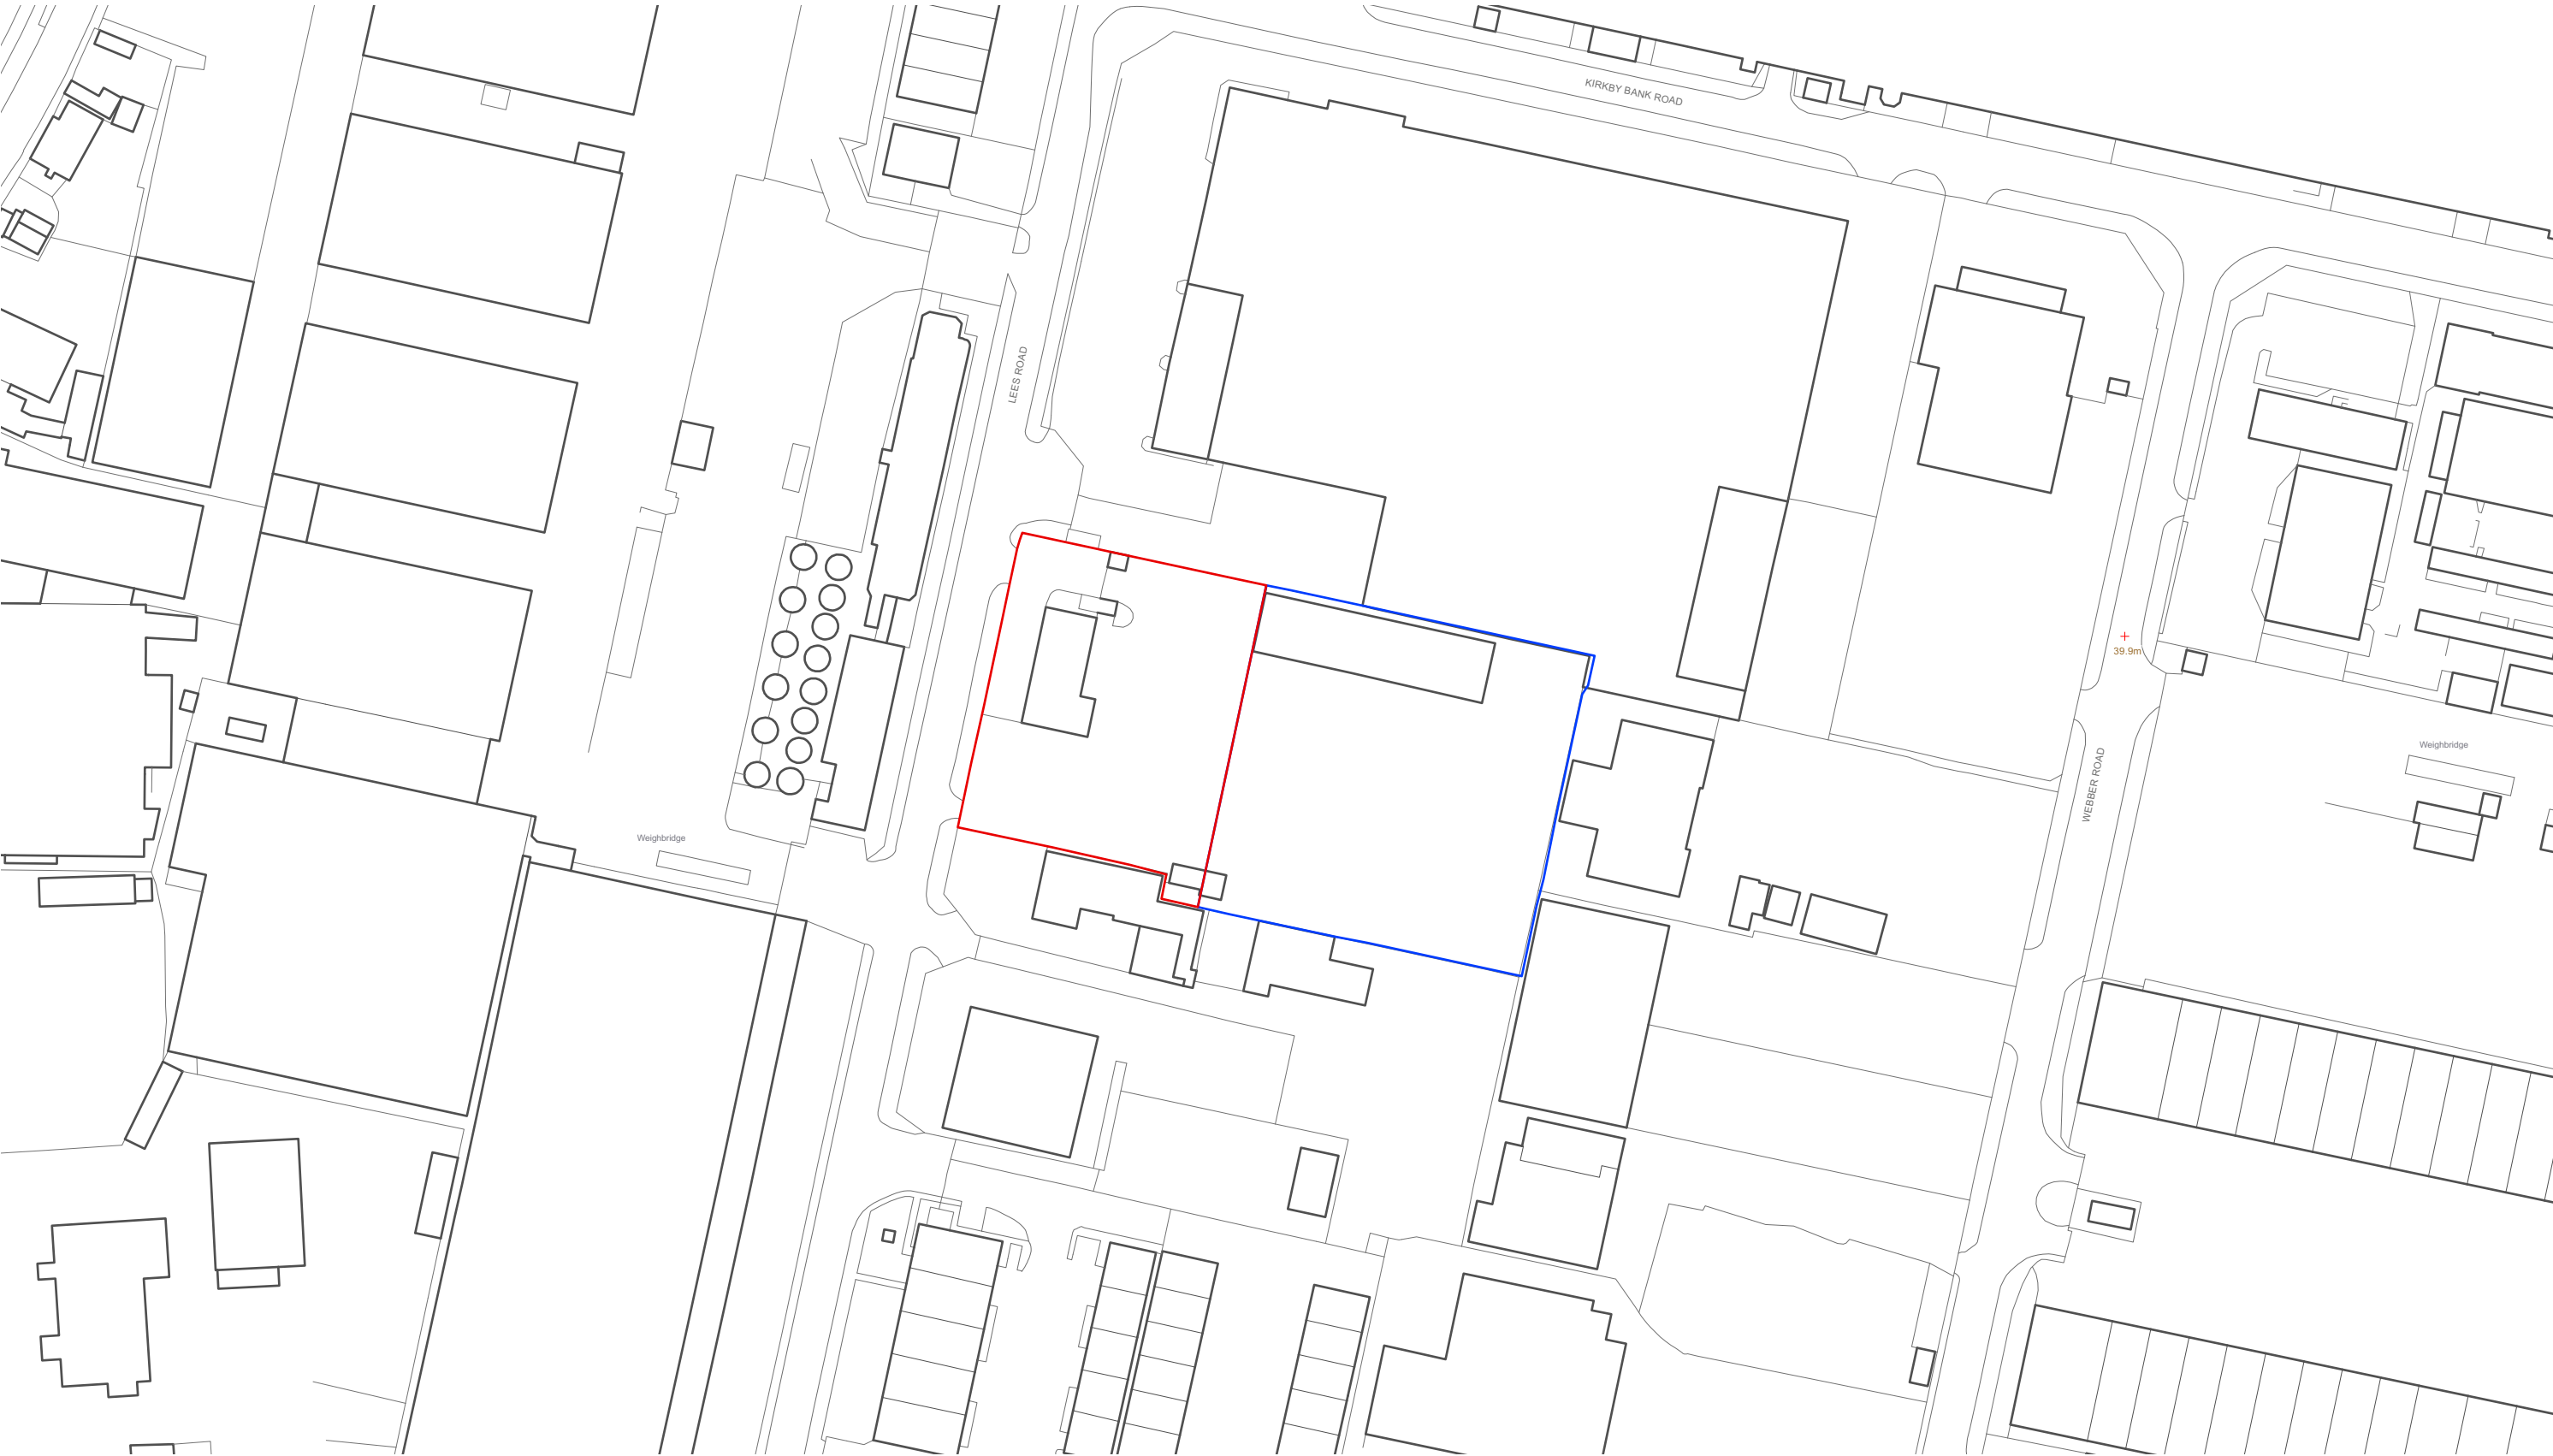

Drawing Title: Site Location Plan
Date: 29/11/22
Drawing no: 100
Scale: 1:1250 @ A3
Drawn: TL

revision:
revision notes:

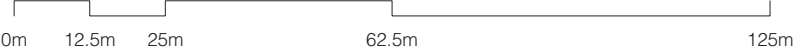

DK-Architects
26 Old Haymarket
Liverpool
L1 6ER
0151 231 1209 T
mail@dk-architects.com E
www.dk-architects.com W