


CAD FILE NAME: S:\JOB FILES 2025 ONWARDS\MER - Merseyside\MER1078C Huyton Cavendish Walk\Drawings (DWS to be used)\AutoCad\MER1078C-Planning.dwg

PLANNING DRAWING
THIS DRAWING IS FOR PLANNING PURPOSES
ONLY AND NOT TO BE USED FOR
CONSTRUCTION


KEY

Application boundary

(Total Site Area = 941 m²)

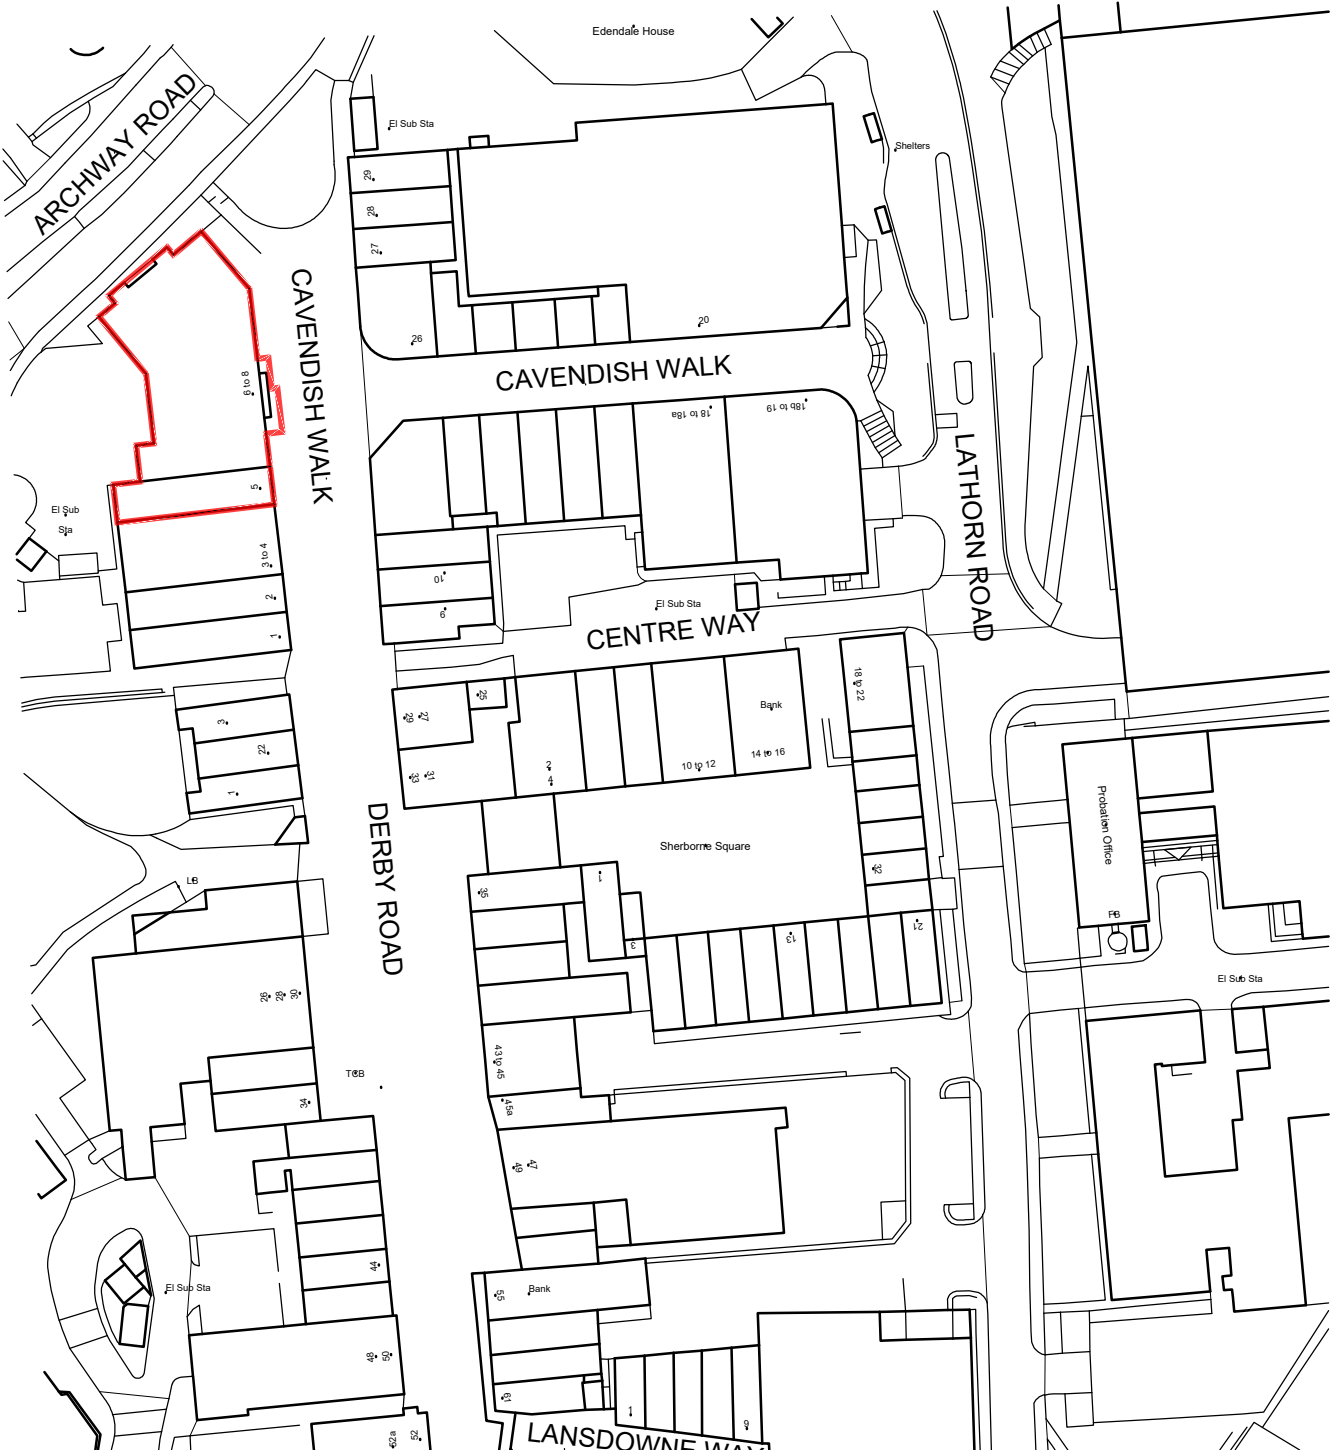

REVISIONS				
Rev.	Description	Date	By	Chk'd
-	-	-	-	-

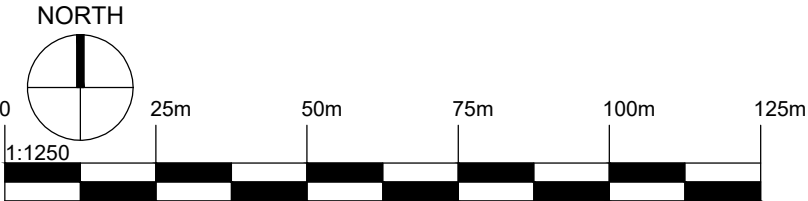

architecture
masterplanning
landscape
conservation
sustainability
ecology

Studio 204B The Tea Factory
82 Wood Street
Liverpool L1 4DQ
T 0151 707 0110
E cass-liverpool@cass-design.co.uk
W www.cass-design.co.uk

client
Knowsley MBC
project
Cavendish Walk, Huyton, L36 9YG

purpose
PLANNING

drawing title
Location Plan

-

scale @ A3	1:1250
date	27/03/2026
dm ES	chk'd AW

MER1078C - 021

-