



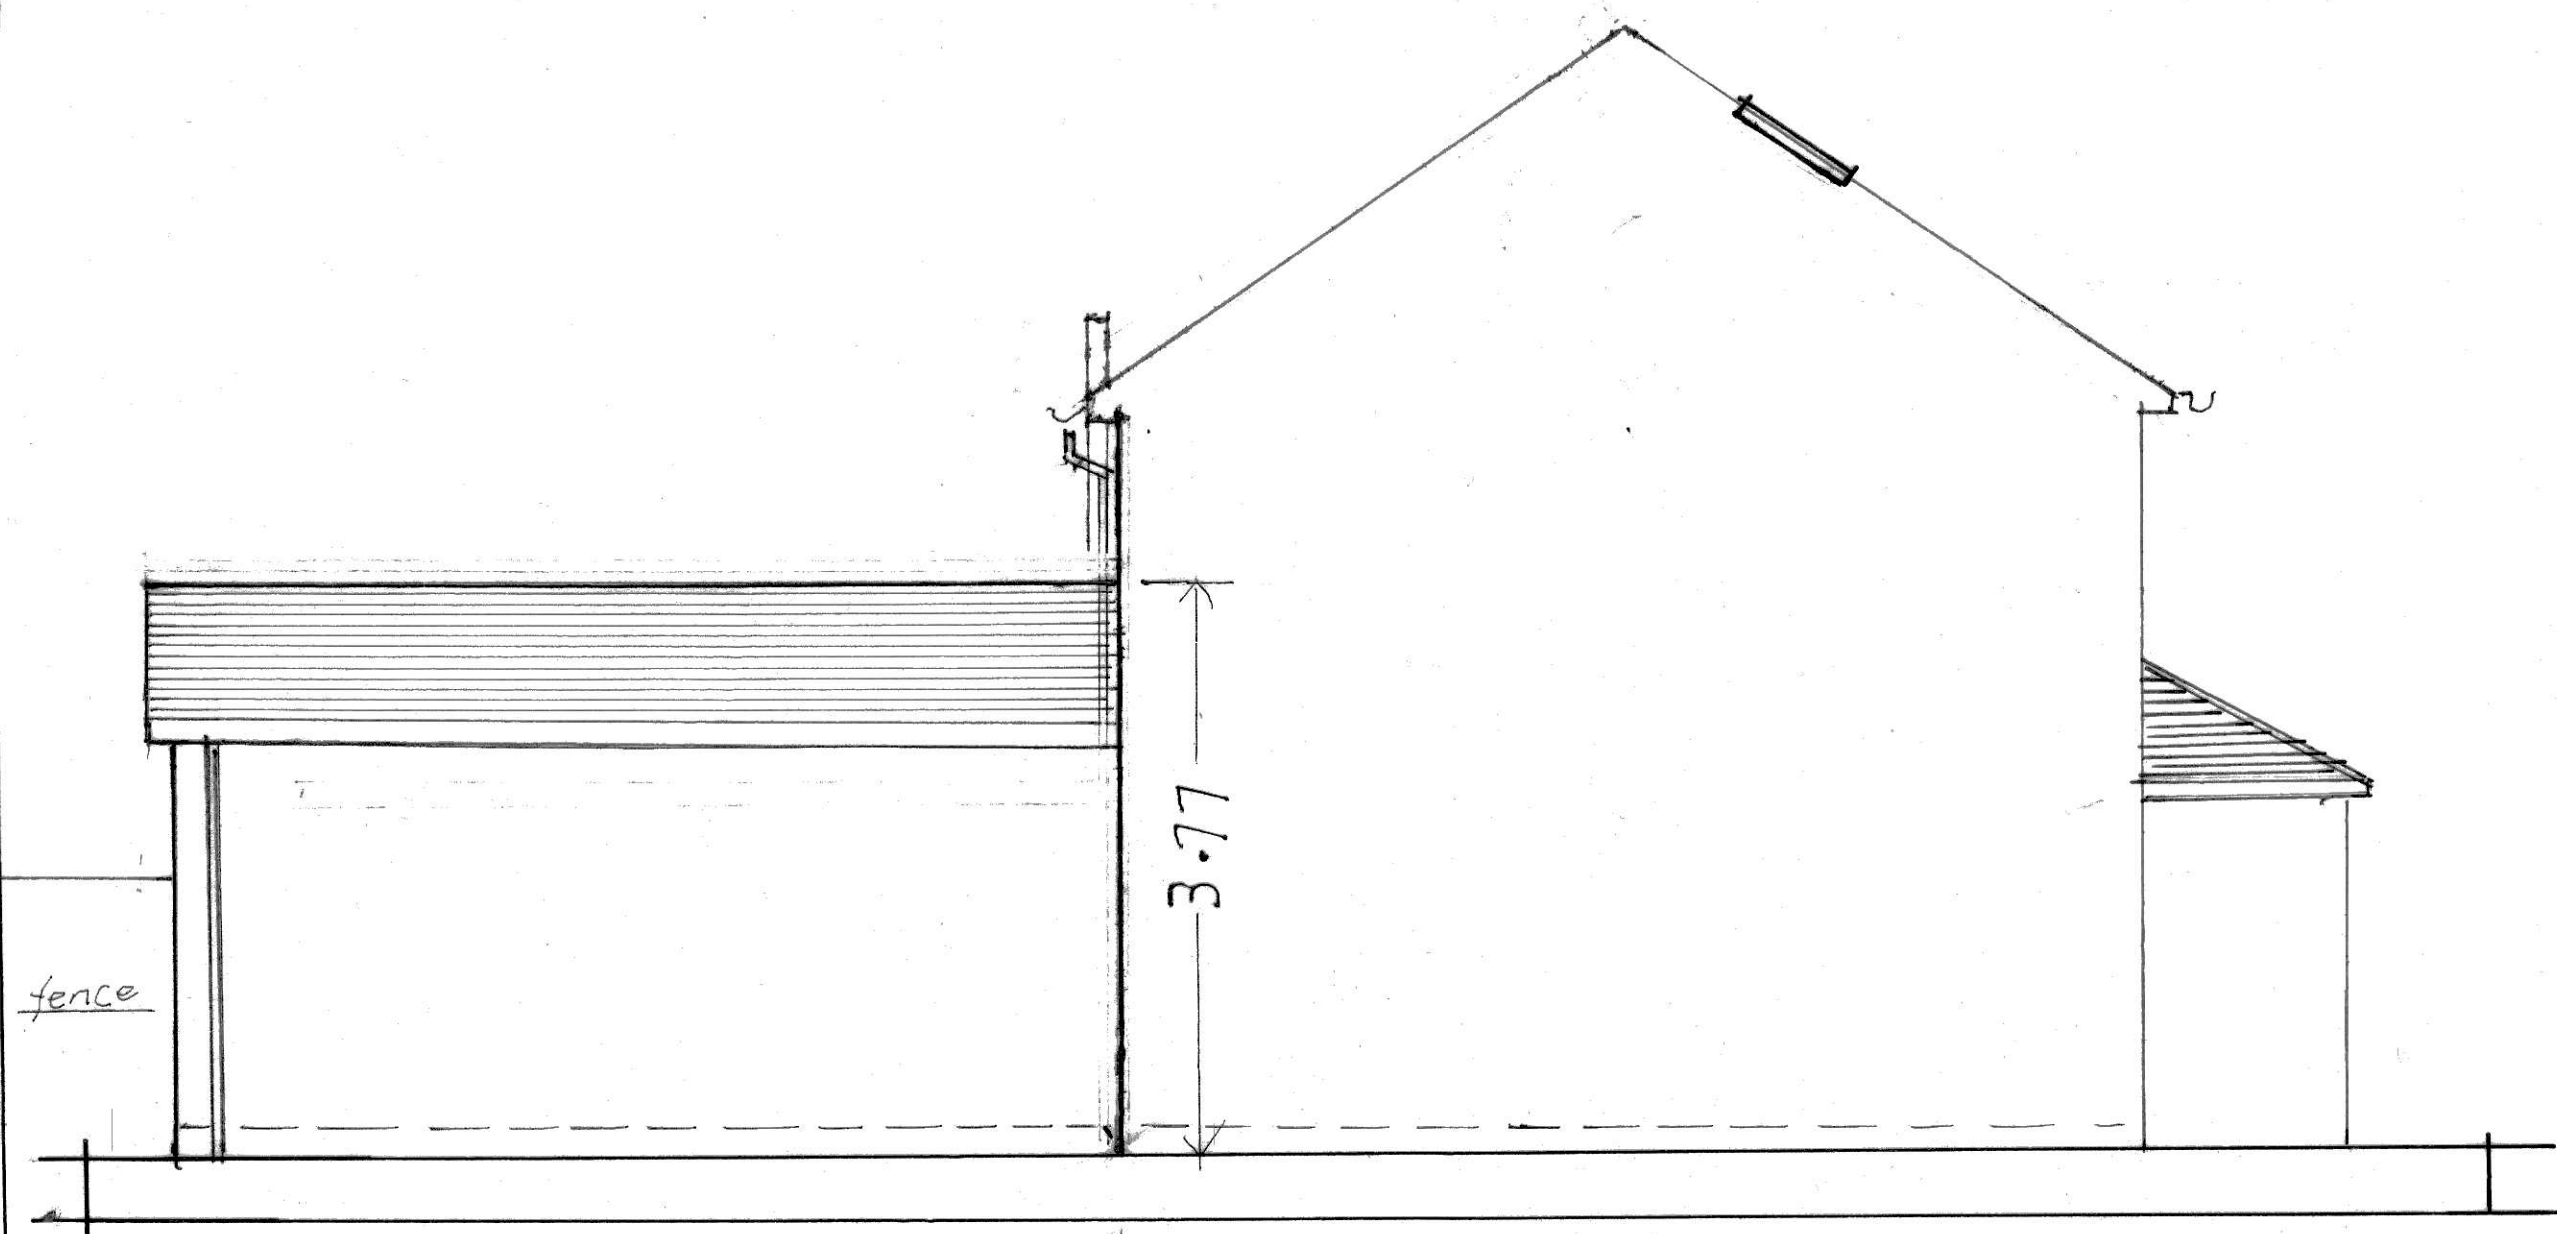

EXISTING SIDE VIEW FROM NO 44


PROPOSED SIDE VIEW FROM NO 44

*proposed extension at
No 42 is not visible
from No 44 because
both extensions are of
the same overall height
fence*

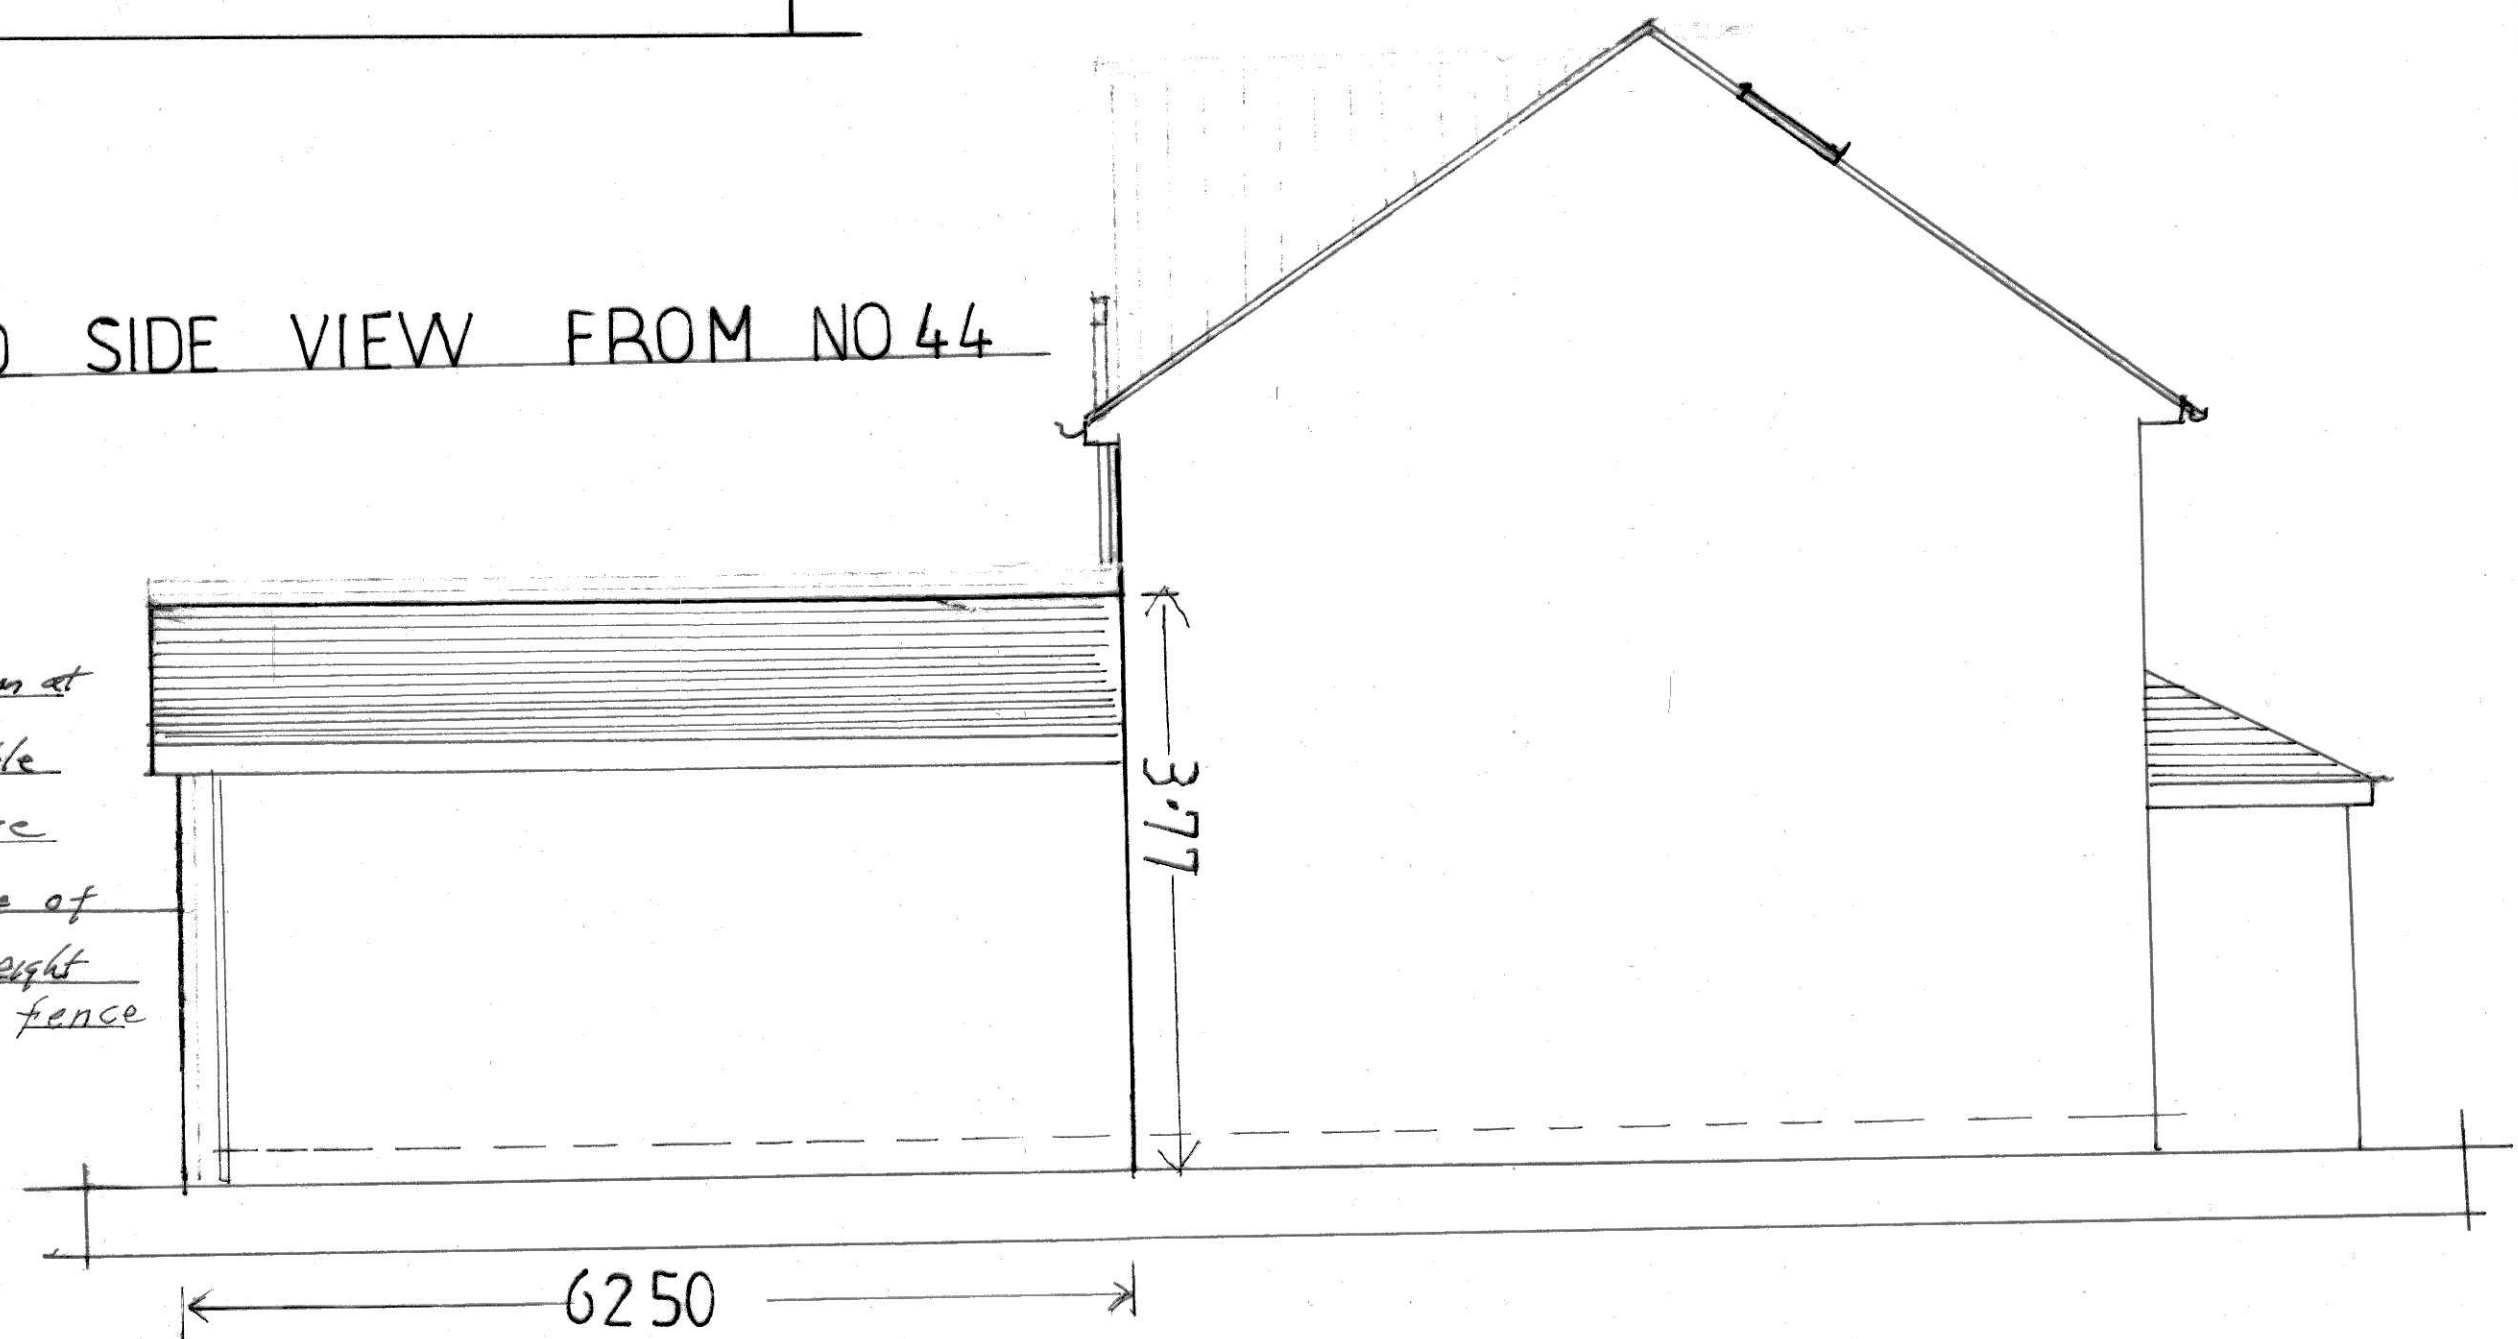

SCALE BAR

SCALE 1:50

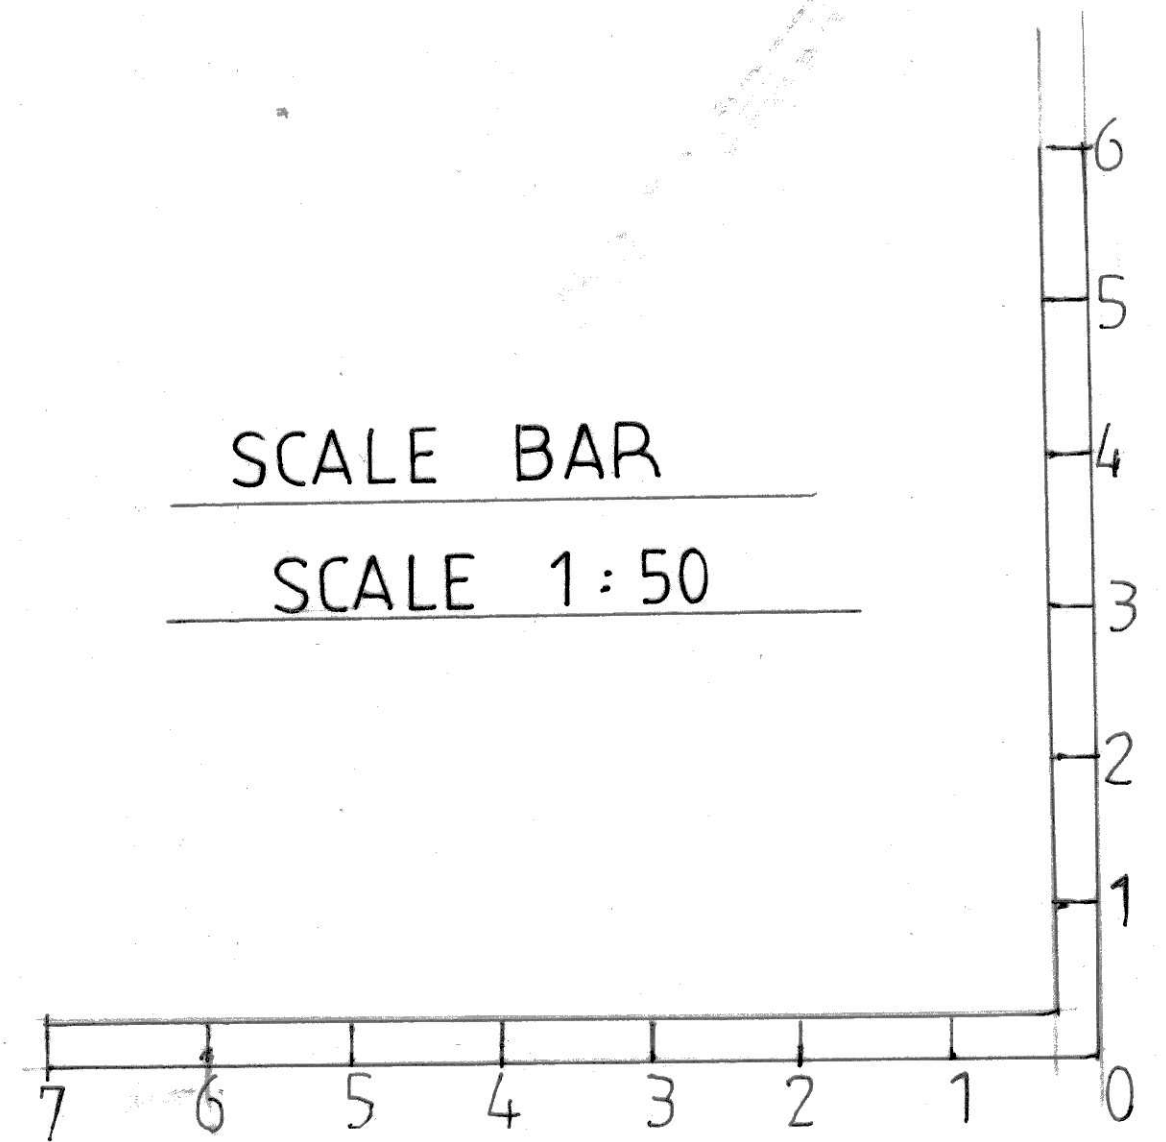

PLAN NO 3 ELEVATIONS