
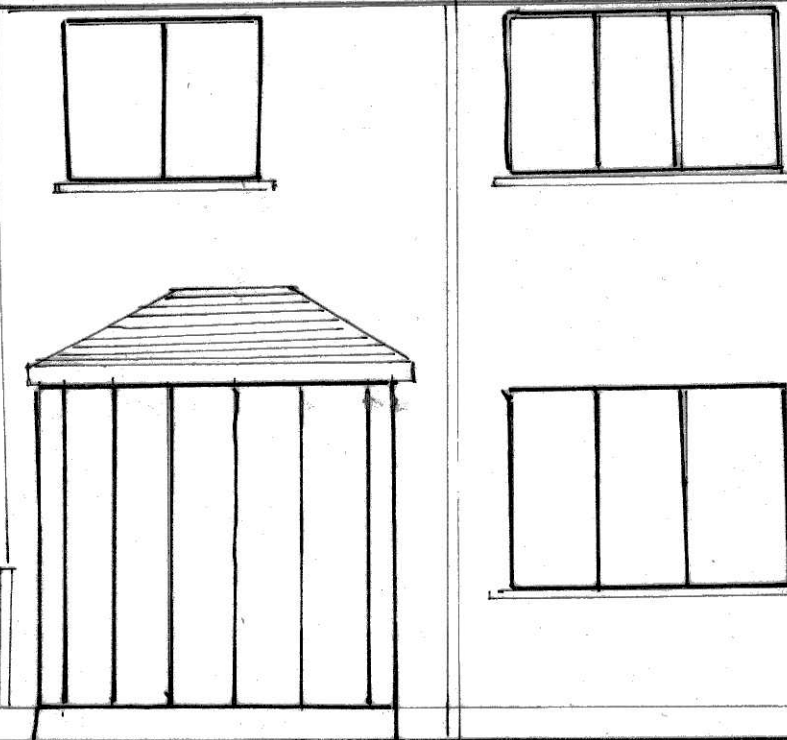


NO 44 NO 42 NO 40



NO 44 NO 42 NO 40

EXISTING SIDE VIEW
FROM NO 40

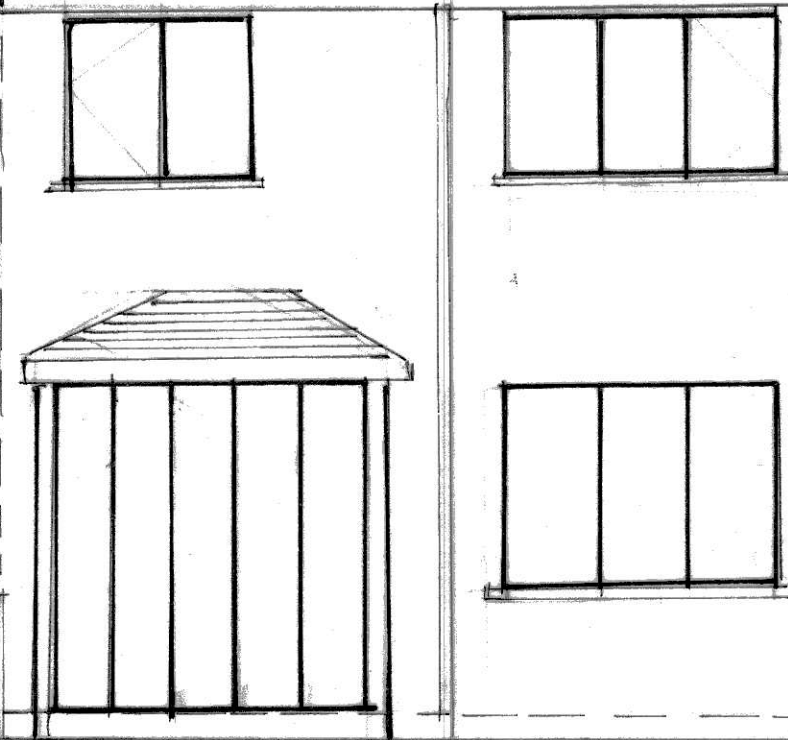


EXISTING FRONT VIEW

PROPOSED FRONT VIEW

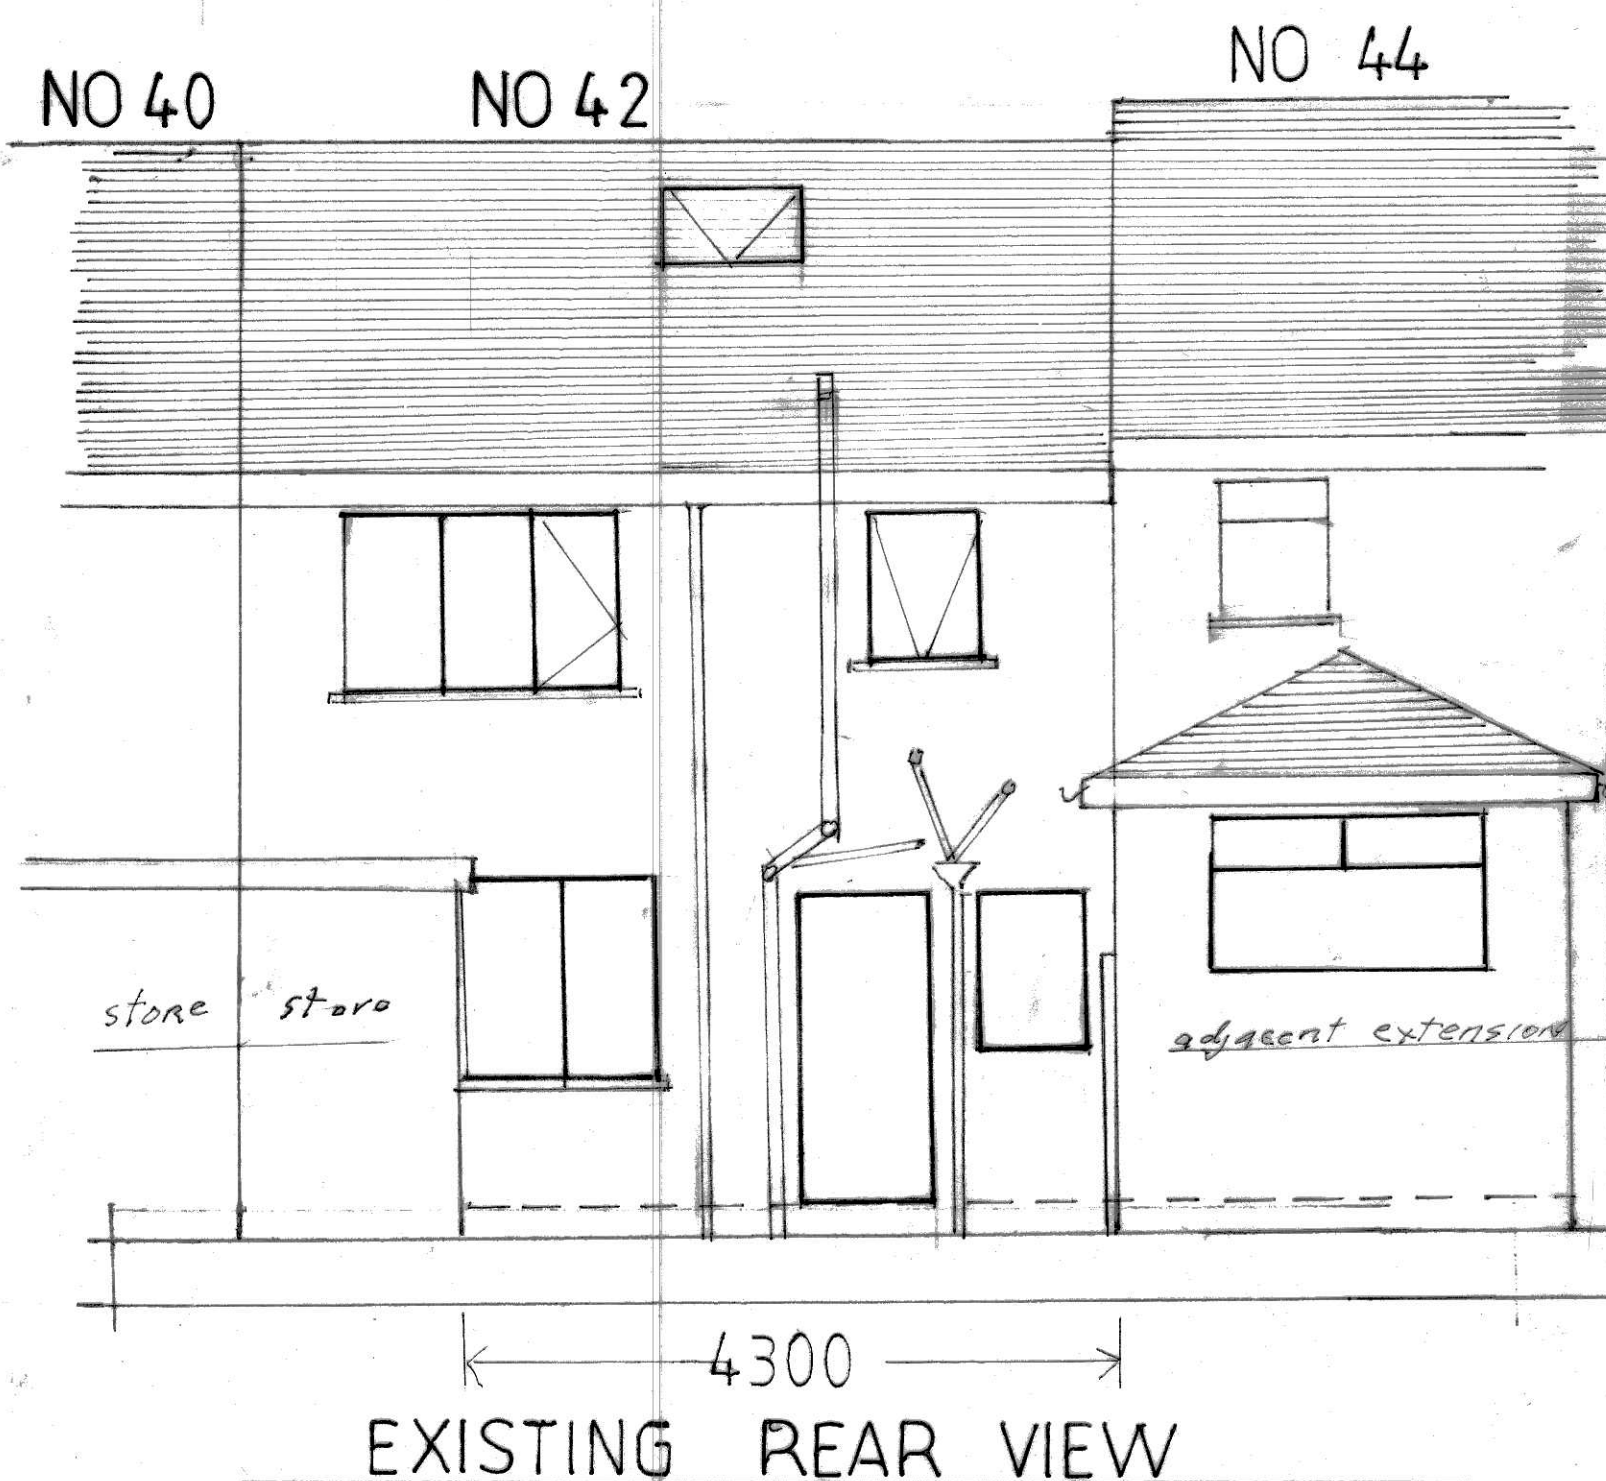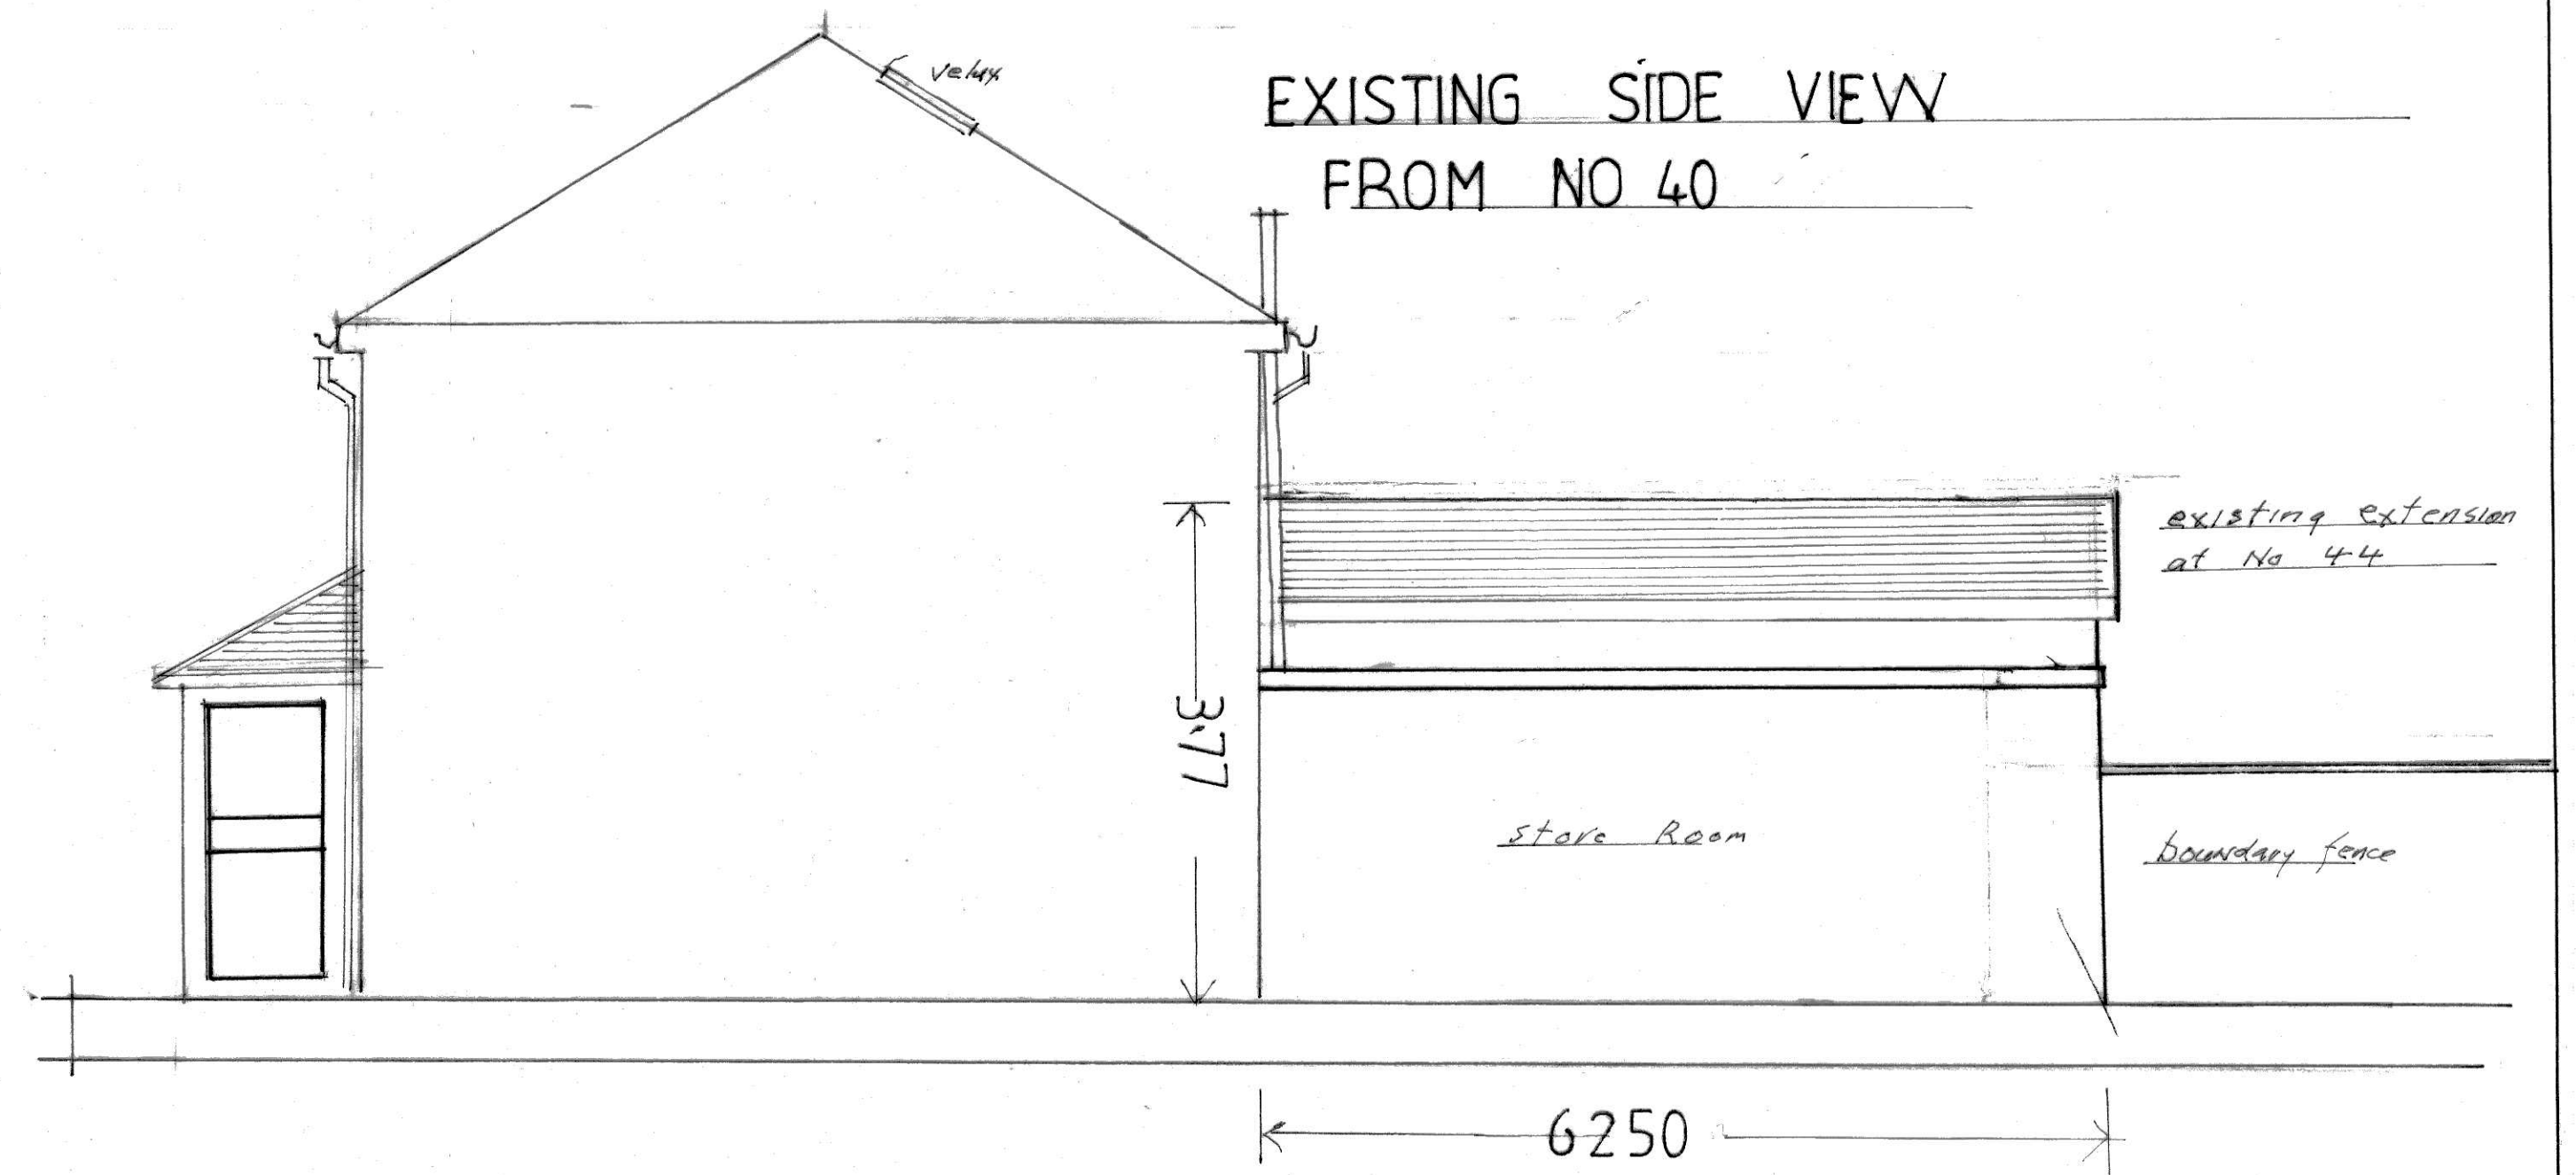


PROPOSED
REAR VIEW

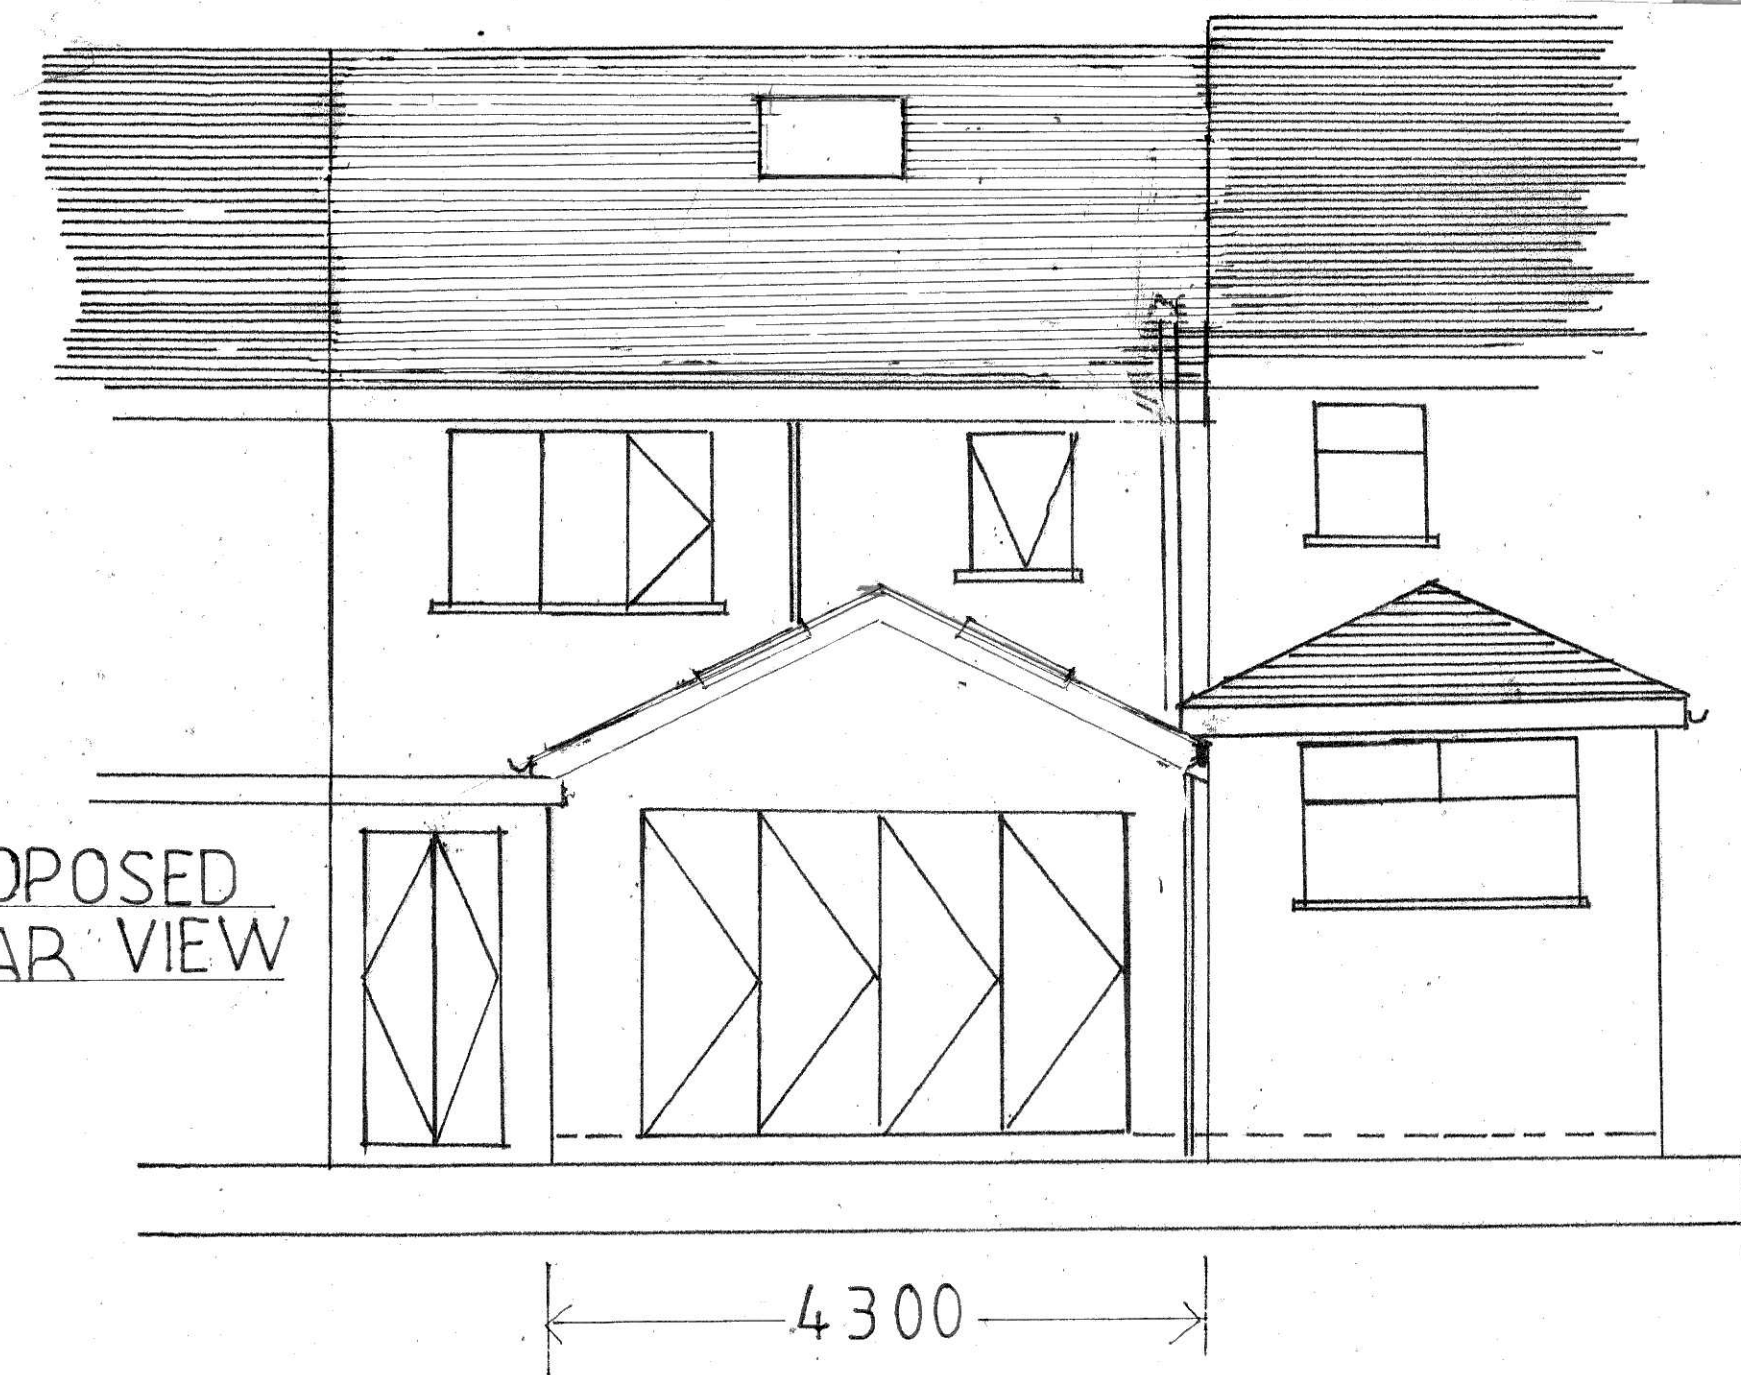

EXISTING REAR VIEW

PROPOSED SIDE VIEW
FROM NO 40

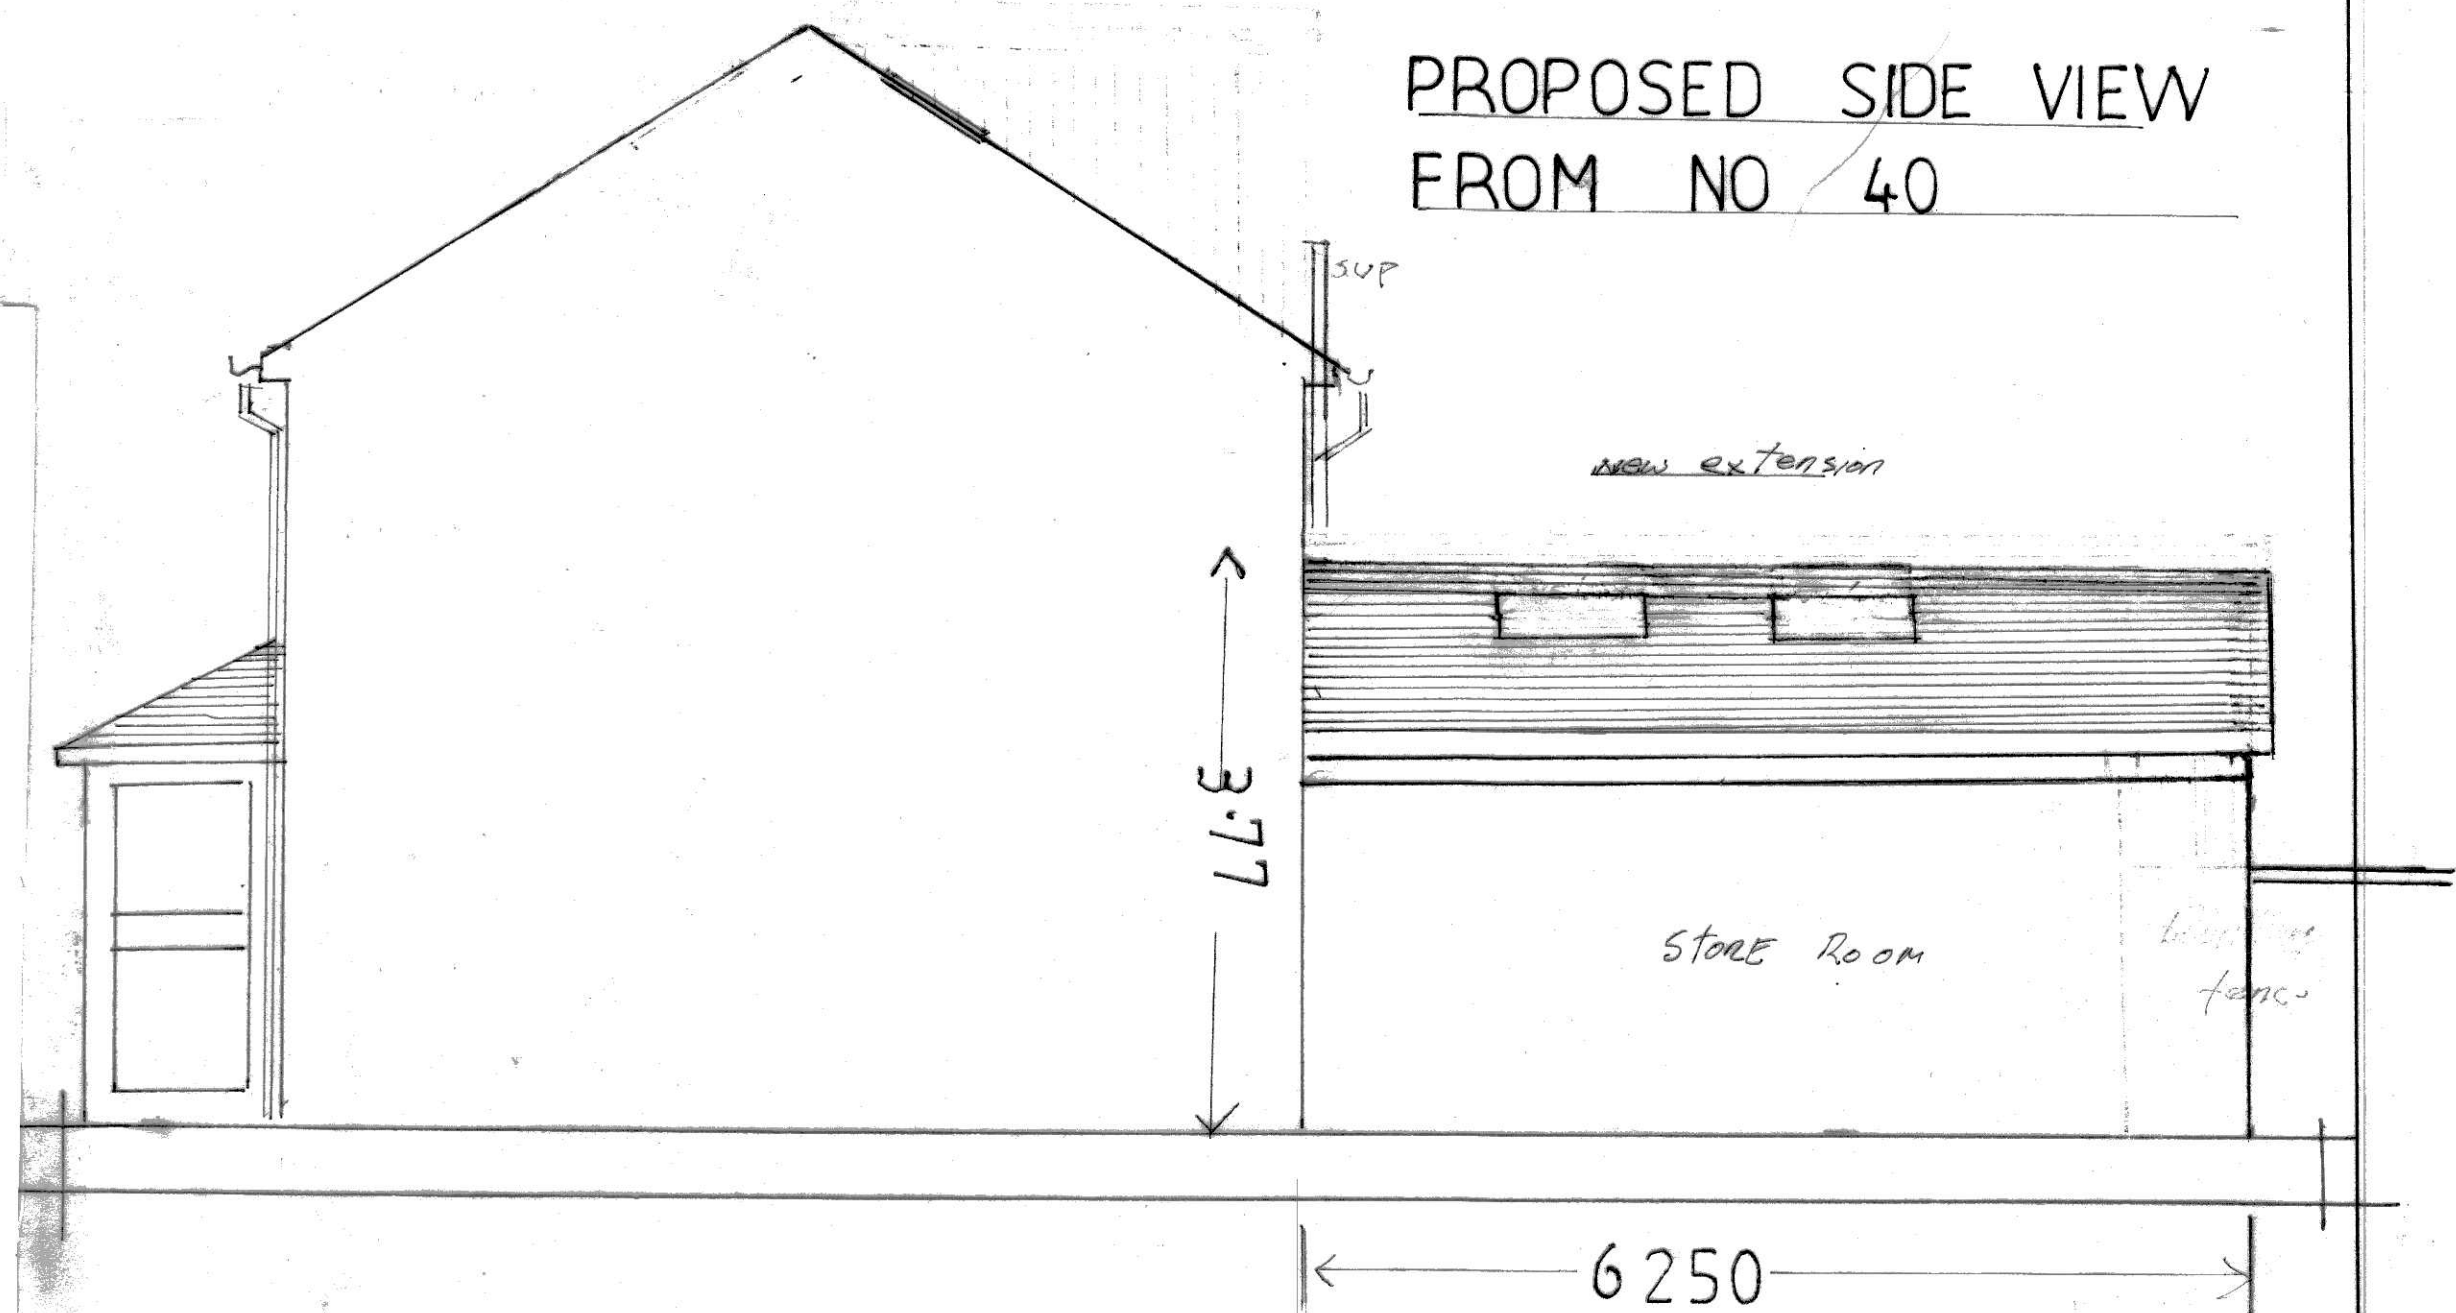

PLAN NO 2 ELEVATIONS

SCALE BAR SCALE 1:50

