Location Plan

N

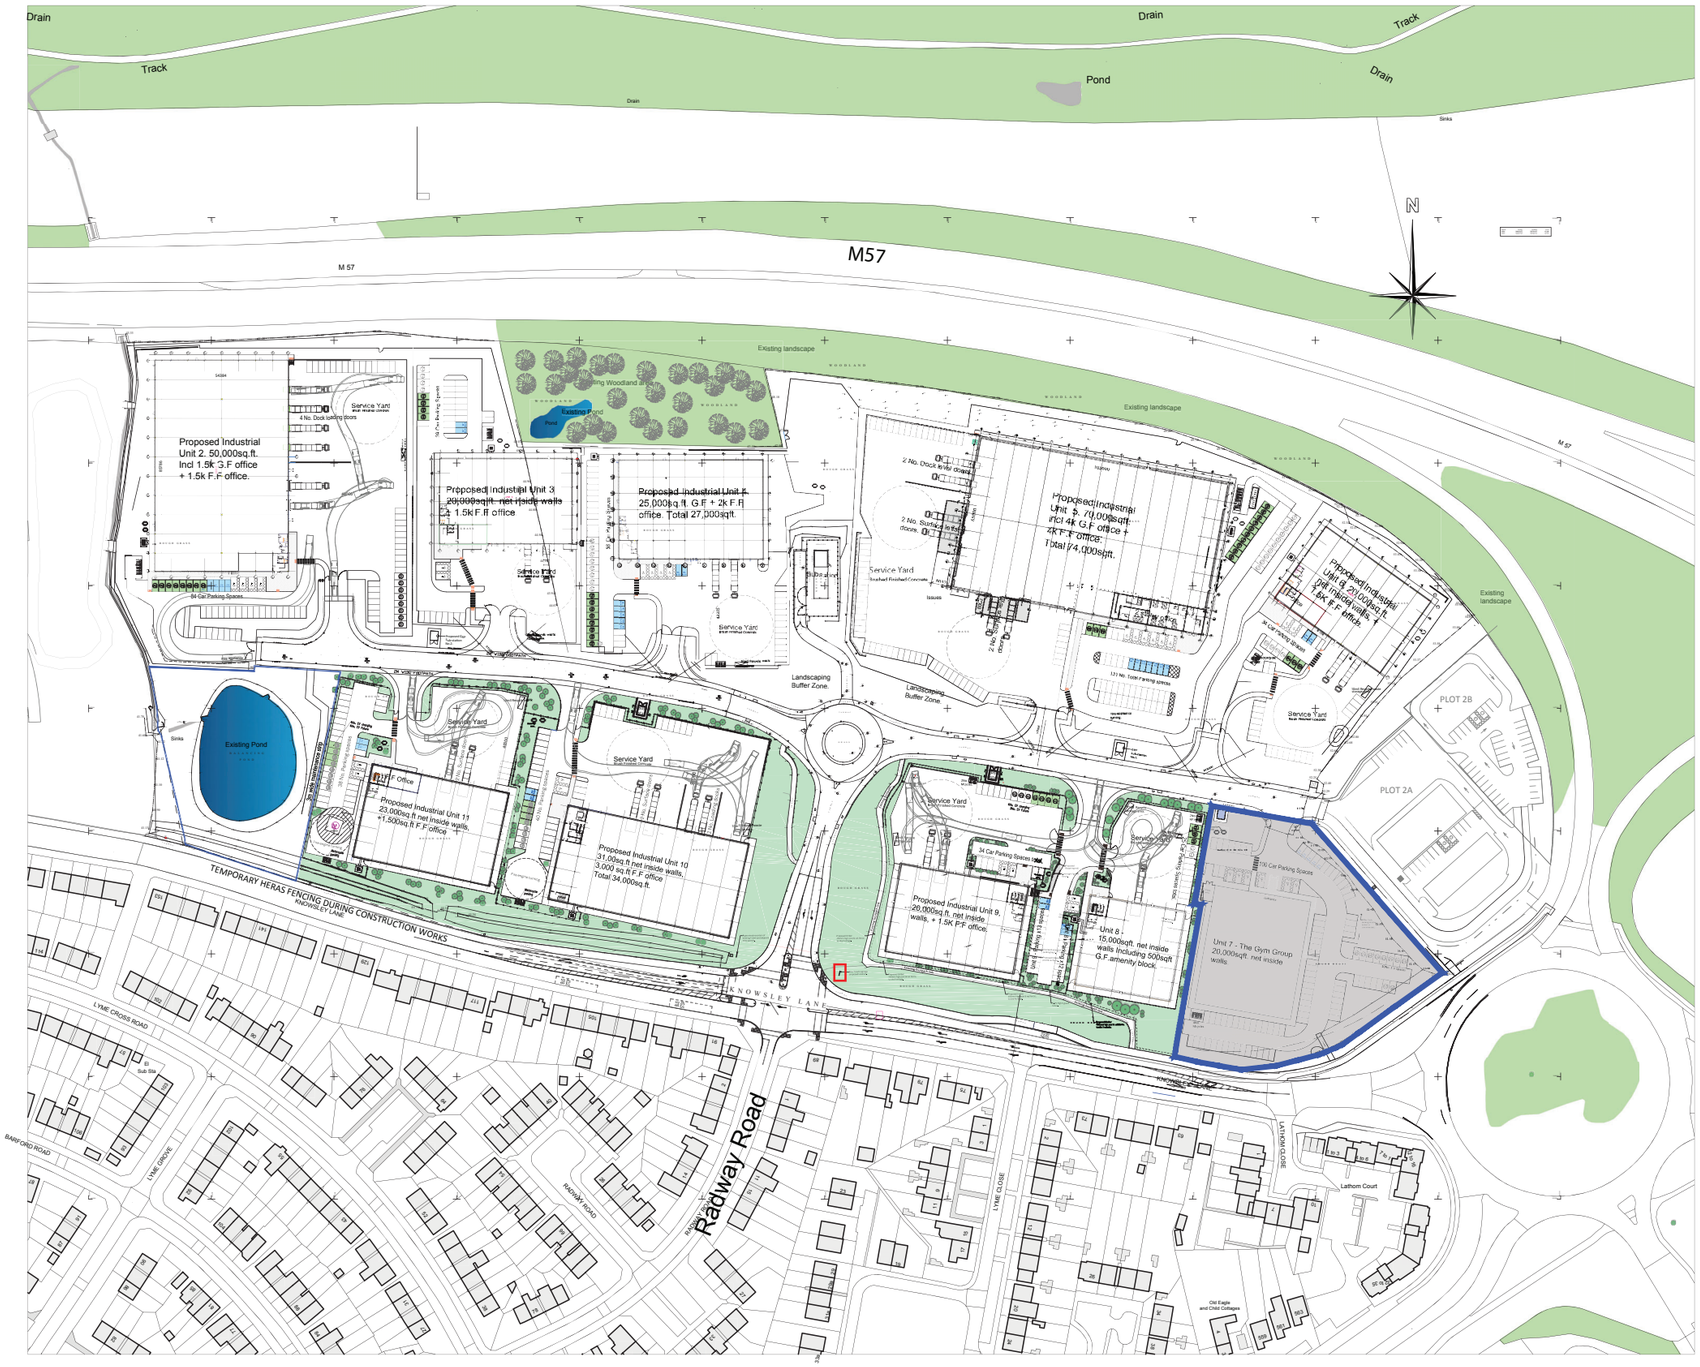

1:2500

50m 0 50m 100m 150m 200m 250m

KEY:

Application Site

Owned land

COPYRIGHT RESERVED

Revisions

Rev	Date	Description

BUILDING MANAGEMENT SERVICES LTD

Huddersfield Road
Elland, West Yorkshire
HX5 9BW
TELEPHONE : ELLAND (01422) 371616
FAX No : (01422) 376717
email : mail@bmselland.com

Building Management Services

Client

CDP Limited

Project

Proposed Industrial park,
Knowsley Lane.
Knowsley.

Sheet

Phase 3 - Proposed Industrial development.

Drawn	Date
DCH	27.8.26
Scale	
1:2500 @ A3.	
Status	
Scheme	
Drawing No.	Revision
M3291-SK6	