



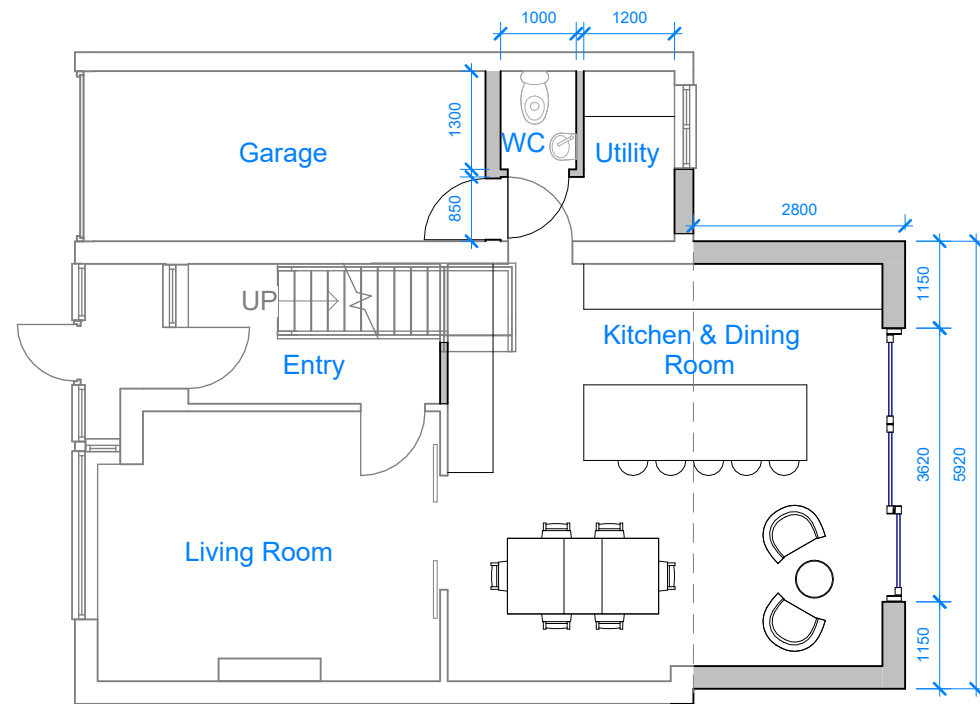

1 Ground Floor
1 : 100

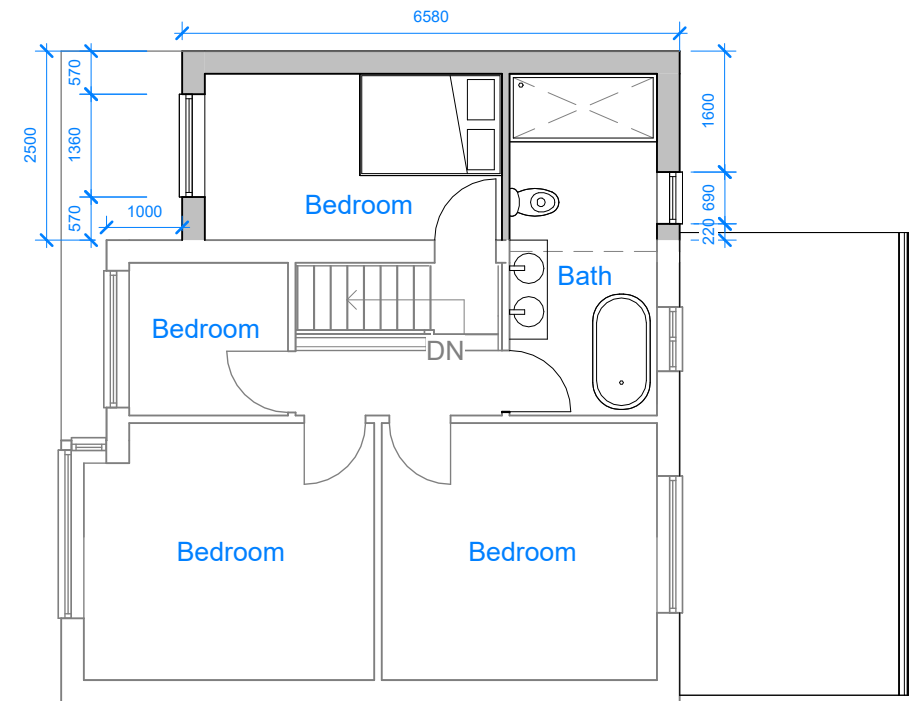

2 First Floor
1 : 100

CLIENT: Abbie Barnabas © Copyright Diogel Architecture. All dimensions to be checked and verified on site. This drawing is to be read in conjunction with all other relevant drawings and specifications. Any discrepancies in the drawings are to be reported immediately to Diogel Architecture. This drawing is not to be used for construction or sales purposes unless marked 'issued for construction'. Dimensions and area schedules are subject to change.	DIOGEL Your Home, Your Safe Place, Your World adam@diogelarchitecture.co.uk / +44 (0)1248 800 321	REV	DESCRIPTION	DATE	36 Lower Road L26 2XA Proposed Plans		REVISION
					SCALE: 1 : 100		JOB / DRAWING No. 1154-02-03-02
					DRAWN: BA		