



Revisions	
A	11.04.24

PLANNING

1. This document and all drawings are copyright of GB Architecture LTD and may not be reproduced without thier specific permission.
2. All dimensions are in millimeters unless otherwise stated.
3. Contractors must check all dimensions on site prior to materials order


Project North



Scale 1 : 50

Proposed West
Elevation

404

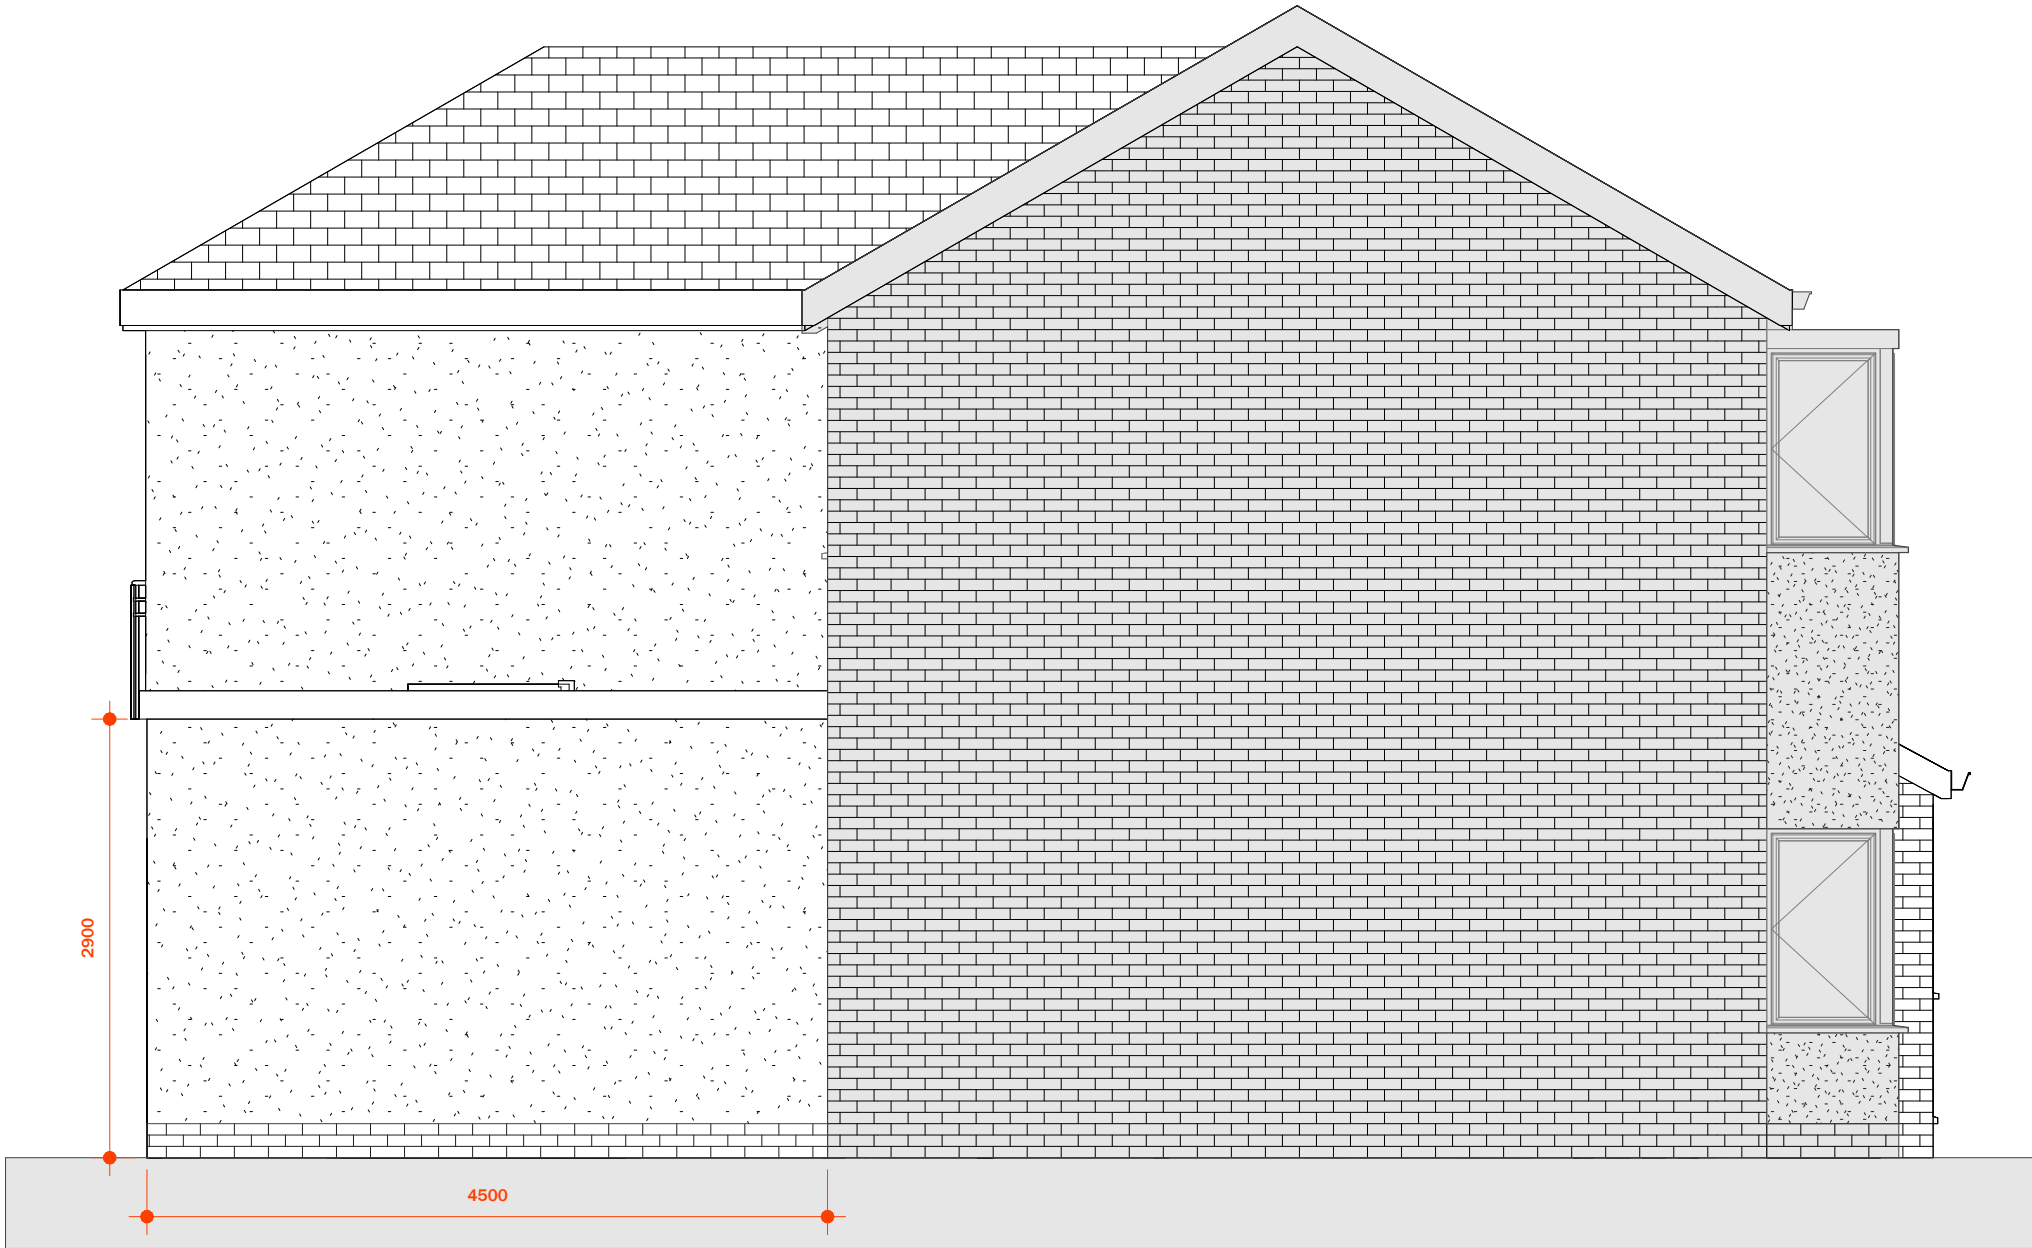

1

Proposed West

SCALE: 1 : 50

