



Revisions	
A	11.04.24

PLANNING

1. This document and all drawings are copyright of GB Architecture LTD and may not be reproduced without their specific permission.
2. All dimensions are in millimeters unless otherwise stated.
3. Contractors must check all dimensions on site prior to materials order


Project North



Scale 1 : 50

Proposed Rear
Elevation

402

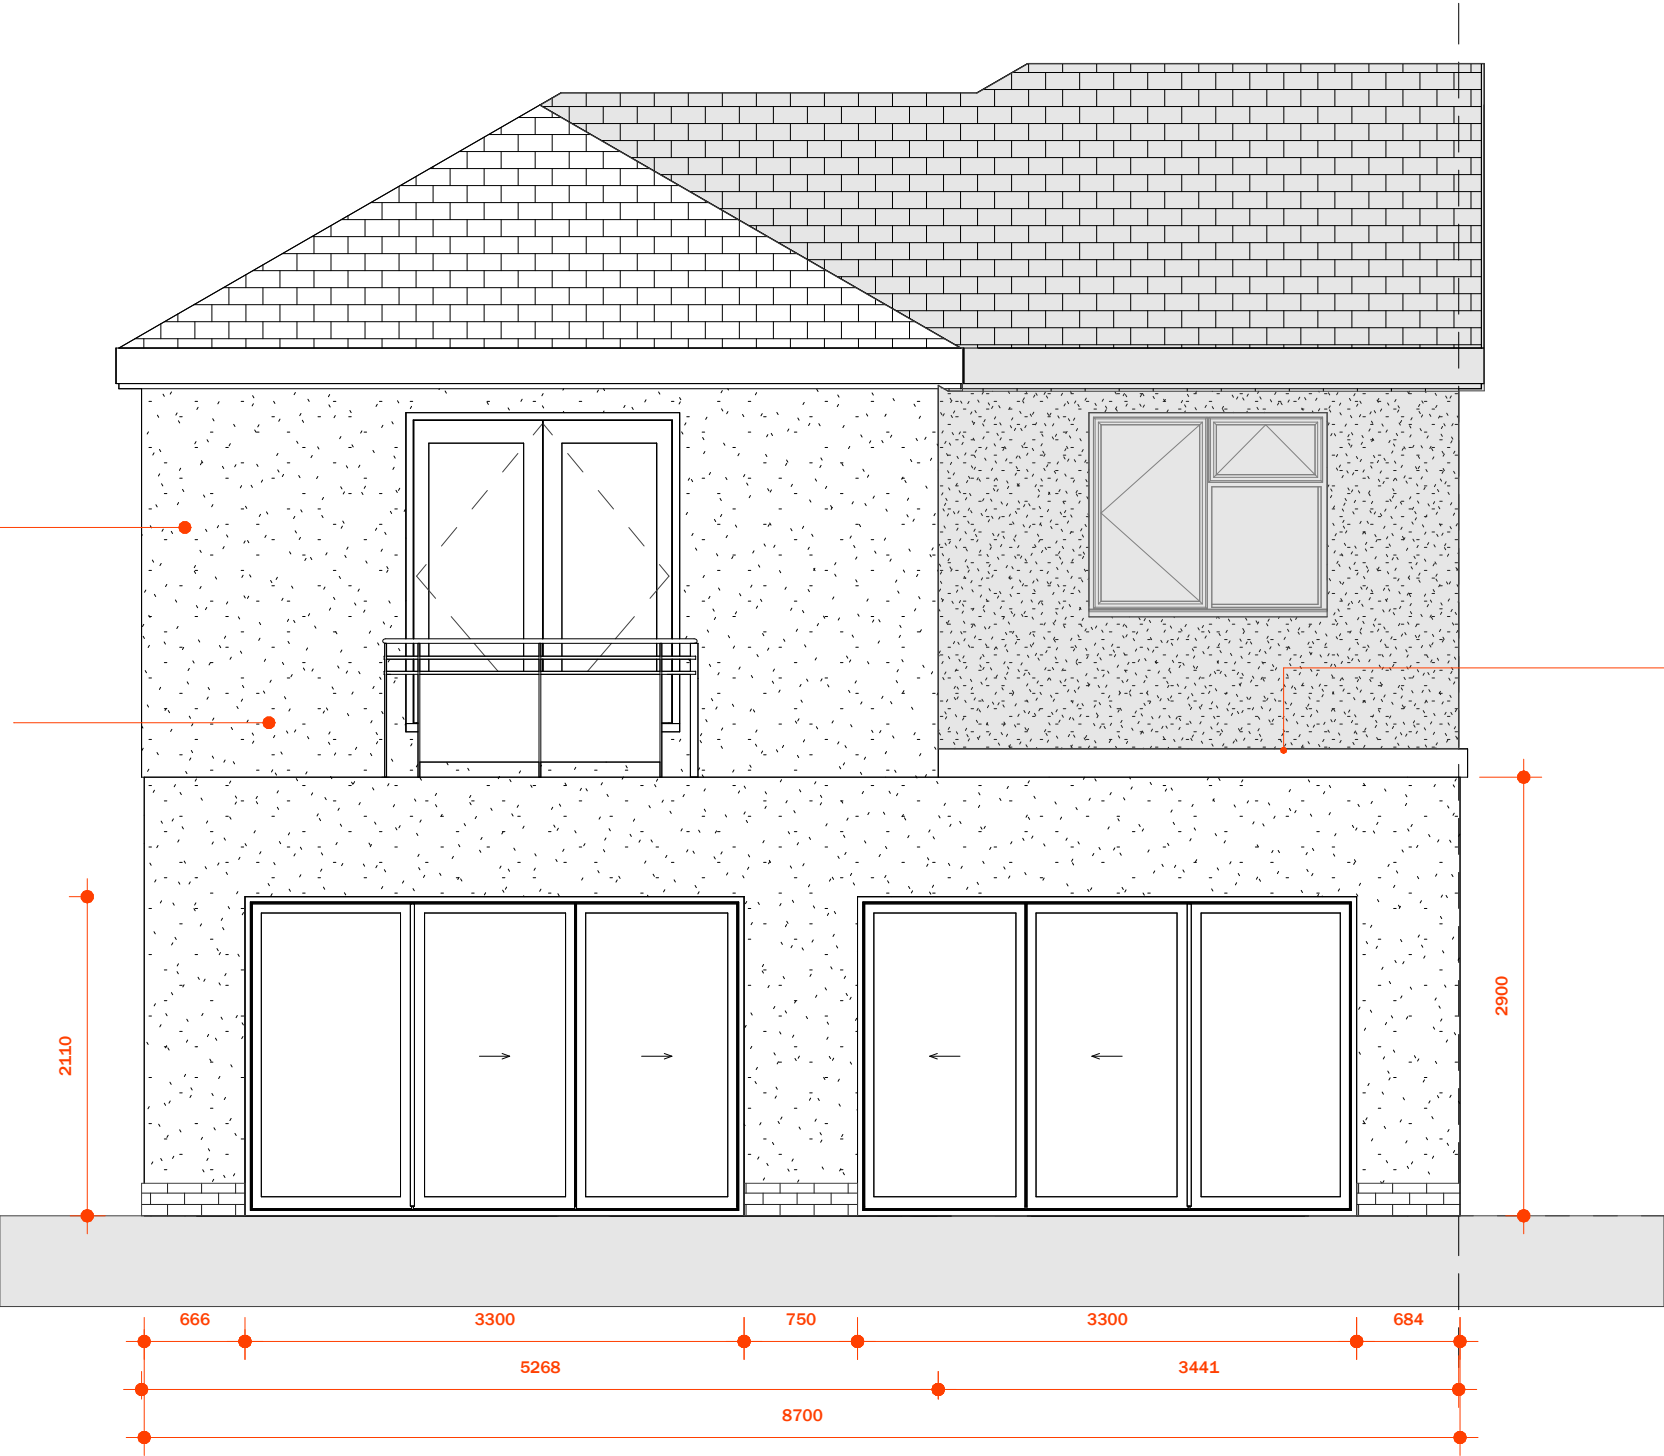

Extension and
existing dwelling
to be rendered

Juliette Balcony
wih glass baulestrade

Flat roof parapet
with roof light

2900

2110

666

3300

750

3300

684

5268

3441

8700

1

Proposed Rear

SCALE: 1 : 50

0 0.5 1 2m