




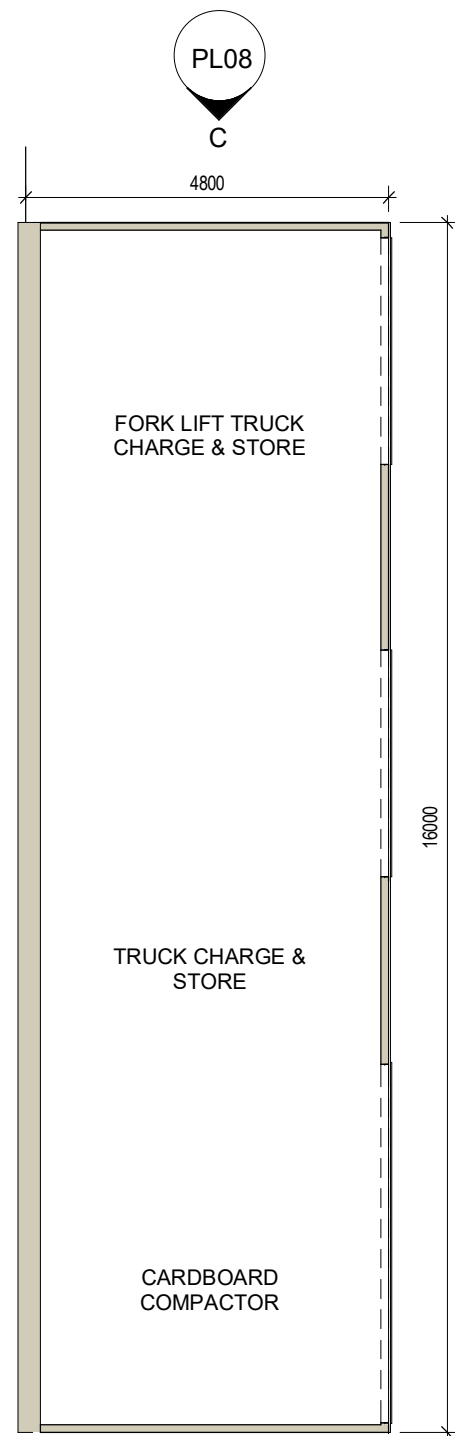


PLAN
Scale: 1 : 100

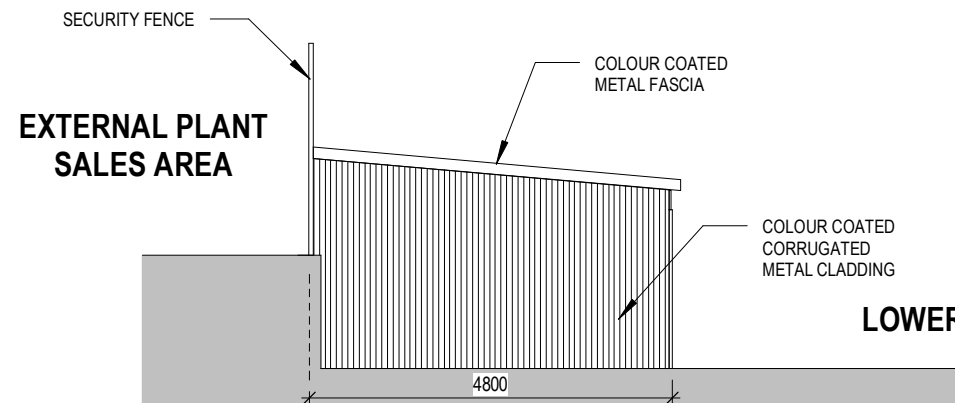

ELEVATION B
Scale: 1 : 100

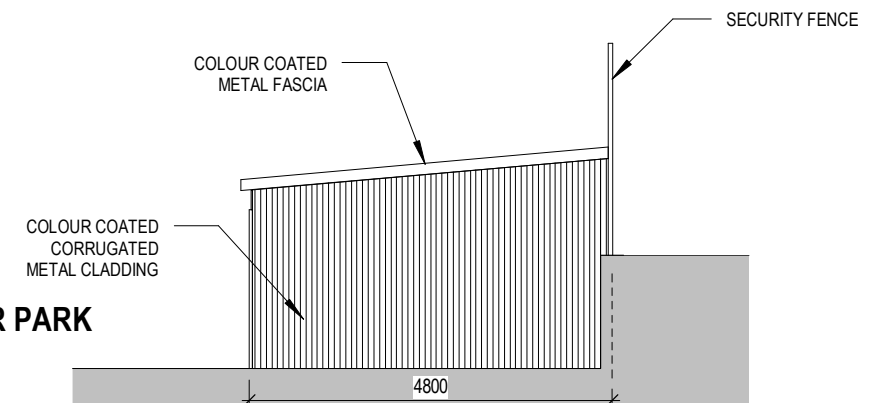

ELEVATION C
Scale: 1 : 100

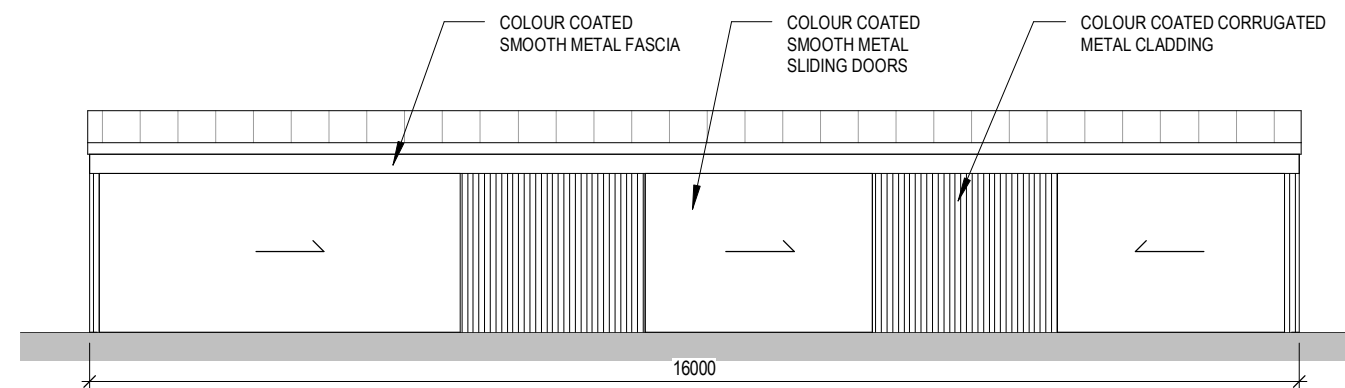

ELEVATION A
Scale: 1 : 100

B - Elevation A corrected.
A - Dimensions added

11.04.24
03.04.24

Life Architecture Ltd



16 Column Road, West Kirby, Wirral CH48 8AX
T: 0151 625 6635
M: 07885 518 154
E: andrew@lifearchitecture.co.uk

Client: Whitaker's Garden Centre			
Job Title: Proposed new Garden Centre at Manchester Road, Prescott			
Drawing Title: Charging & Compactor Plans & Elevations			
Date:	Scale:	Rev:	Dwg No:
Sept 2023	1 : 100	B	PL08