



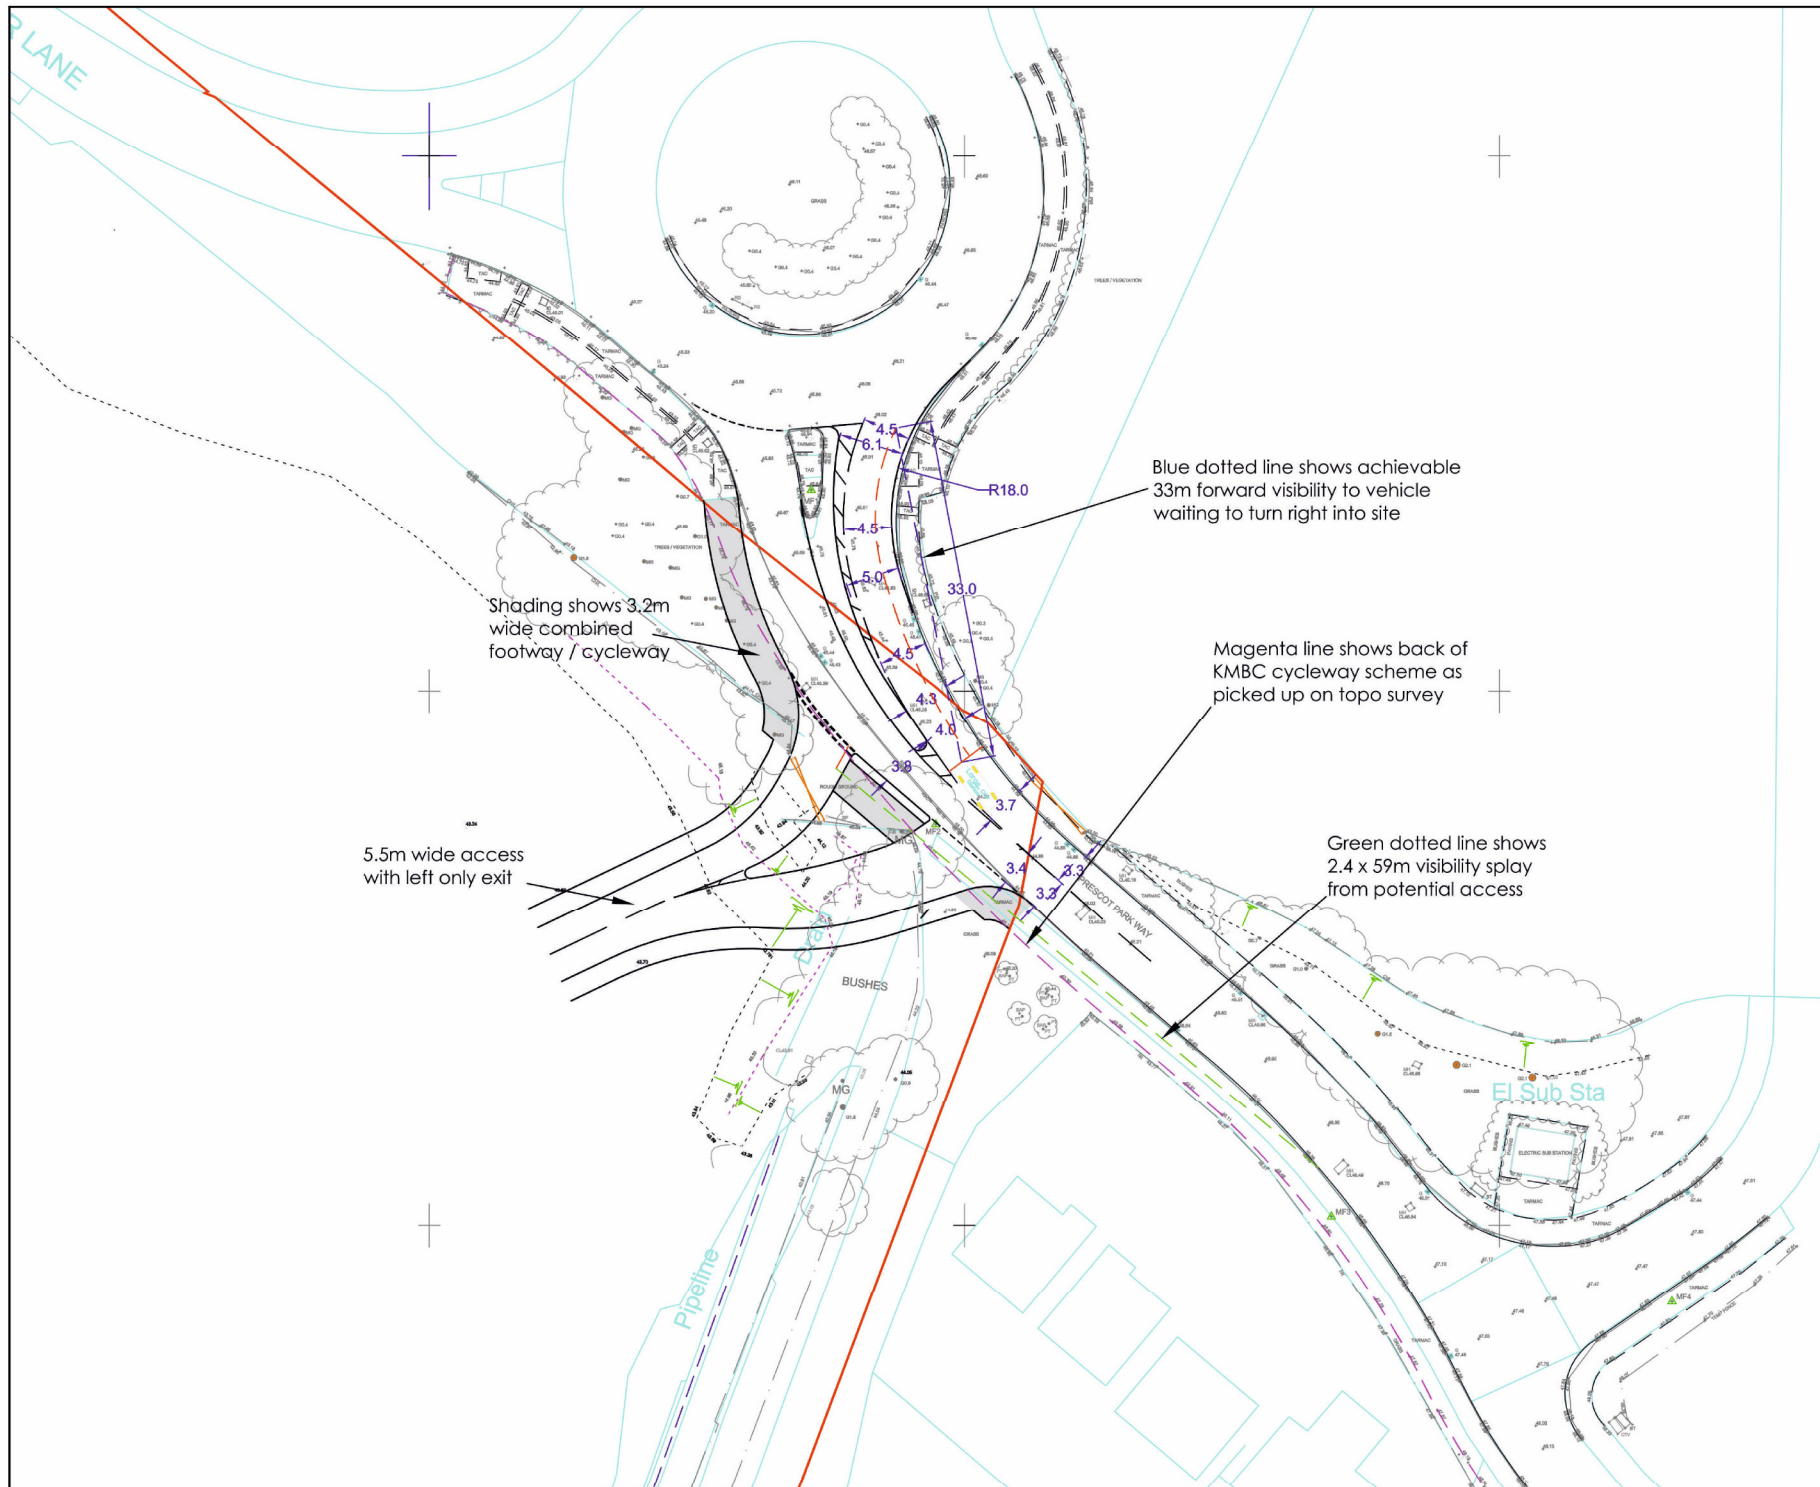

Key

- UU Land Ownership
- OS mapping imported to topo @ 0.0

SCALE (metres)

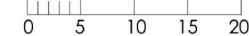

- Blue dotted line shows achievable 33m forward visibility to vehicle waiting to turn right into site
- Magenta line shows back of KMBC cycleway scheme as picked up on topo survey
- Green dotted line shows 2.4 x 59m visibility splay from potential access
- Shading shows 3.2m wide combined footway / cycleway
- 5.5m wide access with left only exit

D	27.01.22	General amendments for take on board Road Safety Audit findings	SFB	SFB	PRC
C	10.01.22	General amendments	SFB	SFB	PRC
B	06.12.21	General amendments	SFB	SFB	PRC
A	02.11.21	General amendments	SFB	SFB	PRC
Rev.	Date	Revision Details	Drawn	Check	App.



CBO
TRANSPORT

Jactin House
24 Hood Street
Ancoats
Manchester
M4 6WX
T: 0161 327 1931
E: info@cbotransport.co.uk
W: www.cbotransport.co.uk

Client

United Utilities

Project

Car Lane, Prescot

Drawing Title

Proposed Access Arrangement from Prescot Park Way

Drawn	Checked	Approved
SFB	PRC	PRC

Scale / Size	Date
1:500 @ A3	22.10.21

Status	Drw No	Rev
Information	CBO-0206-012	D