
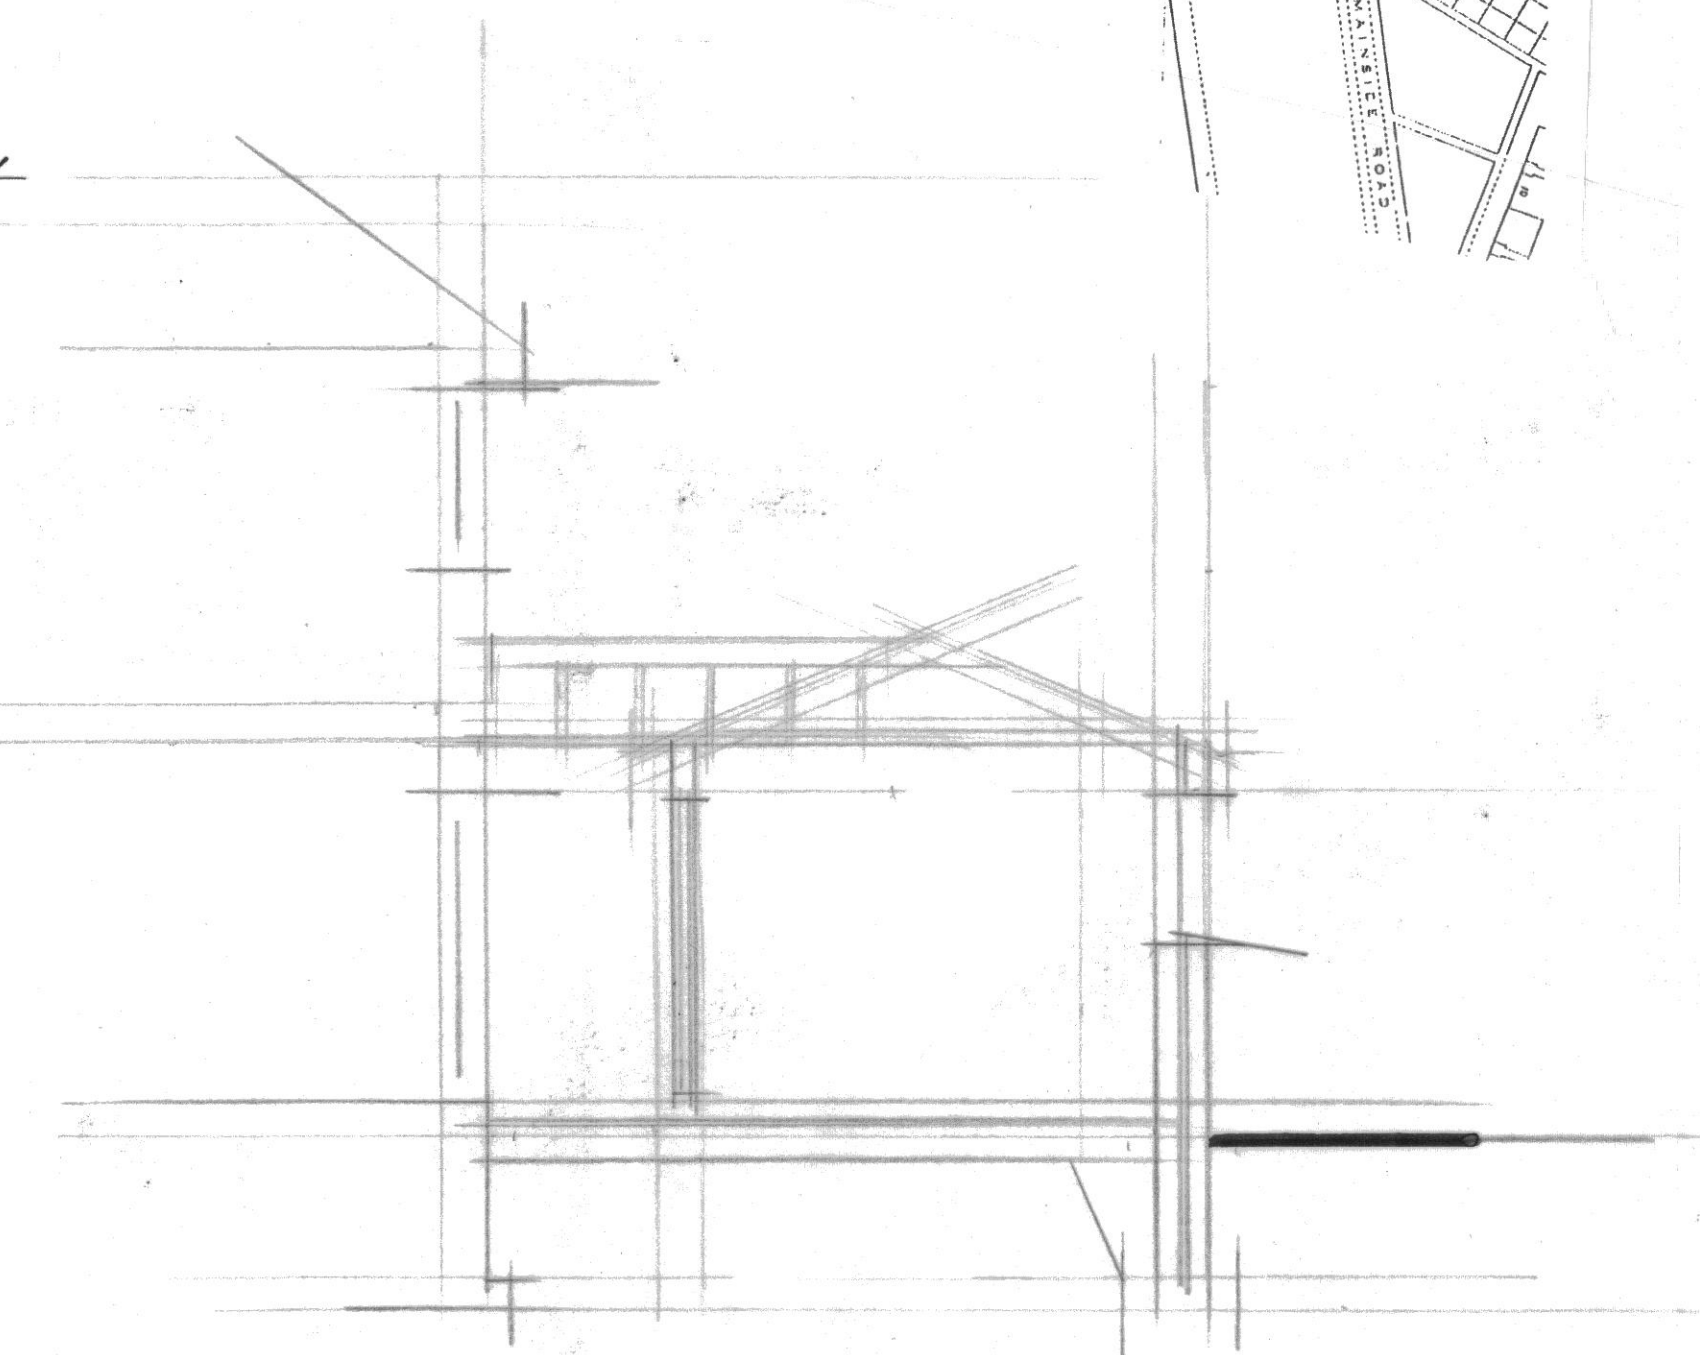
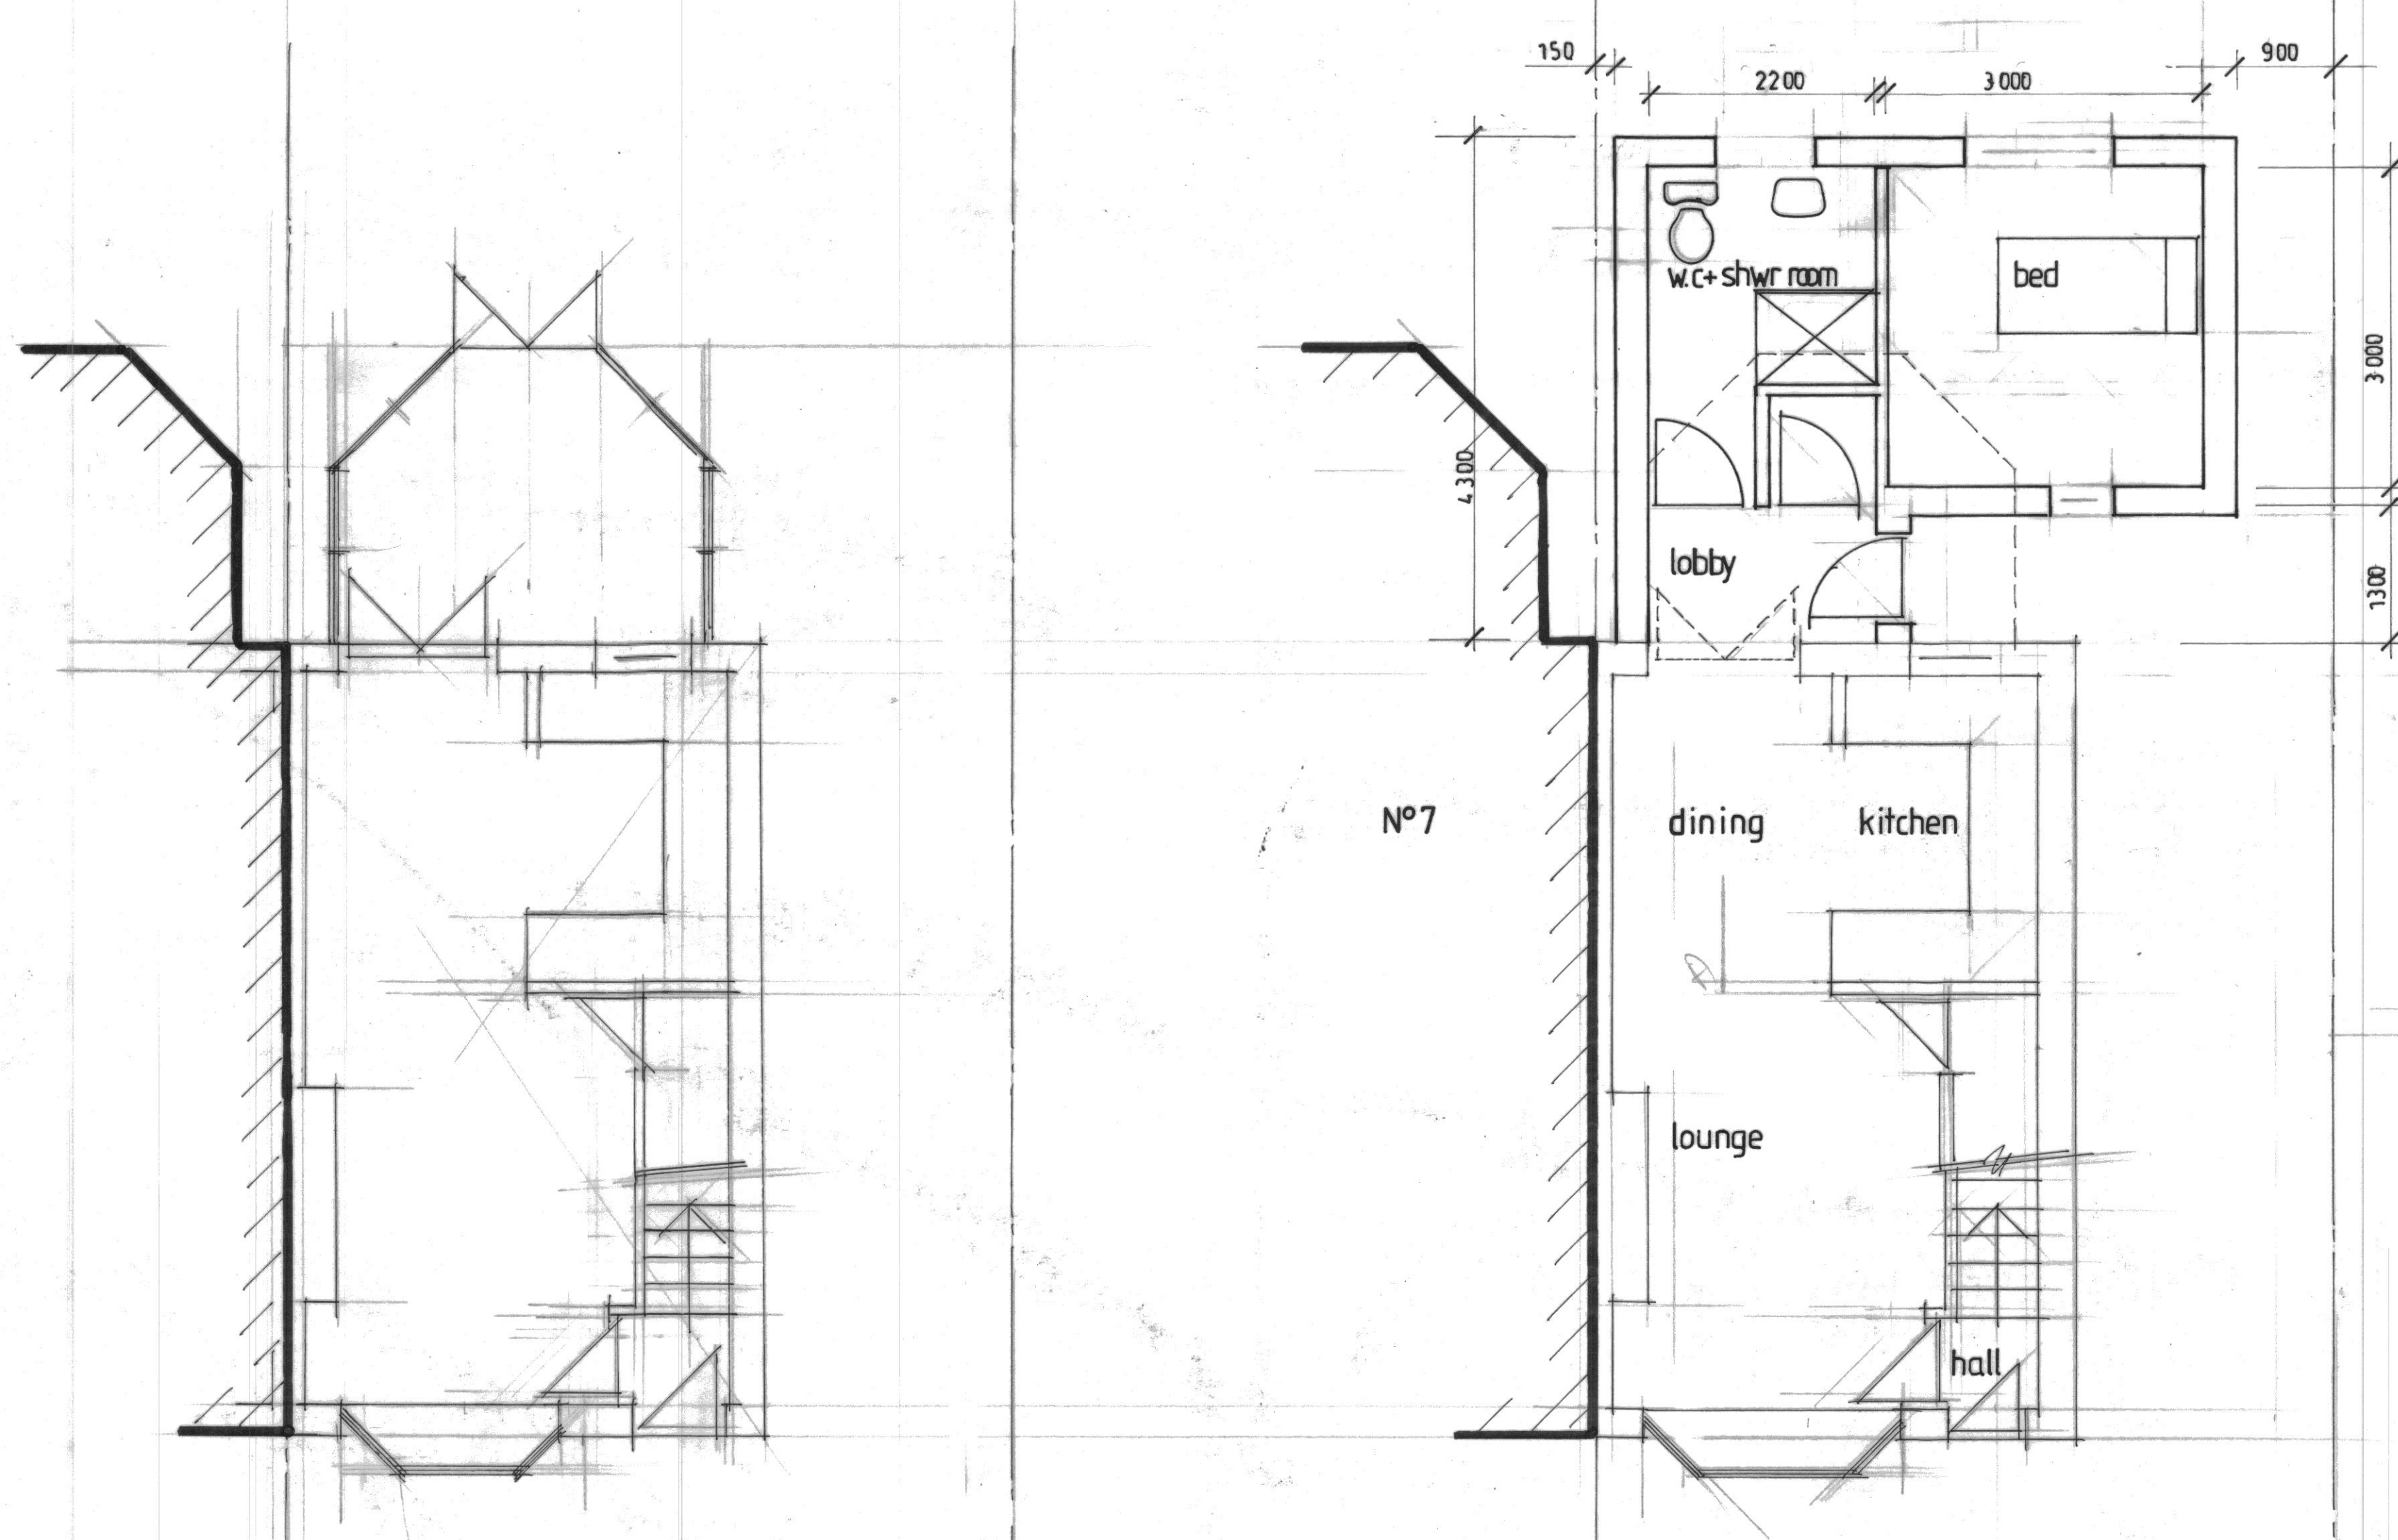


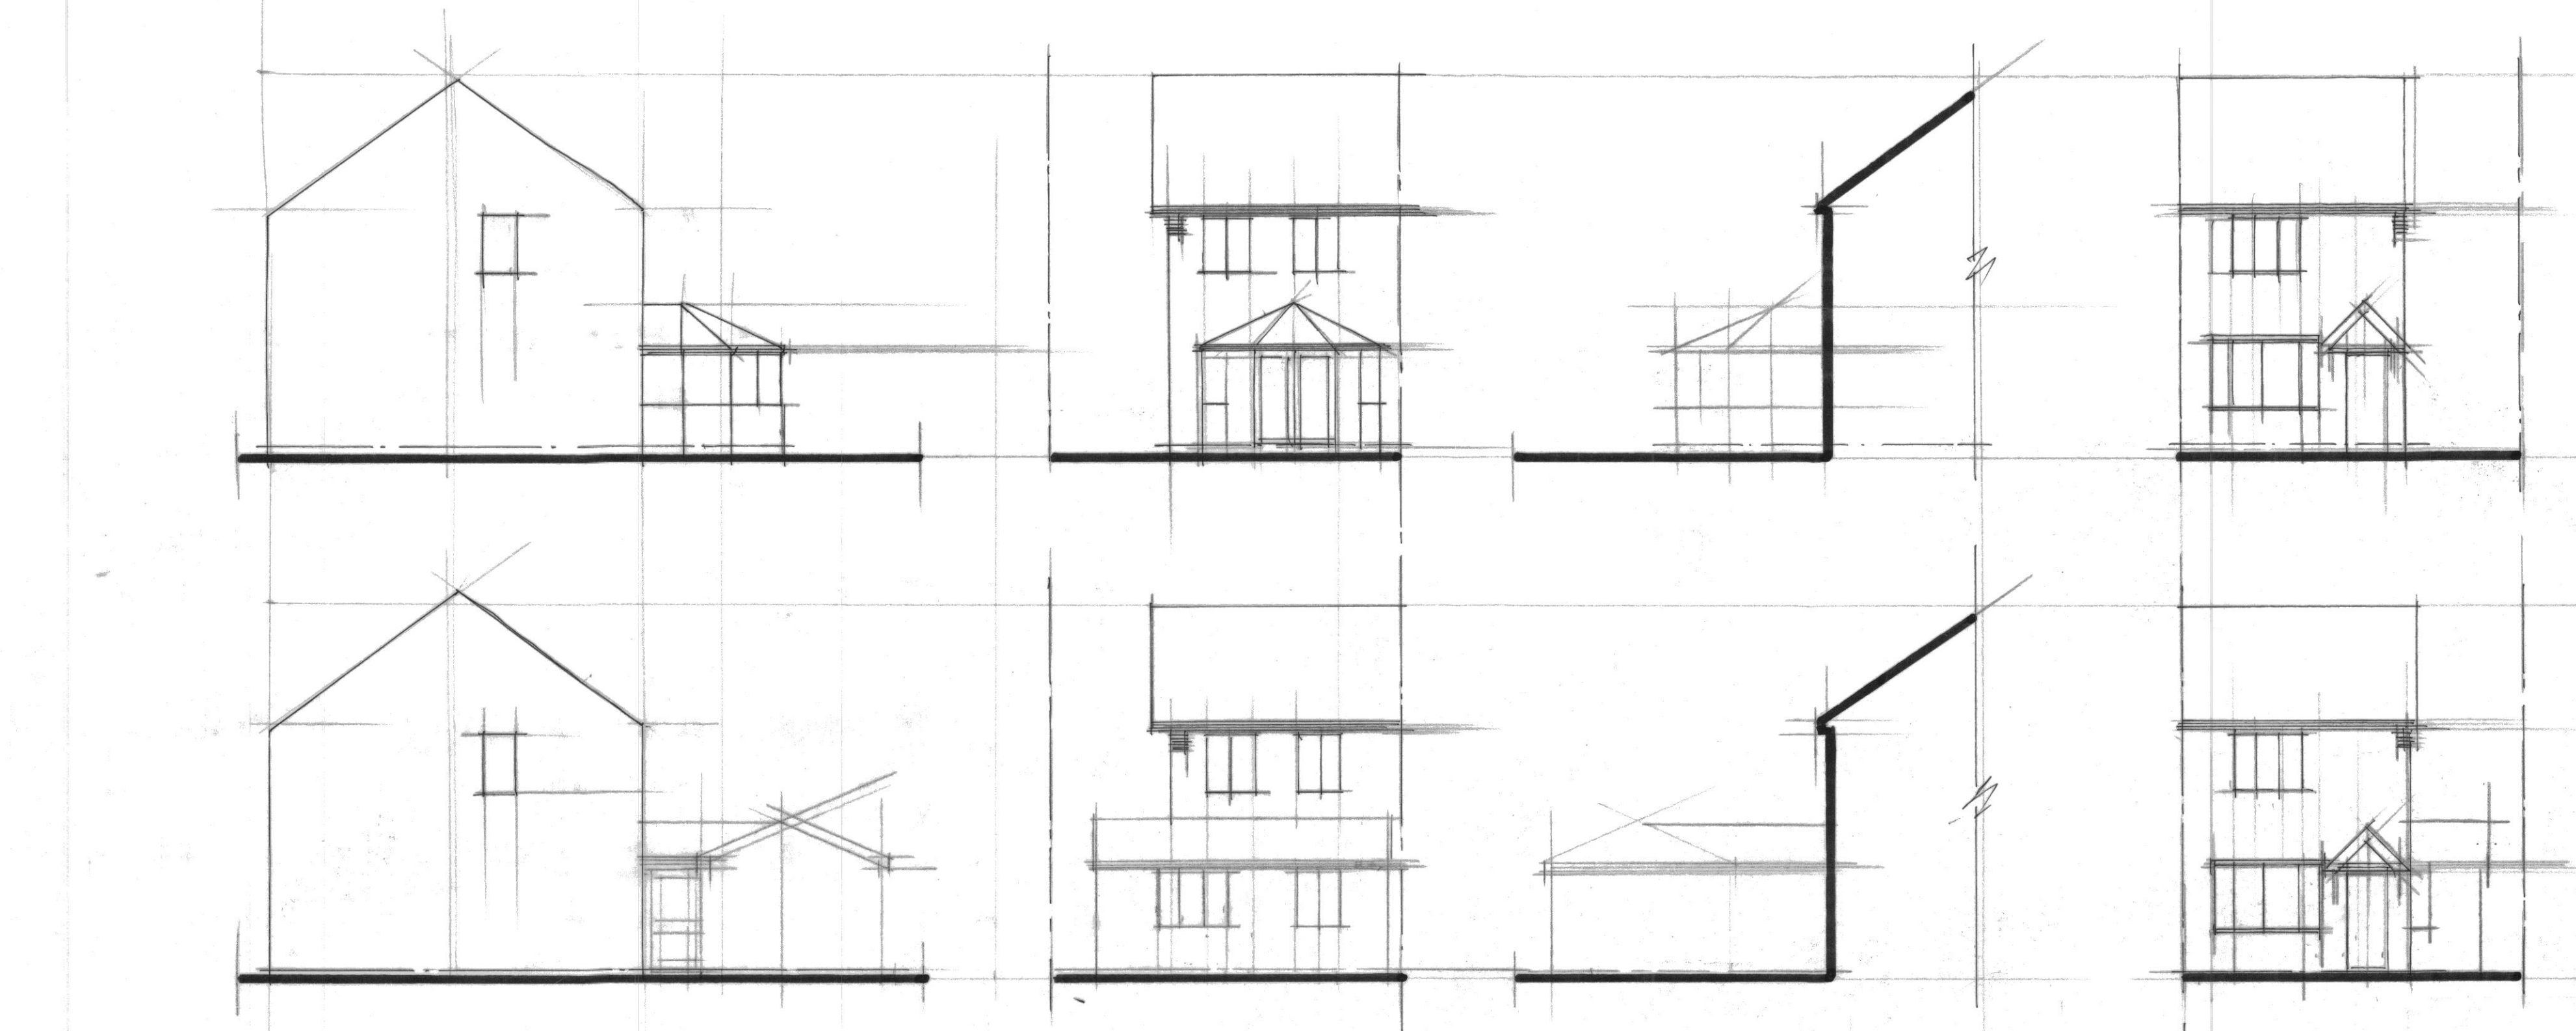

GROUND FLOOR AS EXISTING

GROUND FLOOR AS PROPOSED

SECTION A-A

Client:
MR & MRS S HANSON

Site:
9 LANGDALE CLOSE
SOUTHDENE, KIRKBY, L32 8XB.

Drawing:

Scale:-
AS NOTED

Date:-
FEB 2023

Revisions:

Richard J Vodrey
34 Stapleton Road, Formby,
Liverpool L37 2YN
Tel No: 07779 129 258
Email: richardvodrey@gmail.com

Dwg No: 1976 / 01