
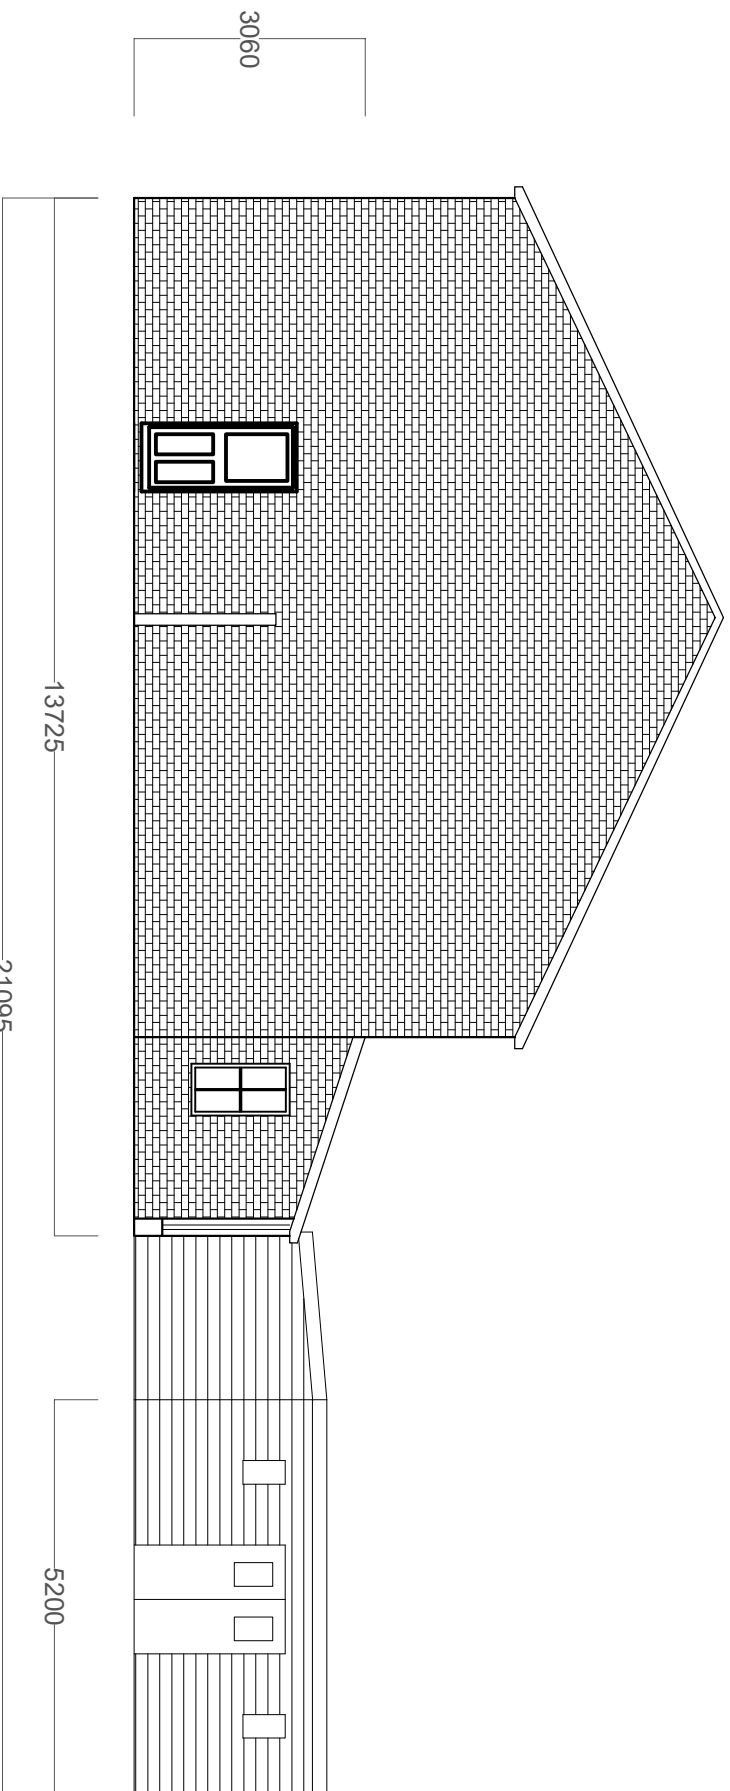


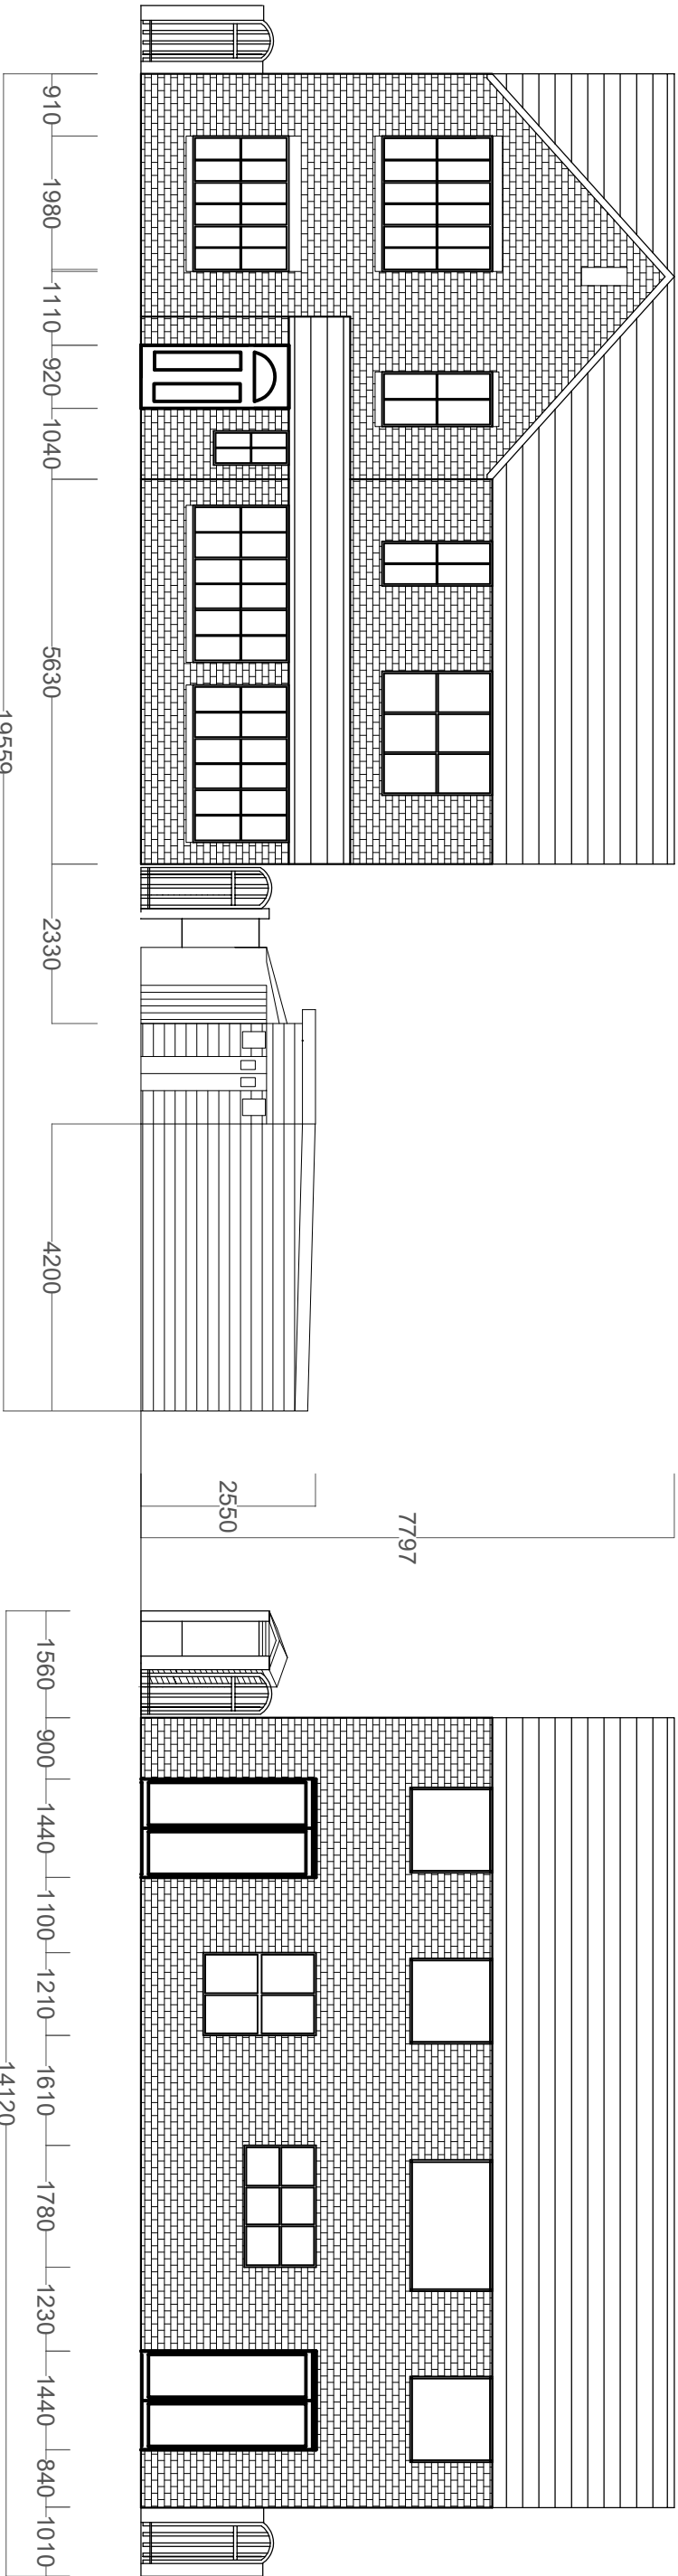

Rev	Amendments	Date

ESTD 2010 EAB Surveying Building and Planning		Client Mr and Mrs Charlton 2c Tavington Road Halewood L26 6BA		Drawing Title Proposed and Existing Front Rear and Left Hand Elevations	
Project Title Retrospective application to retain workshop to the front of the Residence		Drawn RB	Date Jan 2025	Checked	
EAB Surveying eabsurveying@outlook.com 07510 561 866		SCALE 1:100 @A3	DWG No. P10115/01		