


This drawing was produced in AutoCAD, DO NOT change manually.
DO NOT scale from this drawing. The contractor must verify all site dimensions.
This drawing is the property of Mullins Associates (Group) Ltd. It must not be copied or lent to any third party without the written consent of Mullins Associates (Group) Ltd, and must be returned to Mullins Associates (Group) Ltd on request.

Notes
1

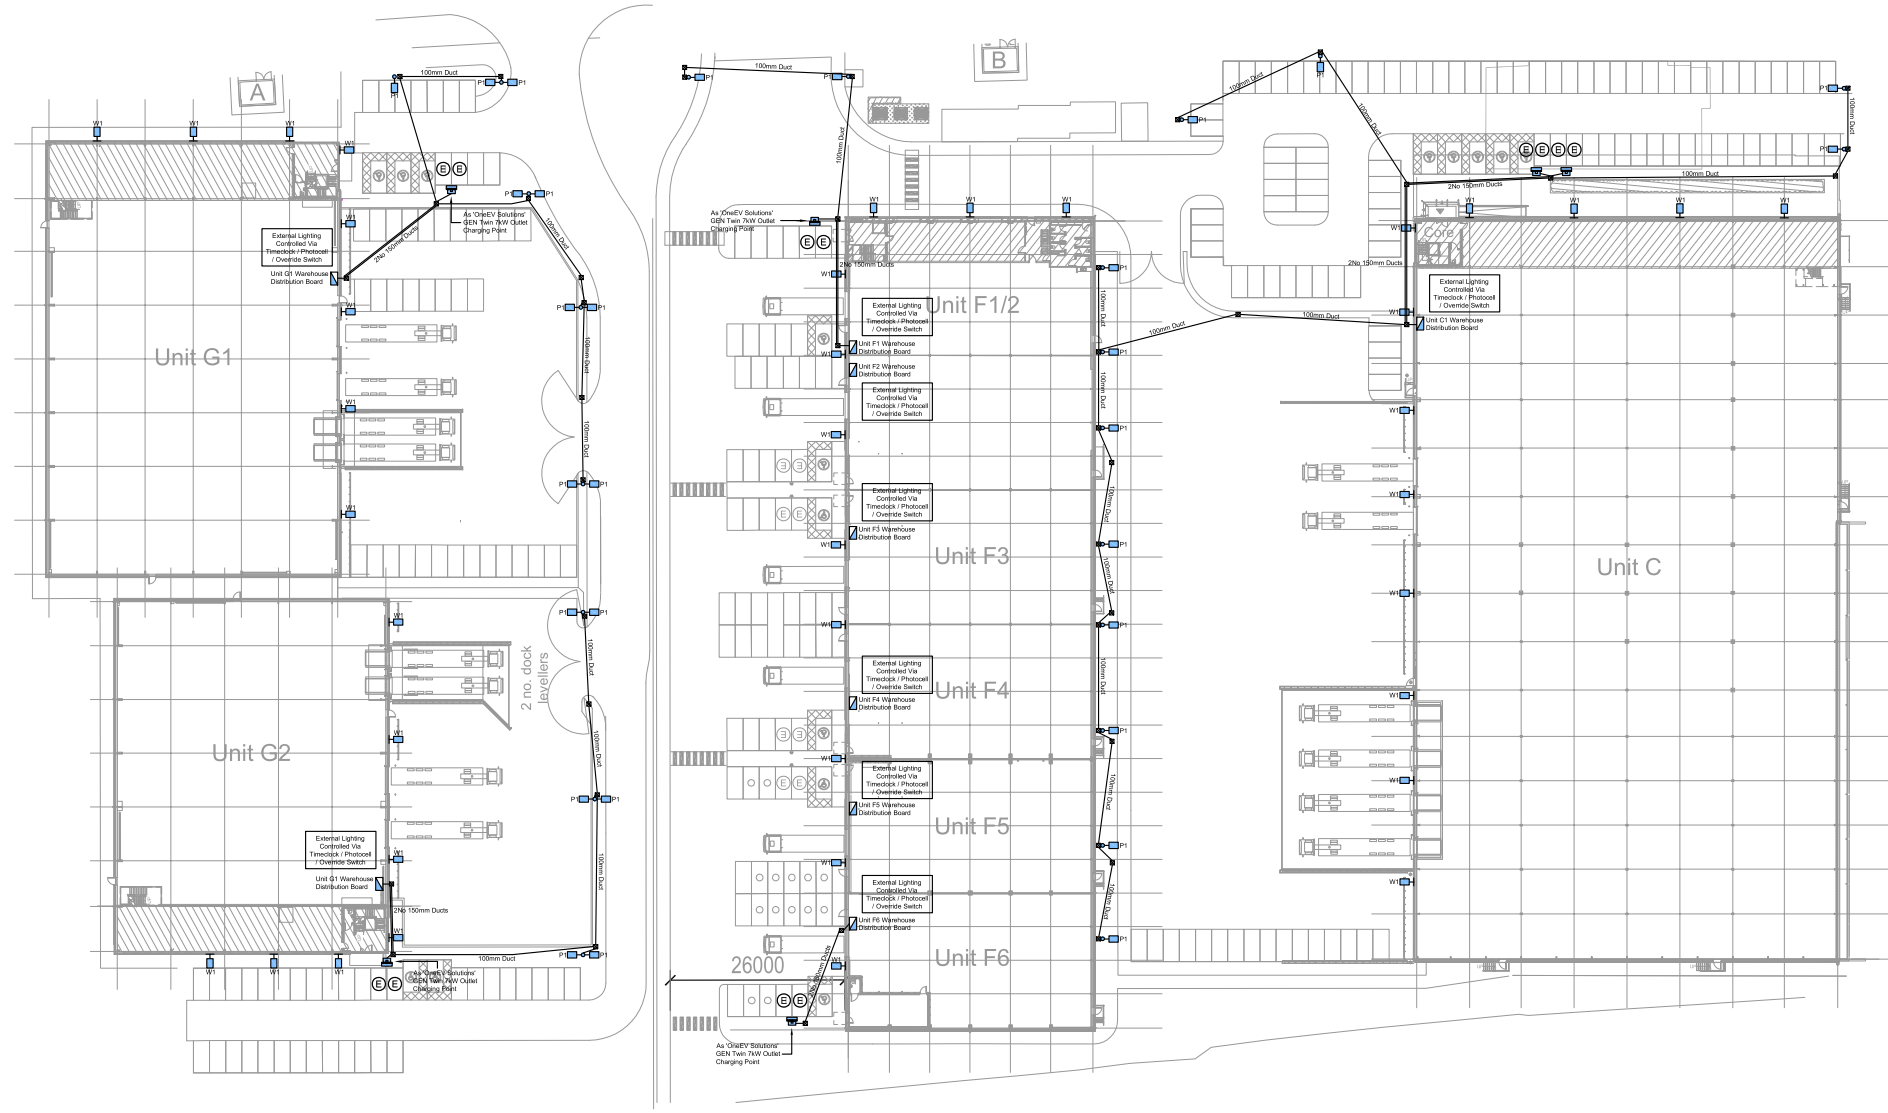

Revision	Date	Description	Drawn	Checked



MULLINS ASSOCIATES LTD
Building Services Consultants
Suite 4, Harewood Business Centre
2 Fairfield Road, Buxton, SK17 7DP
Tel: 0163304112

Project: Sovereign Industrial Park
Wilson Road, Huyton Business Park
Liverpool, L36 6AD

Title: Proposed External Services Layout

Drawing no:	0474-EX-E100	Revision:	C1
-------------	--------------	-----------	----

Status: COMMENT ISSUE ONLY

Drawn:	K.K	Checked:	C.M
Date:	JULY 2024	Scale:	1:400@A1