
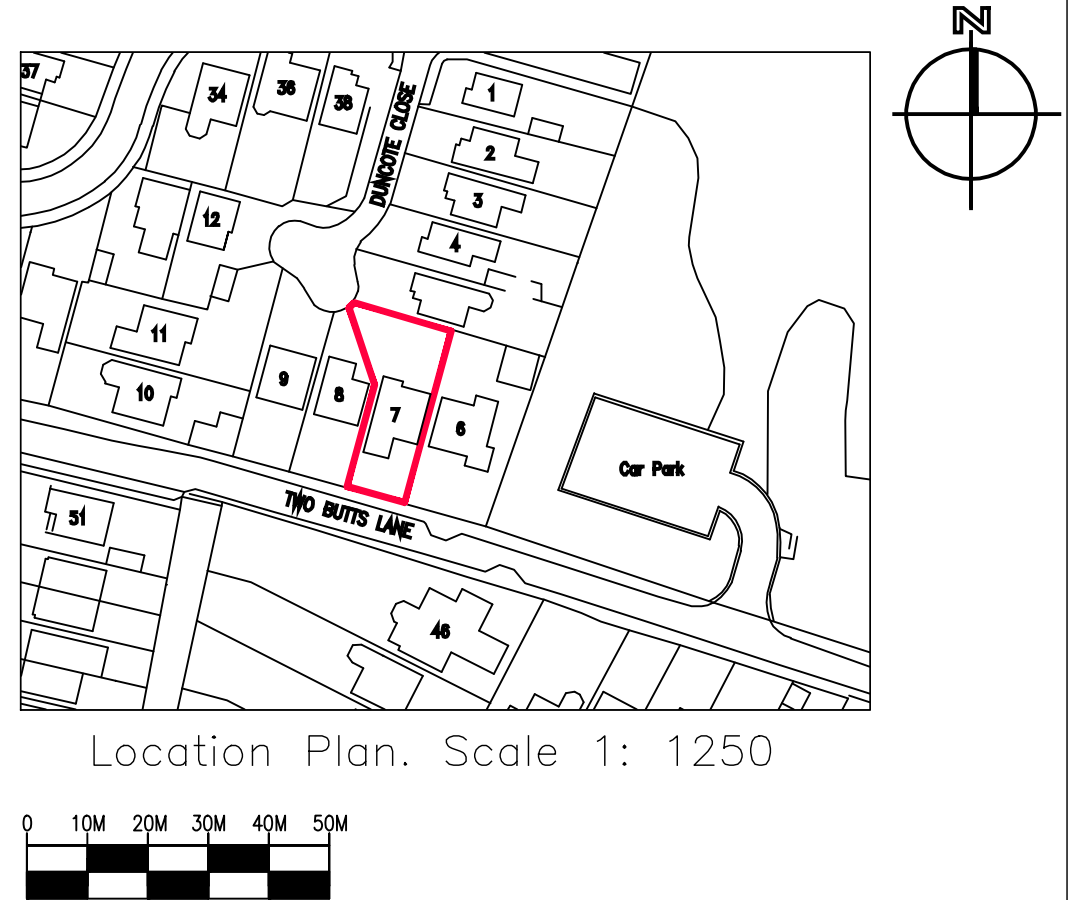
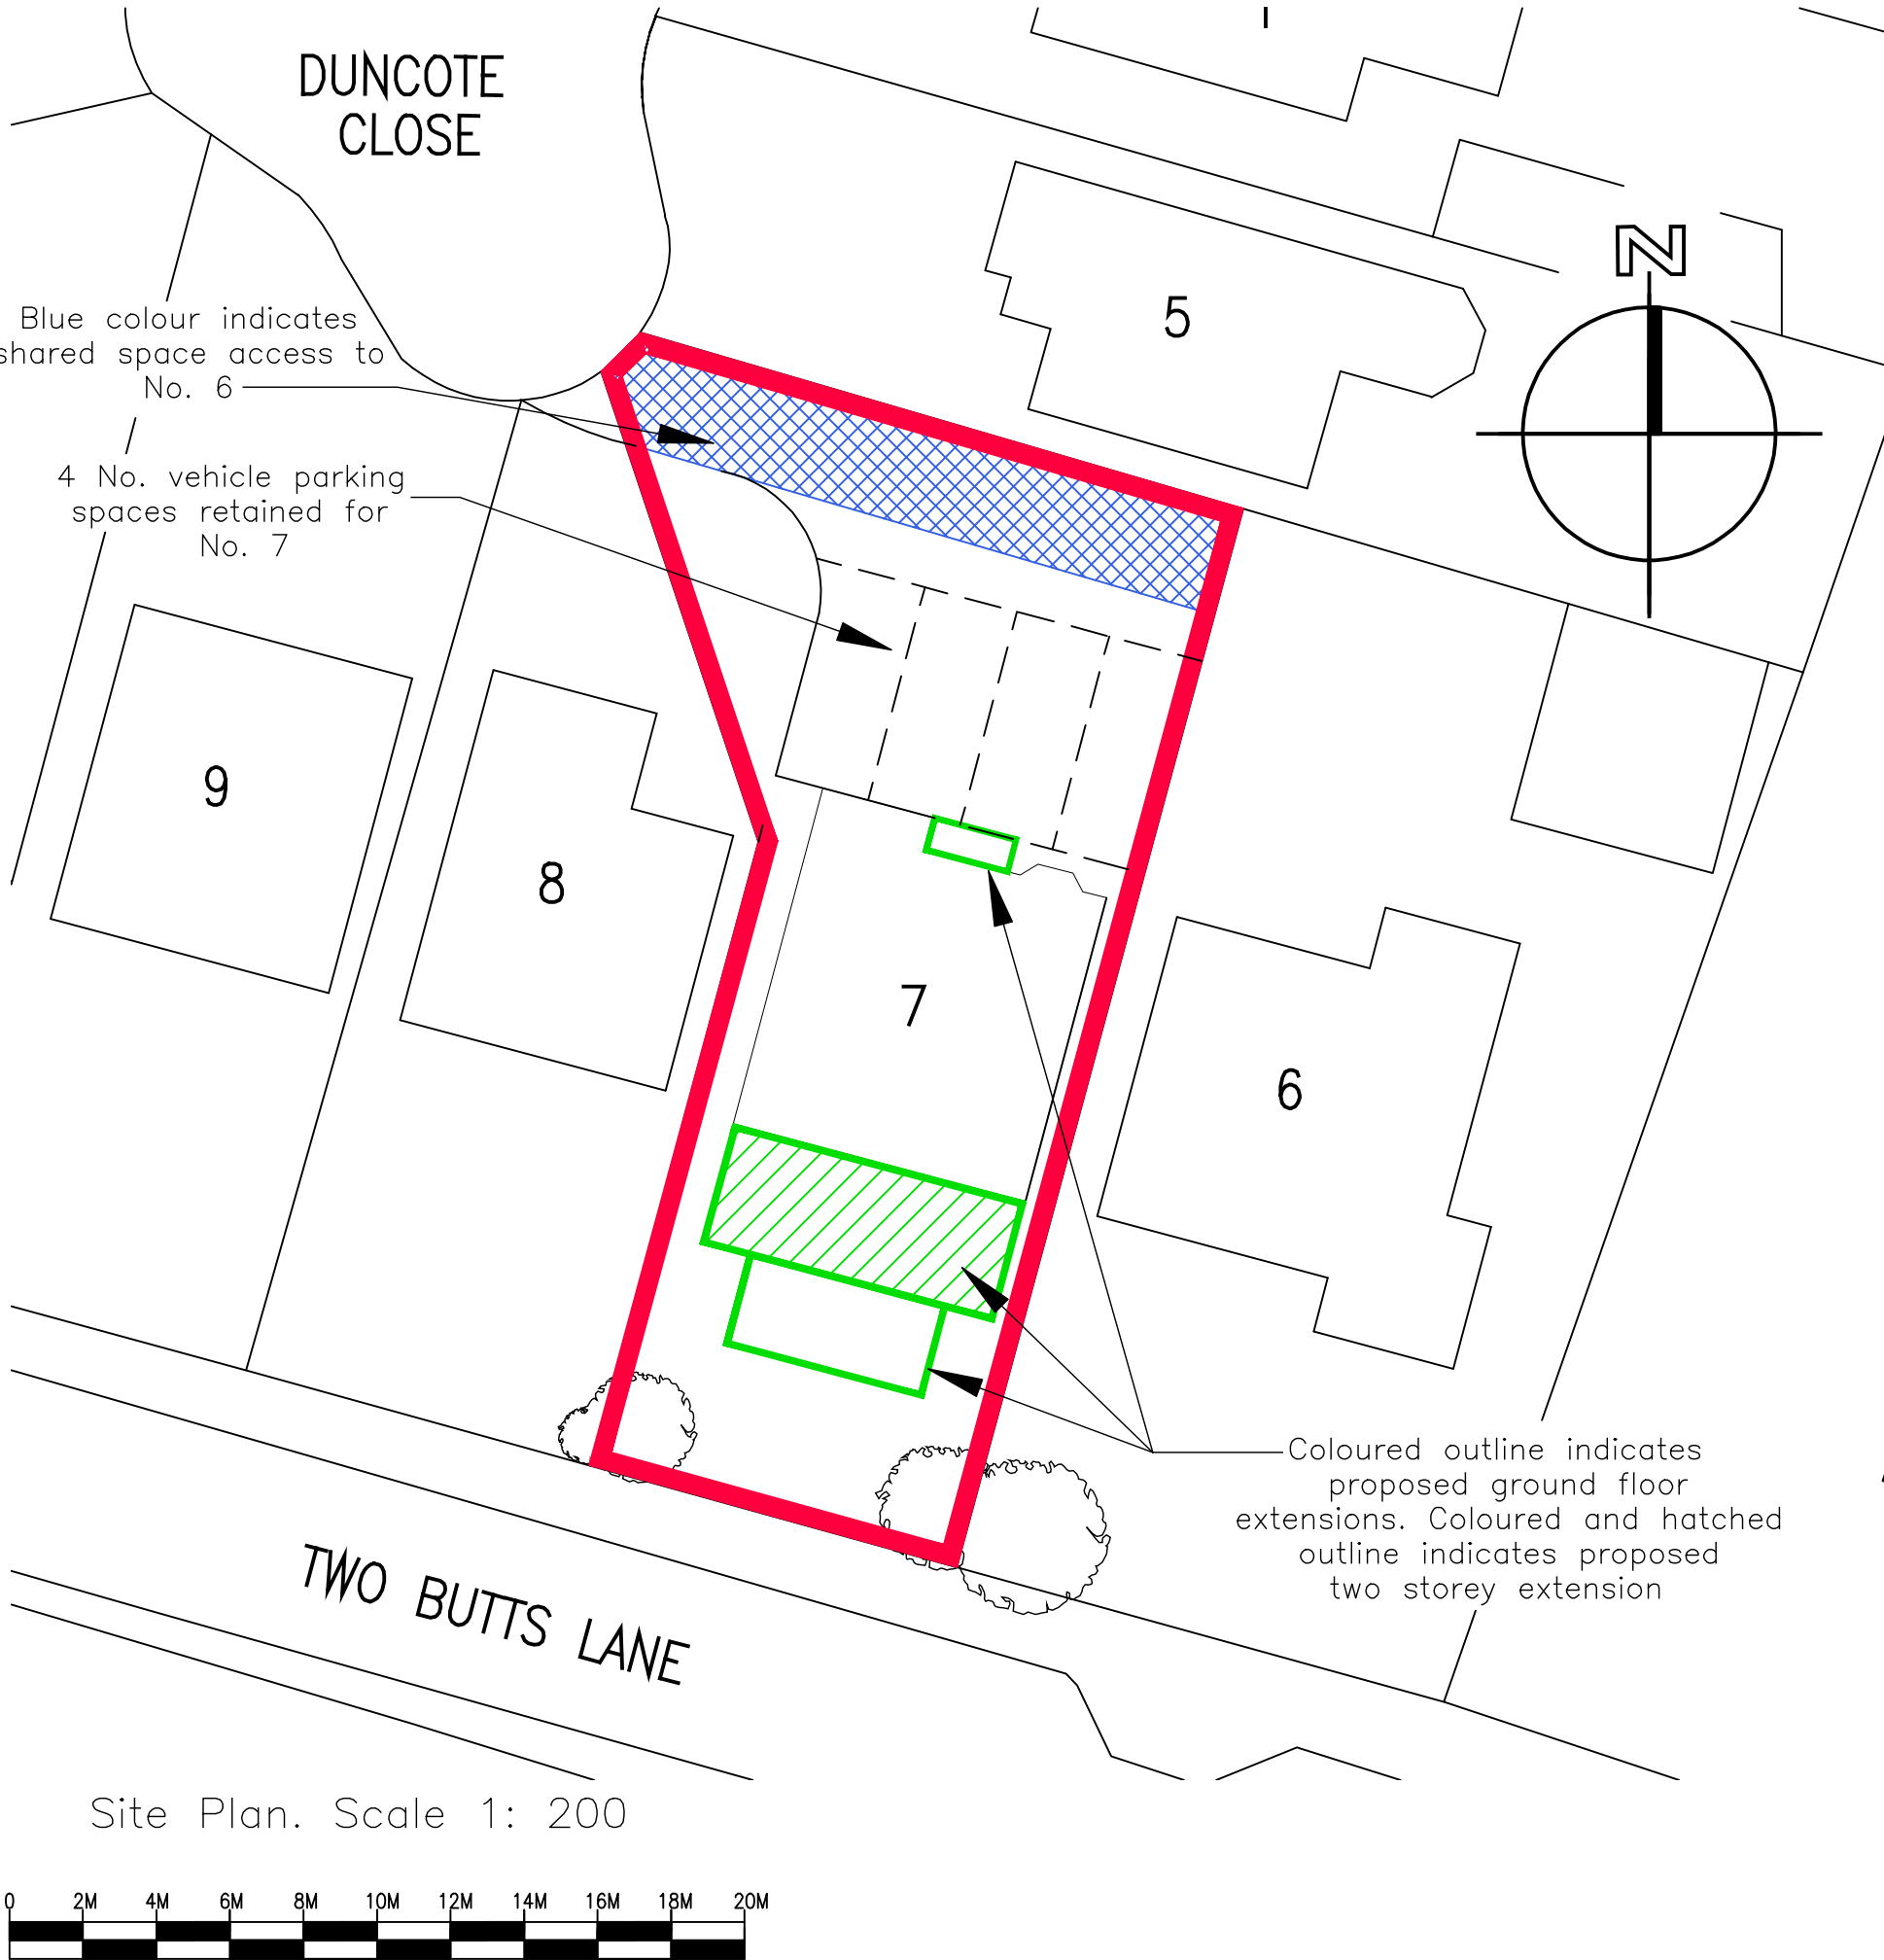


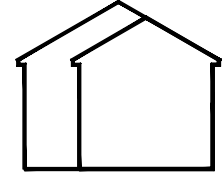

			SCALE		DATE	
			06.09.23		1:200 & 1:1250 @ A3	
			Dec 2024			
Rev	Description	Date	DRAWING No.		SHEET	REV.
	CLIENT		DUN/12/24/01		1 of 9	
	Mr Z. Syed		 ESSELLE PLANNING			
	PROJECT					
	Proposed Extension Works at:					
	7 Duncote Close					
	Whiston					
	Prescott					
	L35 7LY					
	DRAWING					
	SITE & LOCATION PLAN					