


PROPOSED DETACHED GARAGE


AT 41 ESSEX ROAD, HUYTON

LOCATION PLAN SCALE 1:1250 @ A4

DWG No: ER/22/01

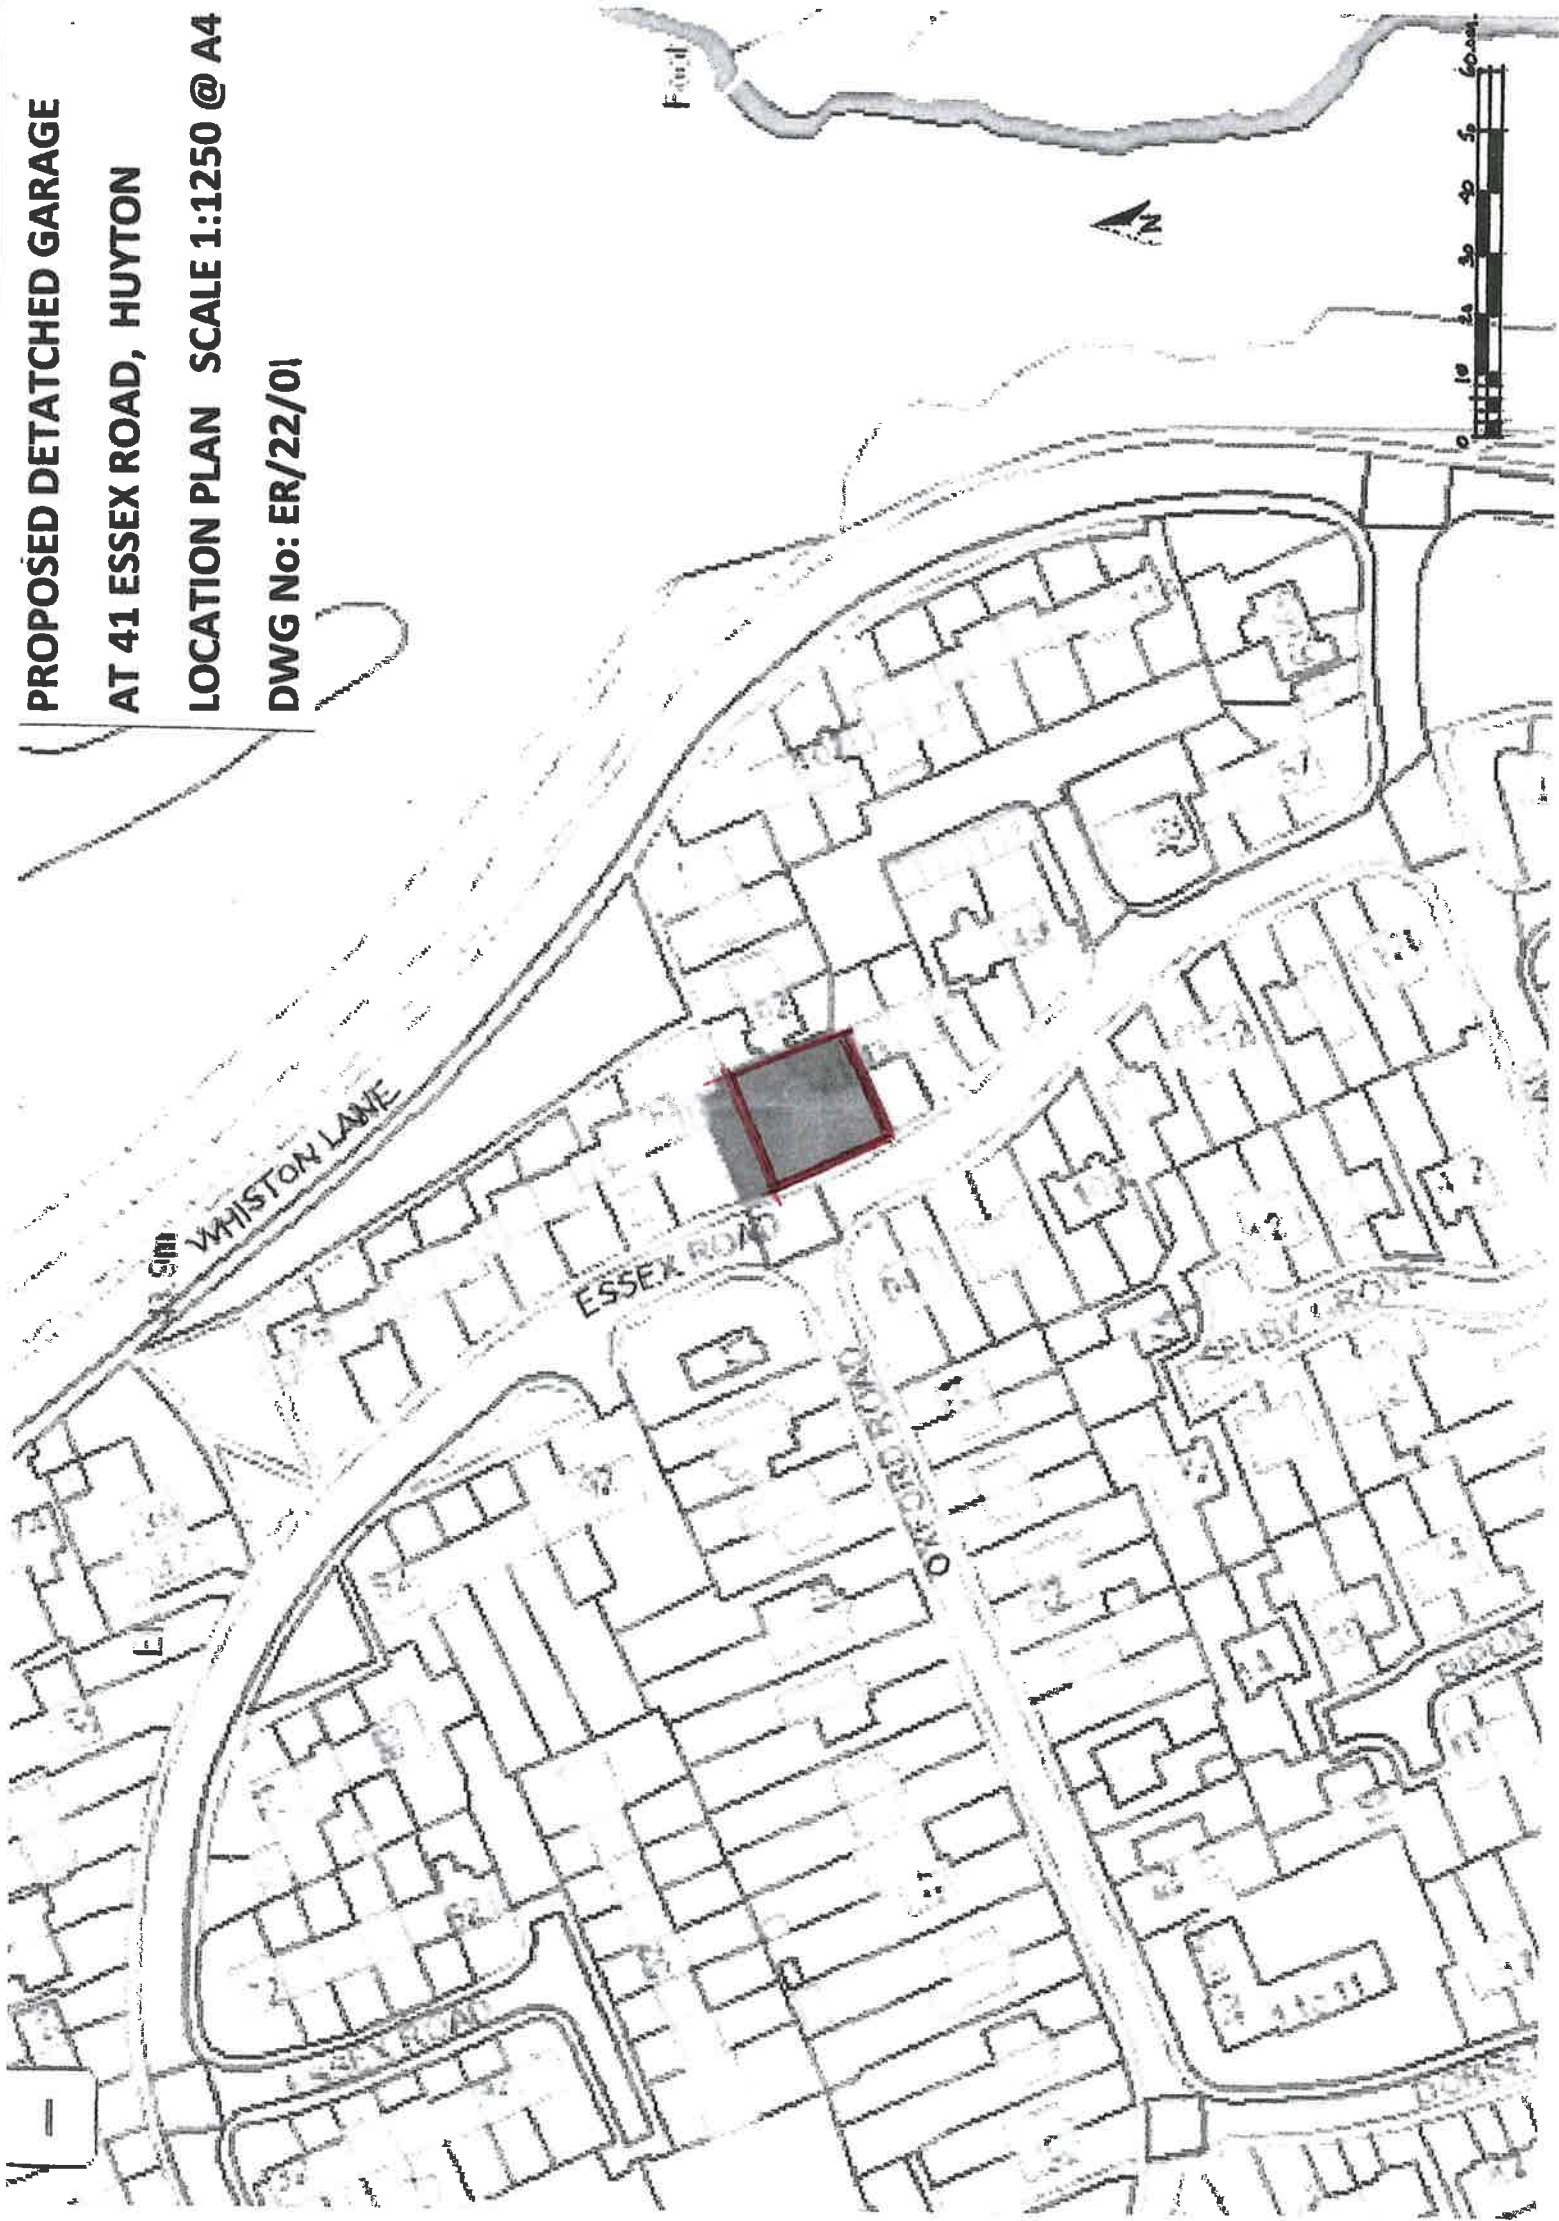

41 Essex Road, Huyton, Knowsley, L36 1XN

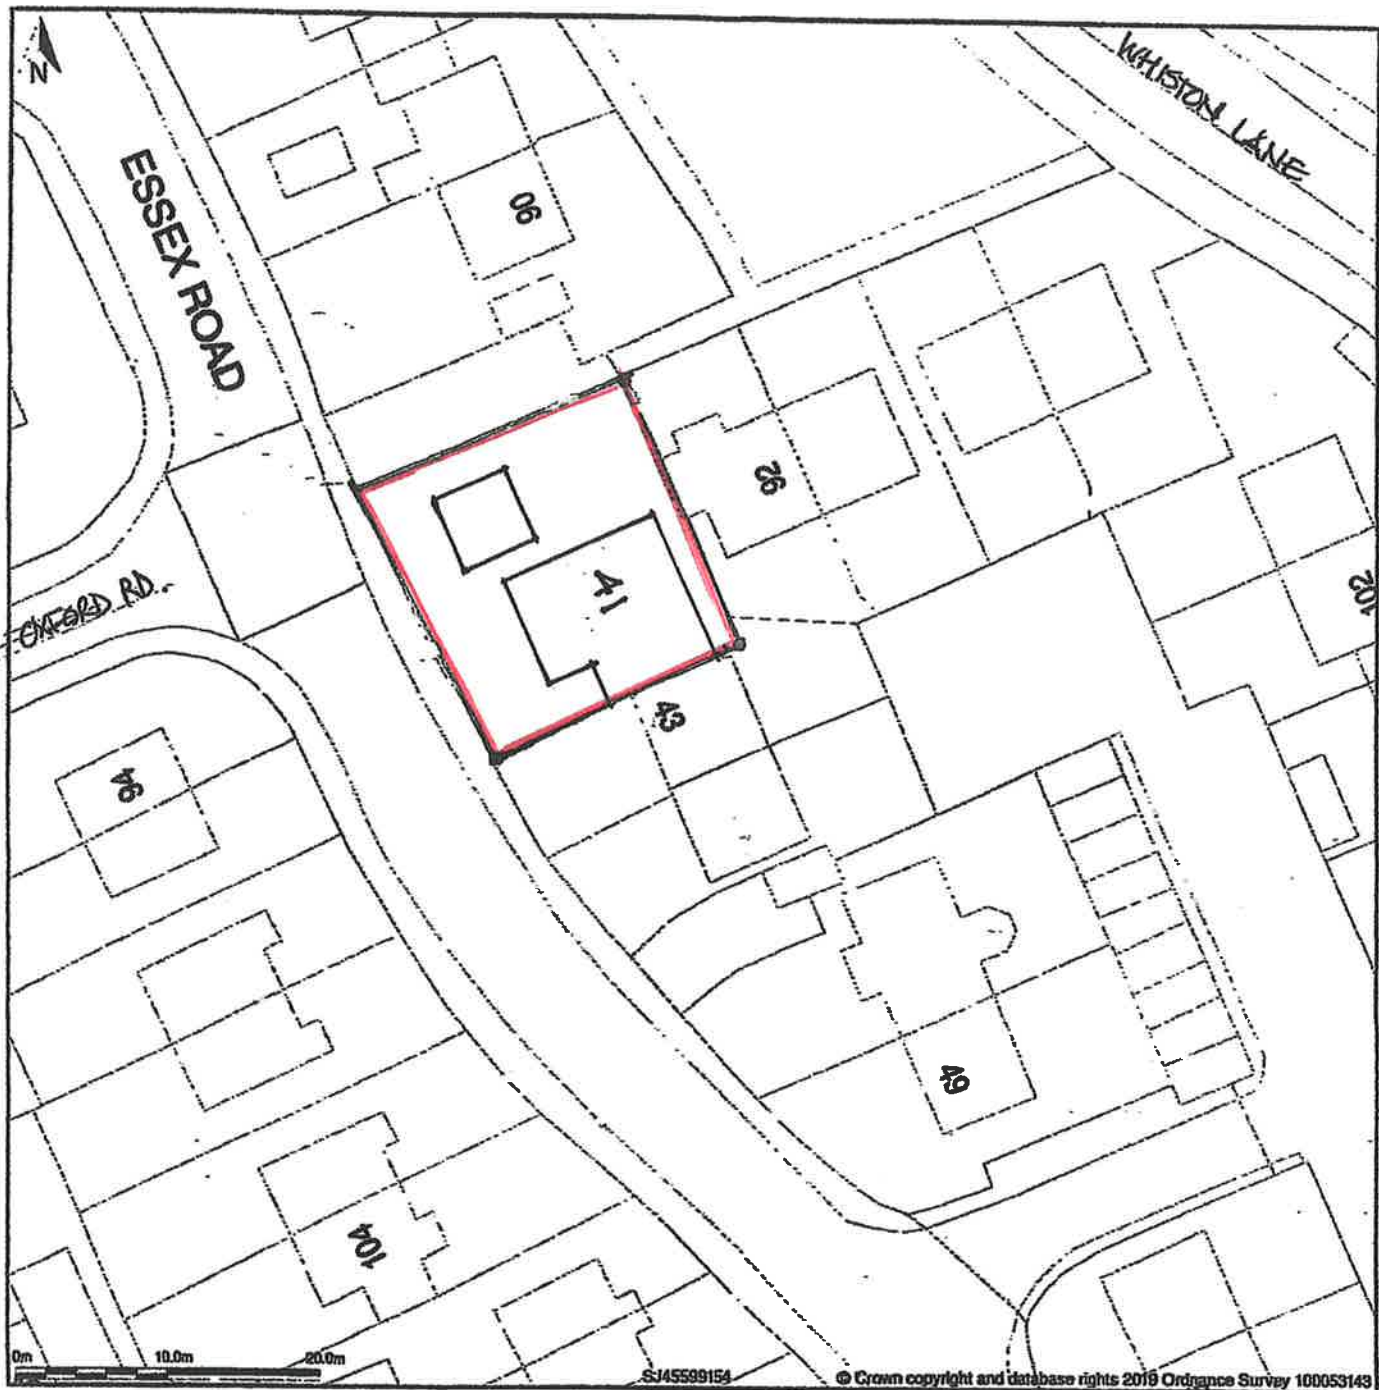

Block Plan shows area bounded by: 345553.95, 391495.96 345643.95, 391585.96 (at a scale of 1:500), OSGridRef: S445599154. The representation of a road, track or path is no evidence of a right of way. The representation of features as lines is no evidence of a property boundary.

Produced on 7th Feb 2019 from the Ordnance Survey National Geographic Database and incorporating surveyed revision available at this date. Reproduction in whole or part is prohibited without the prior permission of Ordnance Survey. © Crown copyright 2019. Supplied by www.buyaplan.co.uk a licensed Ordnance Survey partner (100053143). Unique plan reference: #00991357-D67E0B

Ordnance Survey and the OS Symbol are registered trademarks of Ordnance Survey, the national mapping agency of Great Britain. Buy A Plan logo, pdf design and the www.buyaplan.co.uk website are Copyright © Pass Inc Ltd 2019

PROPOSED DETACHED GARAGE

AT 41 ESSEX ROAD, HUYTON

SCALE 1:500 @ A4 DWG No: ER/22/02