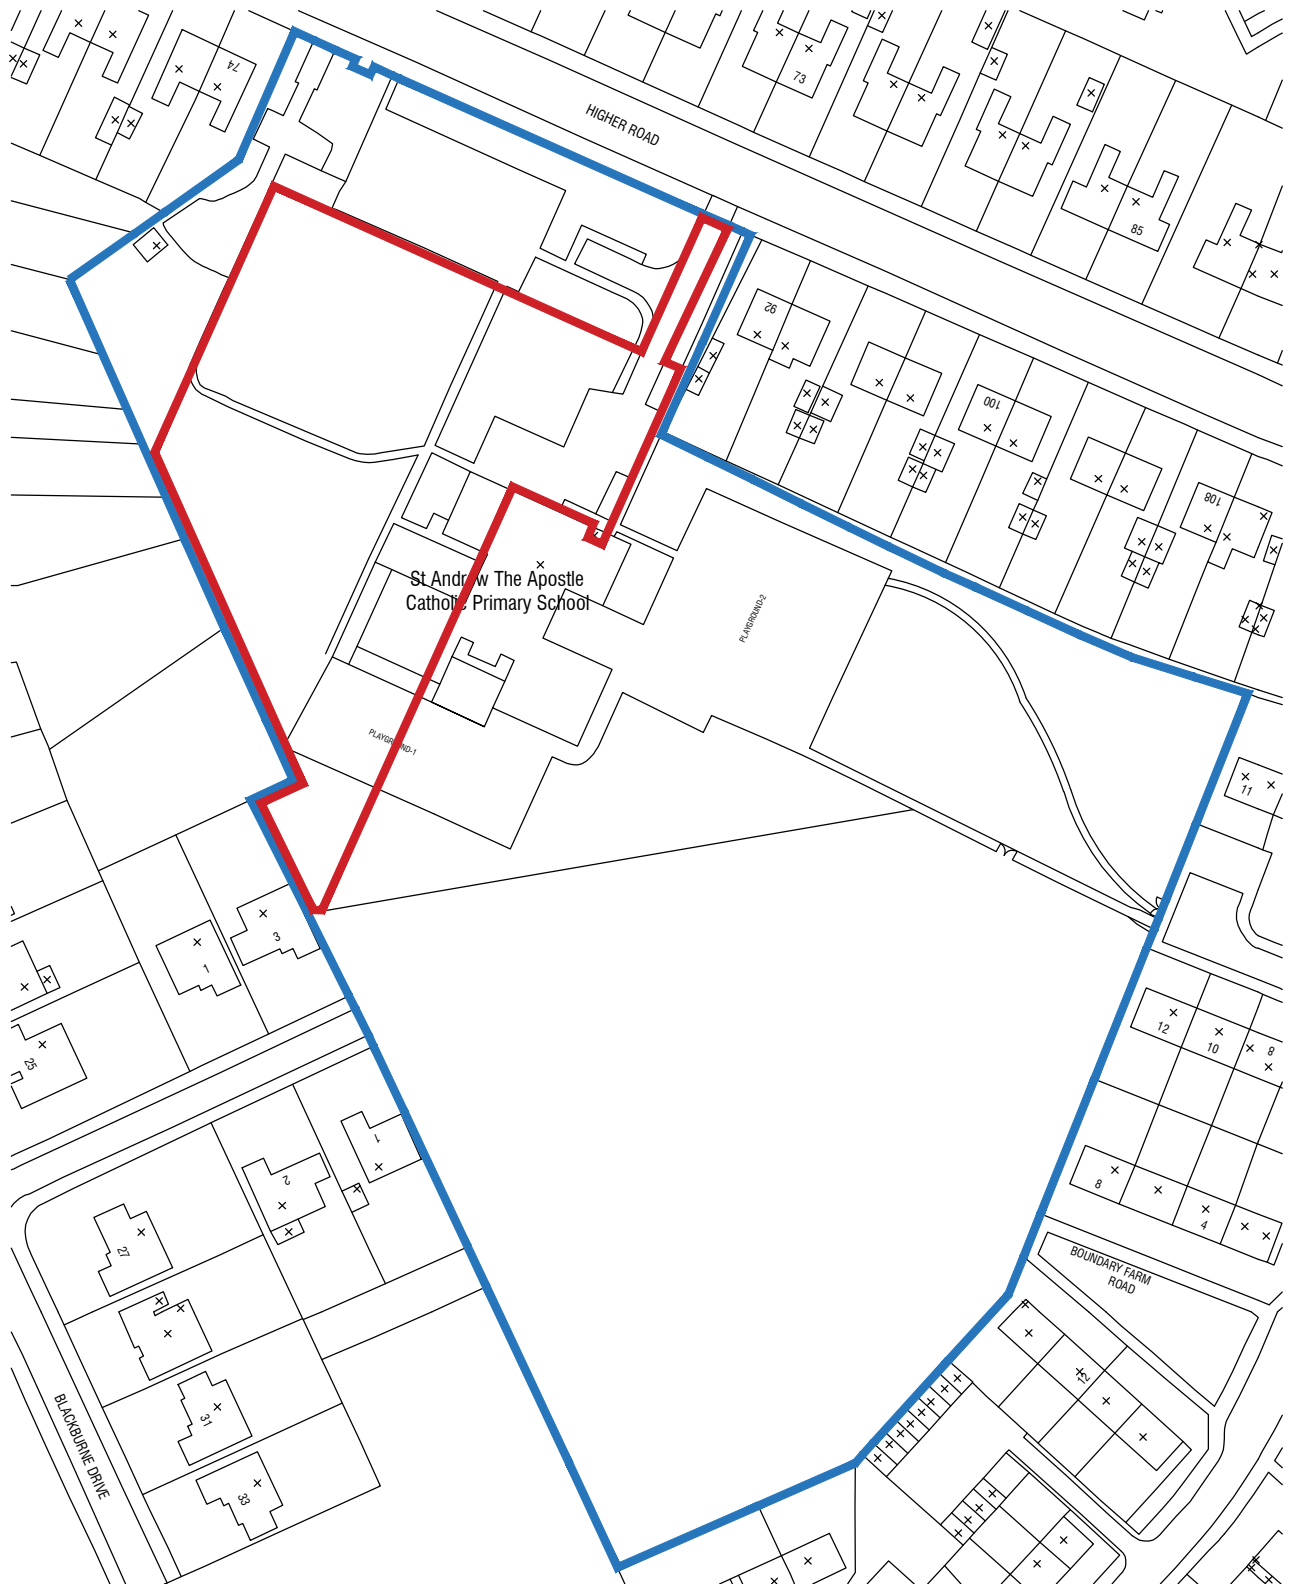


0 12.5 25 37.5 50 62.5

125m

scale 1:1250

Rev	Amendments	Dwn.	Ck.	Date

PLANNING

RIBA WS3

 PROPERTY & CONSTRUCTION CONSULTANTS Claire Court Oriol Road Boothle Liverpool L20 7AD Tel No: (0151) 944 2030 Fax No: (0151) 944 1625 E-mail: cs@cunliffes.com	 Chartered Practice 	Client Tuneside Ltd.		Drawing Title Site Location Plan		
		Project Title St Andrew the Apostle CPS Higher Road, Halewood Entrance Fencing Works		Drawn	Date	Checked
				CS	13.10.25	MG
				SCALE 1:1250 @ A4		
DWG no.	7777-SAA-CUN-XX-00-DR-A-1000	STATUS		A3	REVISION	P01