
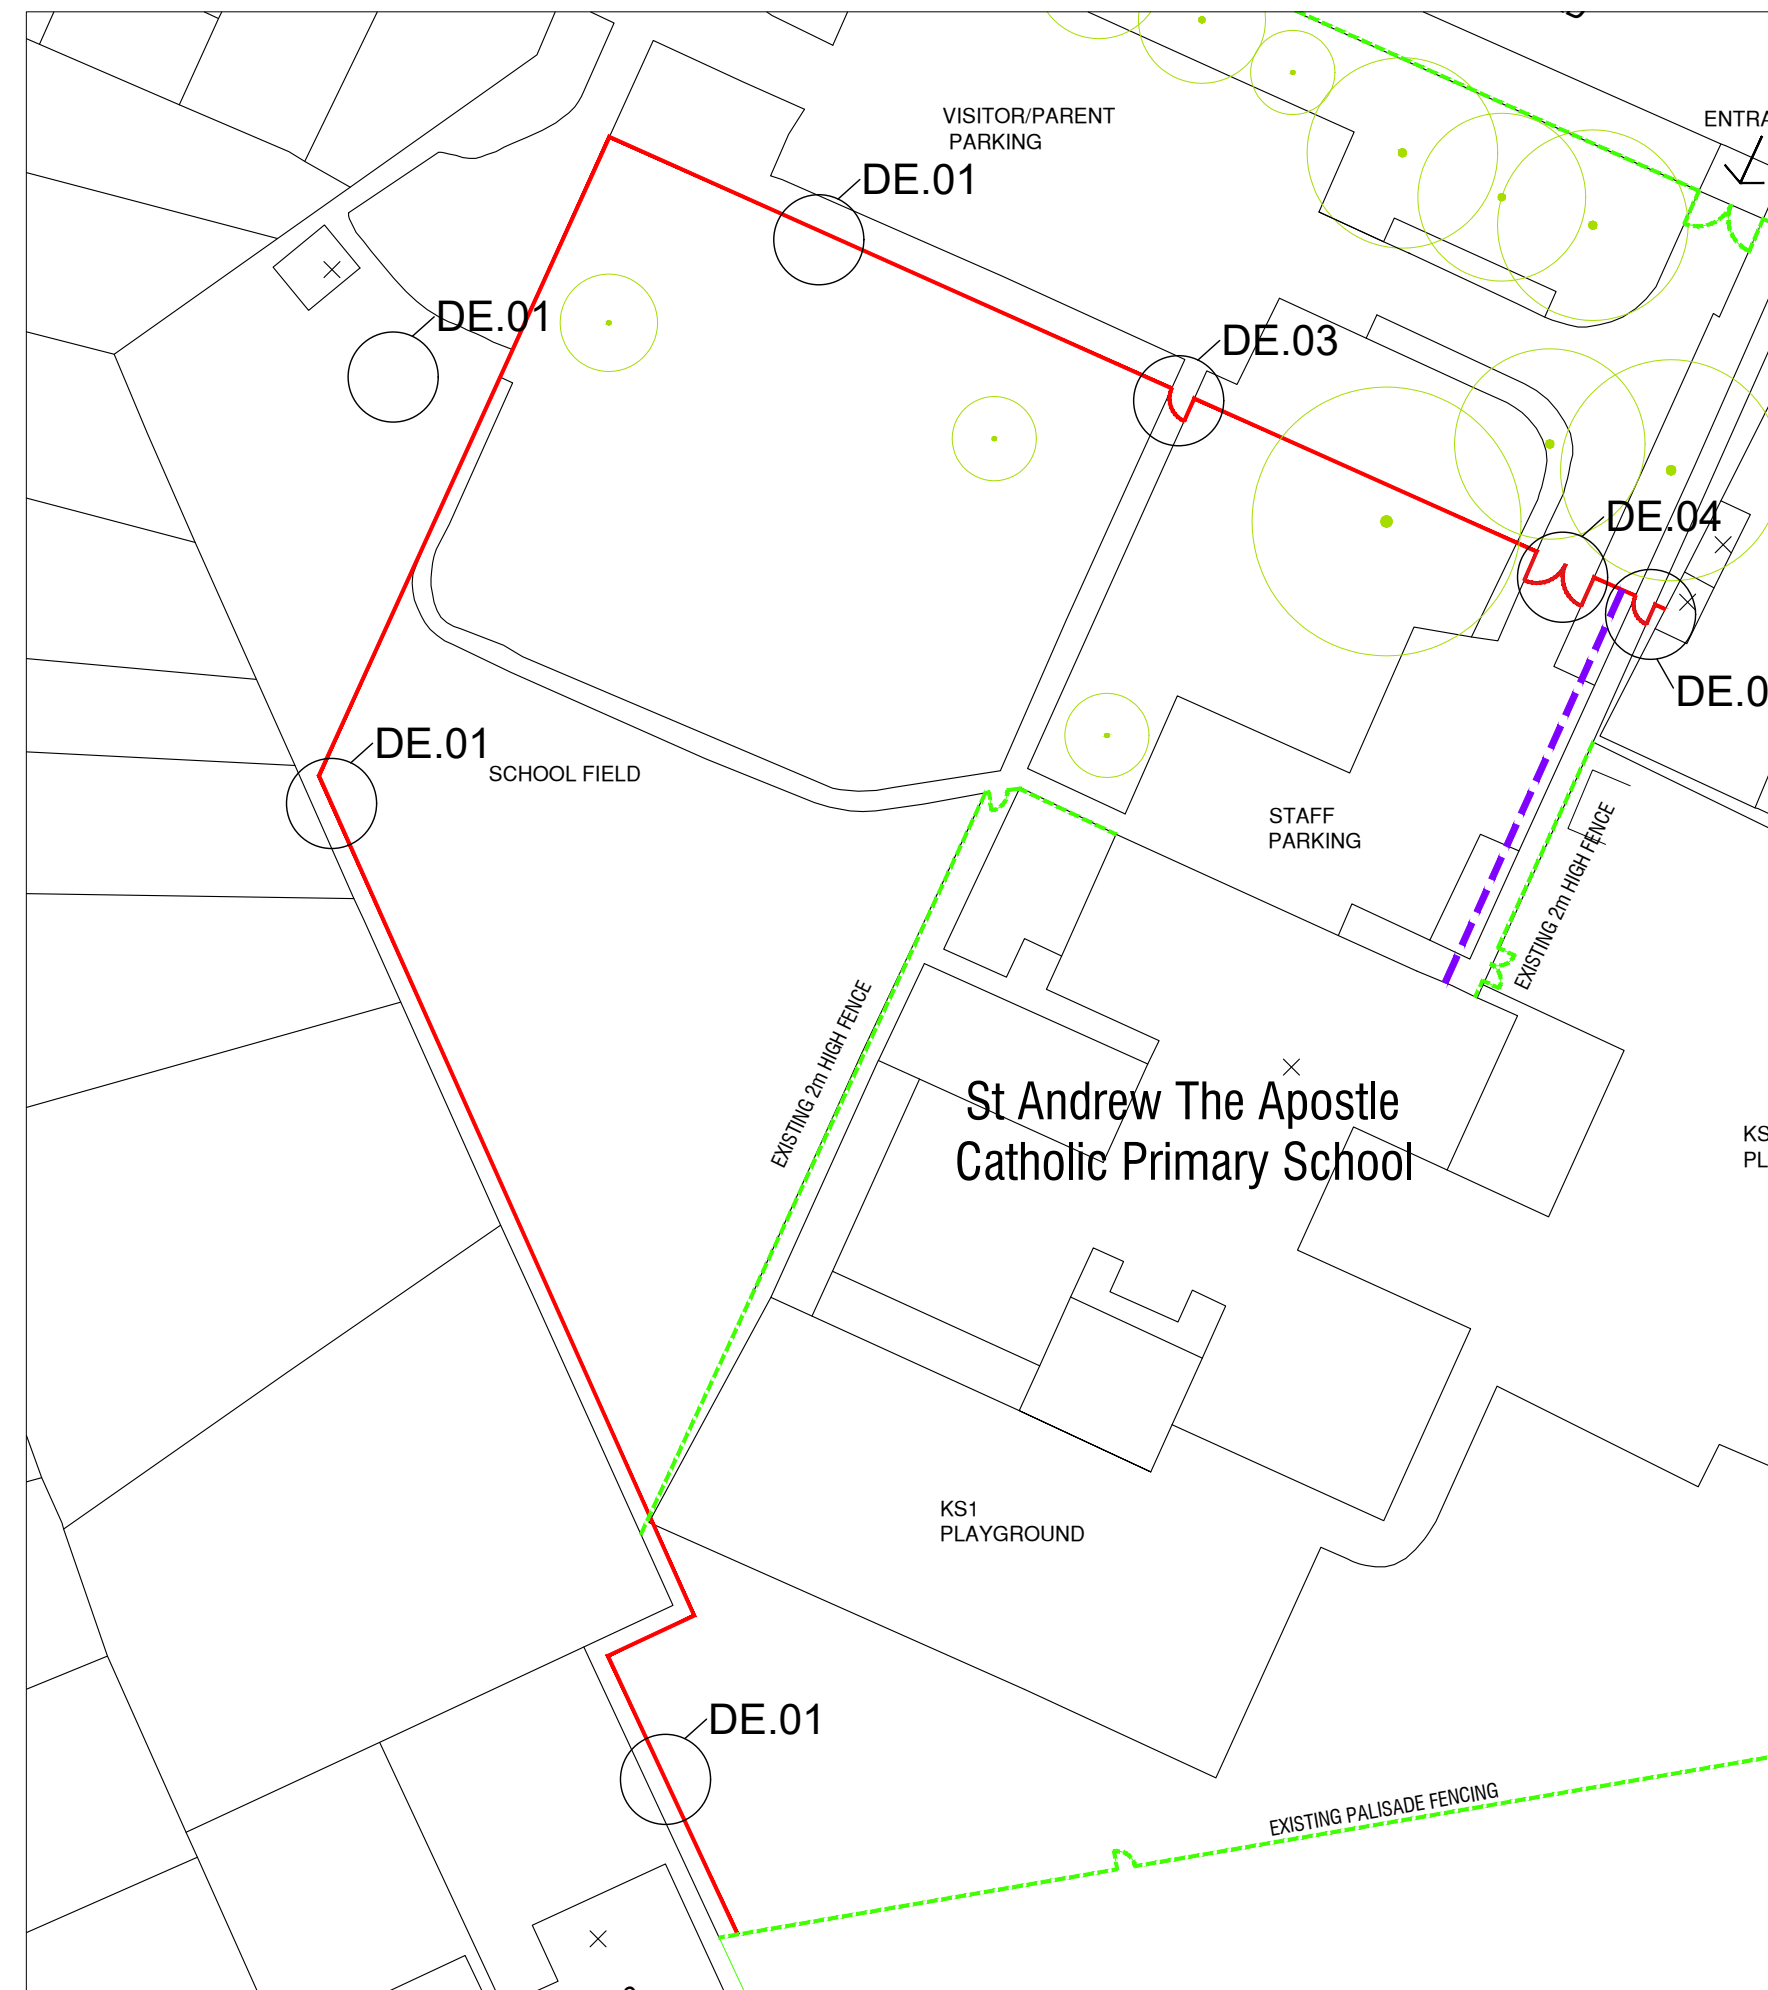



Drawing Key

-  proposed 2.4m high gate locations - all to be automated with central access controls
- proposed 2.4m high security fence

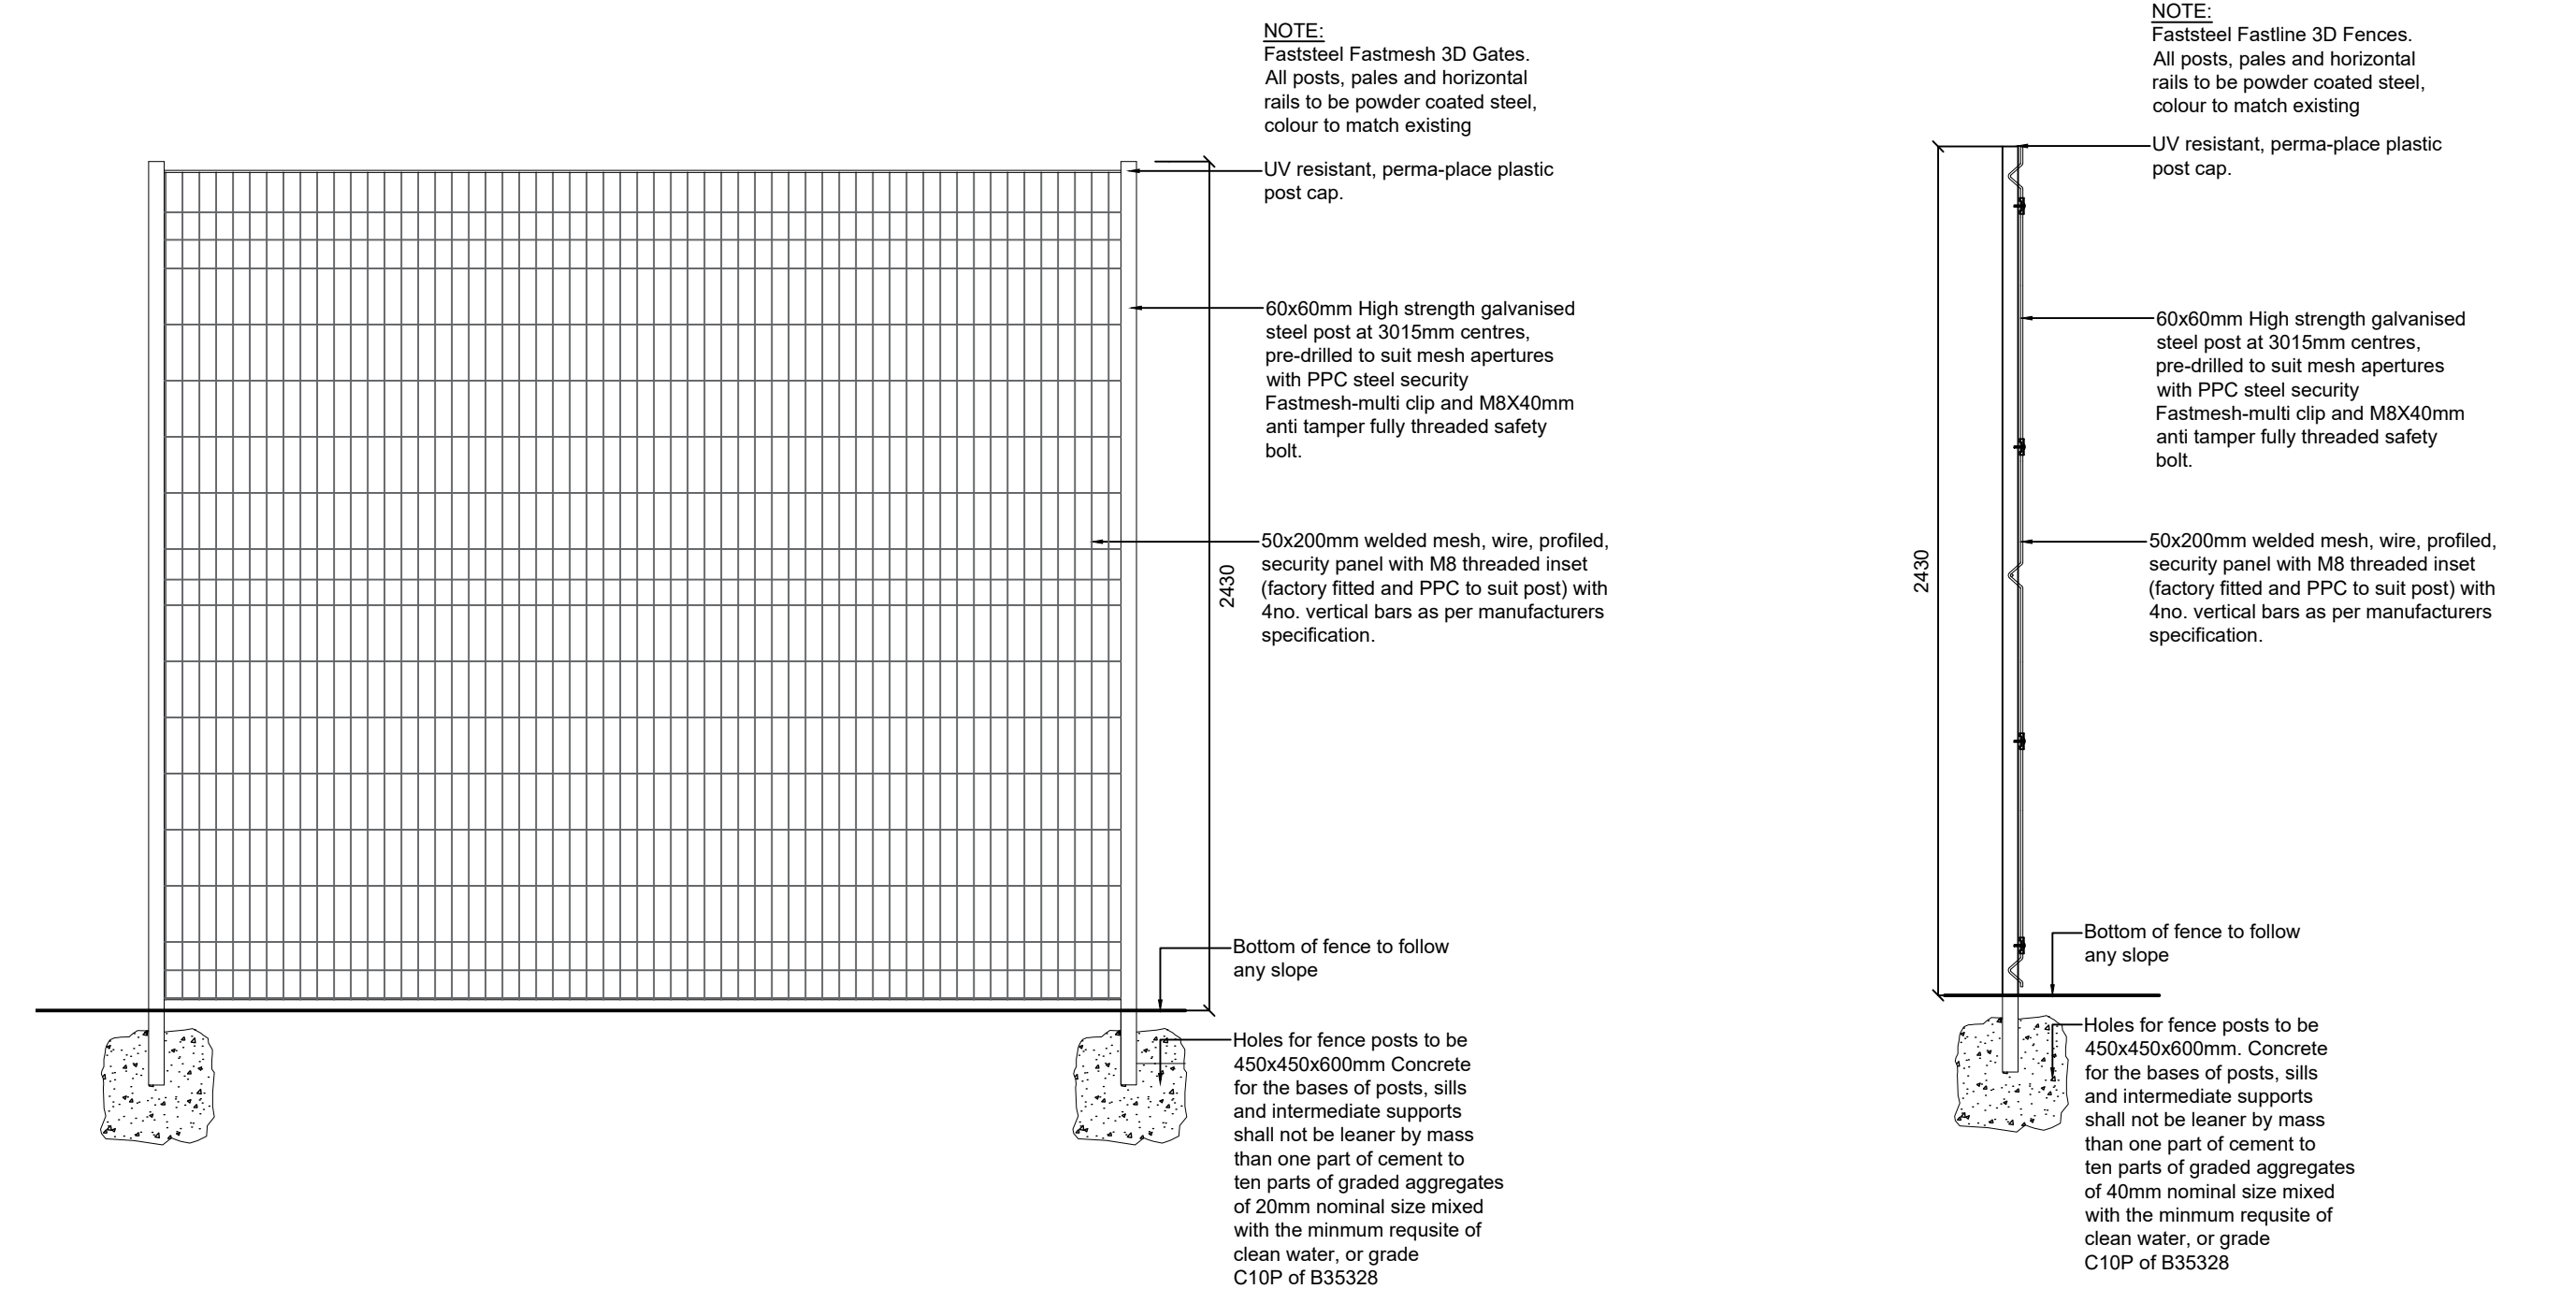


DE.01 -
2.4m. SECURITY FENCE ELEVATION TO EXTERNAL
BOUNDARY
SCALE 1:20


DE.02 -
2.4m. SECURITY FENCE
SECTION TO EXTERNAL
BOUNDARY
SCALE 1:20

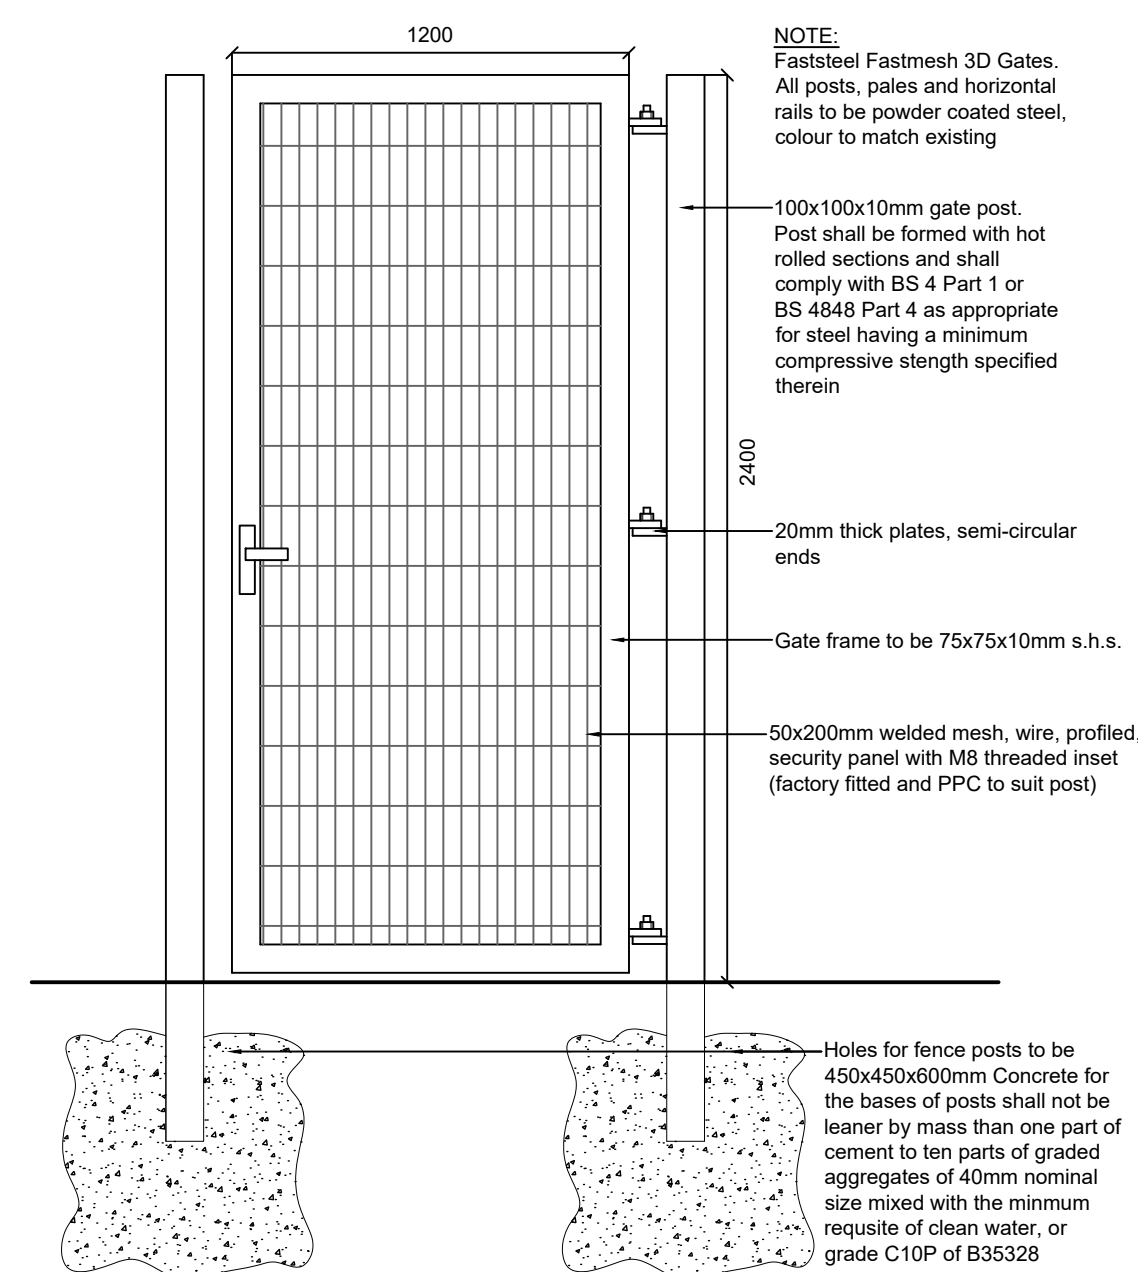

DE.03 -
DETAIL OF NEW SINGLE PEDESTRIAN GATE
SCALE 1:20

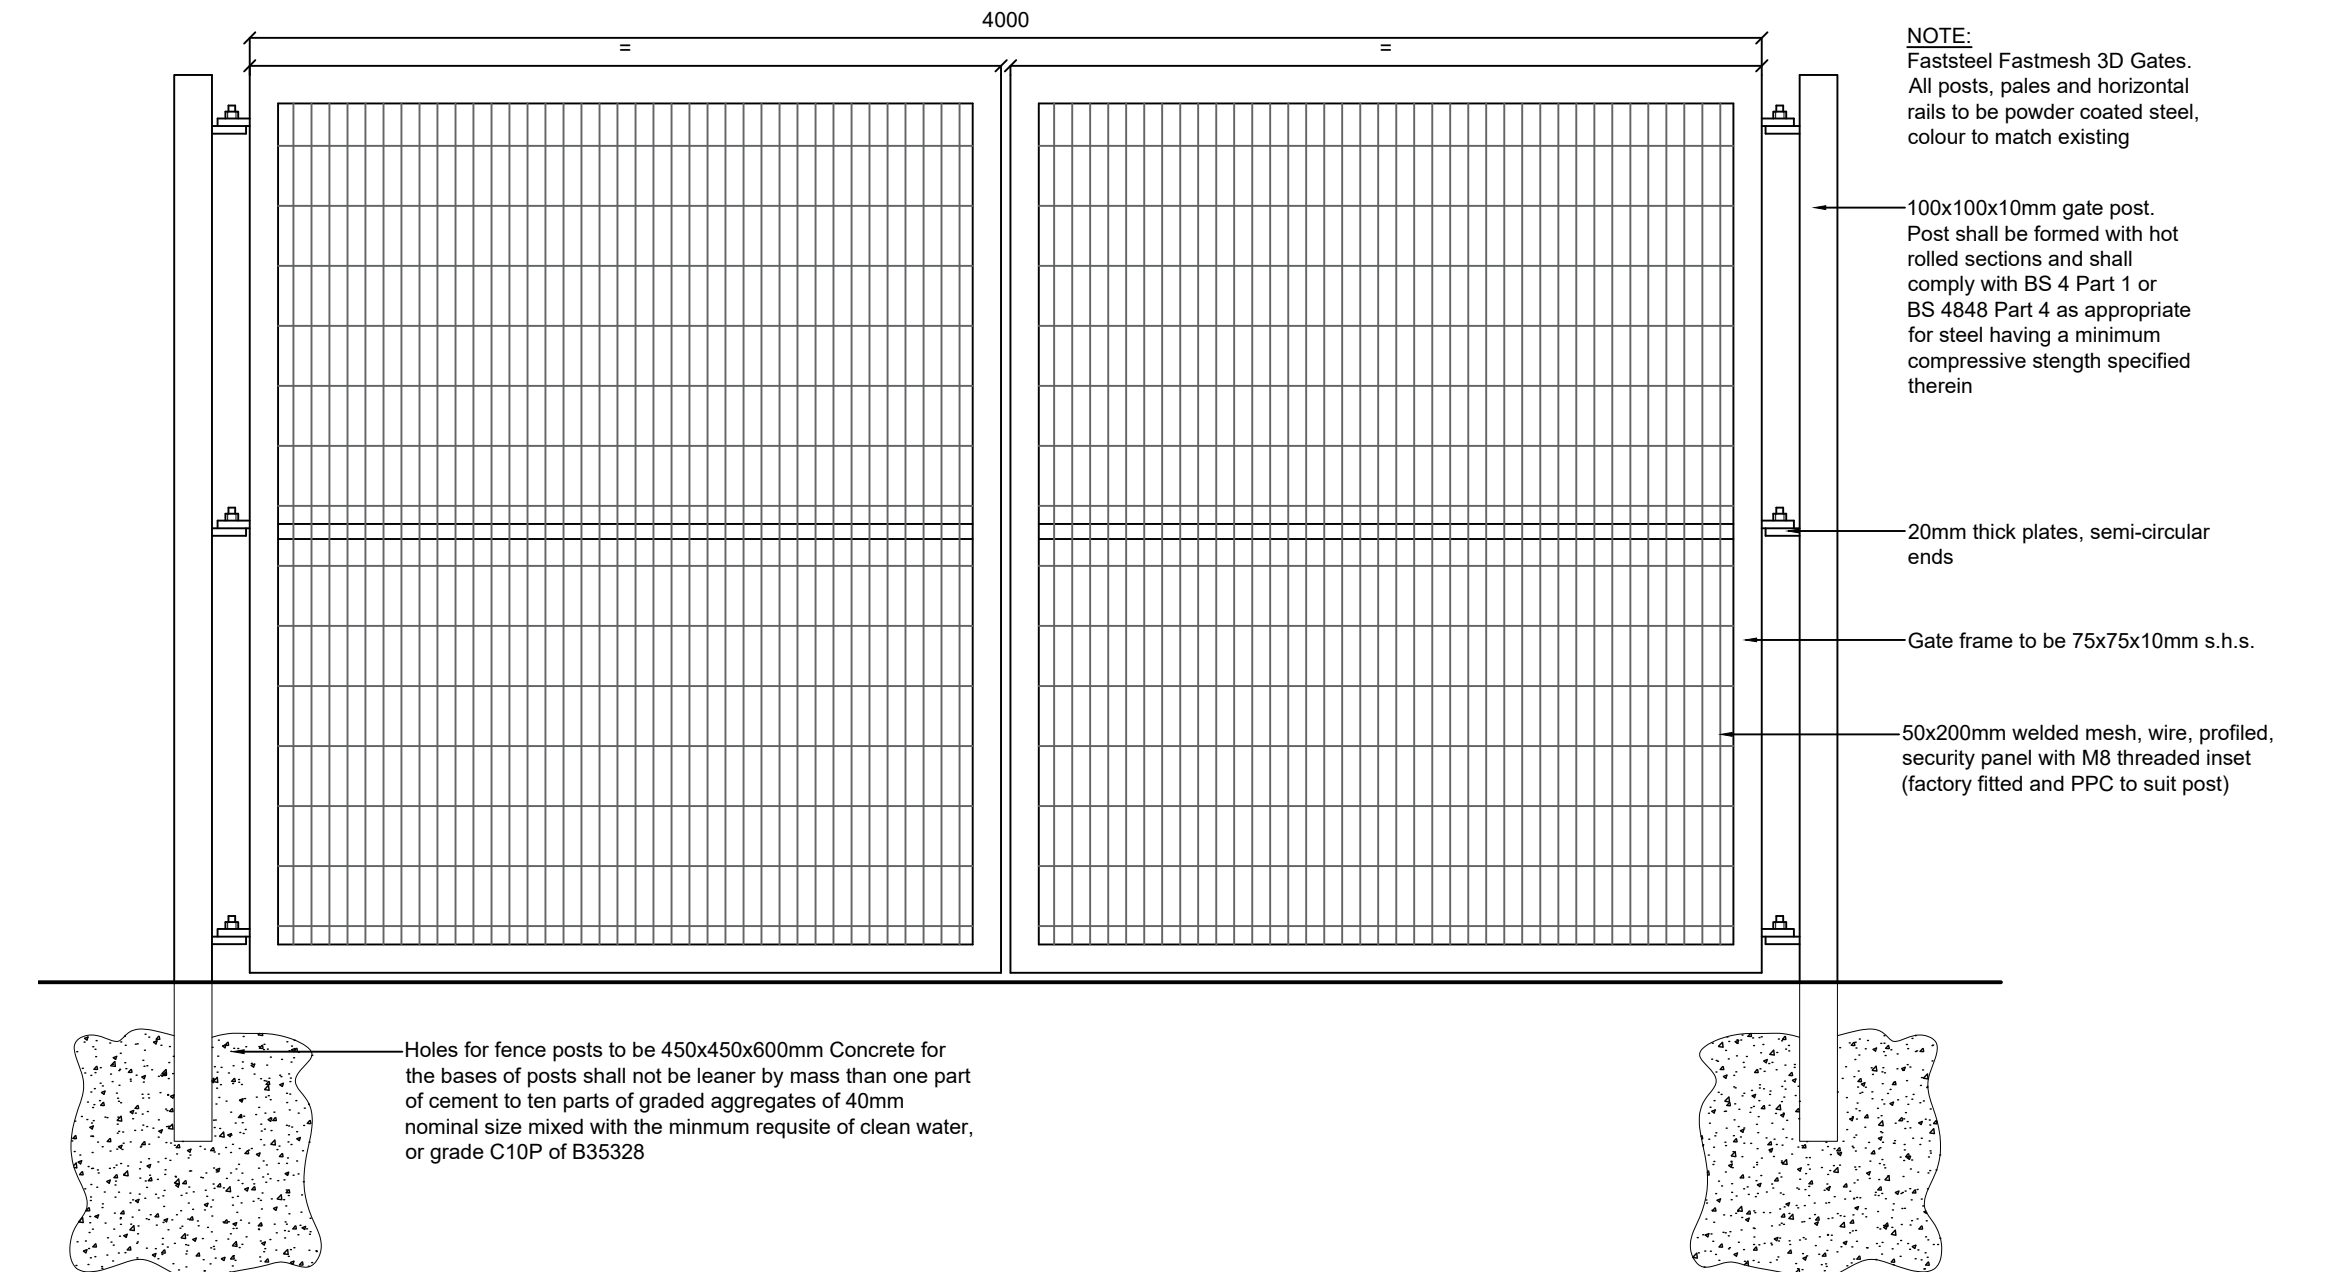

DE.04 -
DETAIL OF NEW DOUBLE 4.0m.
VEHICLE GATES TYPE 5
SCALE 1:20

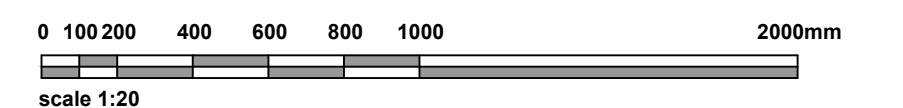

P02	Fenceline amended to avoid Sub-Station	JO	MG	28.11.25
Rev	Amendments	Dwn.	Ck.	Date

PLANNING

RIBA WS3

 PROPERTY & CONSTRUCTION CONSULTANTS Claire Court Orrel Court Boothie Liverpool L20 7AD  Chartered Practice  Tel: No: (0151) 944 2030 Fax No: (0151) 944 1625 E-mail: cs@cunliffes.com	Client Tuneside Ltd.	Drawing Title Proposed Fence Details & Elevations			
	Project Title St Andrew the Apostle CPS Higher Road, Halewood Entrance Fencing Works	Drawn	Date	Checked	
		CS	13.10.25	MG	
		SCALE	1:20 @ A1		
		DWG NO.	7777-SAA-CUN-XX-00-DR-A-5000	STATUS	A3