


This drawing (or any part thereof) may not be copied, transmitted or disclosed to any third party or unauthorized person without the prior written permission of Future3Architecture
This drawing is to be read in conjunction with all other relevant drawings prepared by consultants and sub-contractors. Work only to printed dimensions. Report any discrepancies to the Architect or representatives thereof.

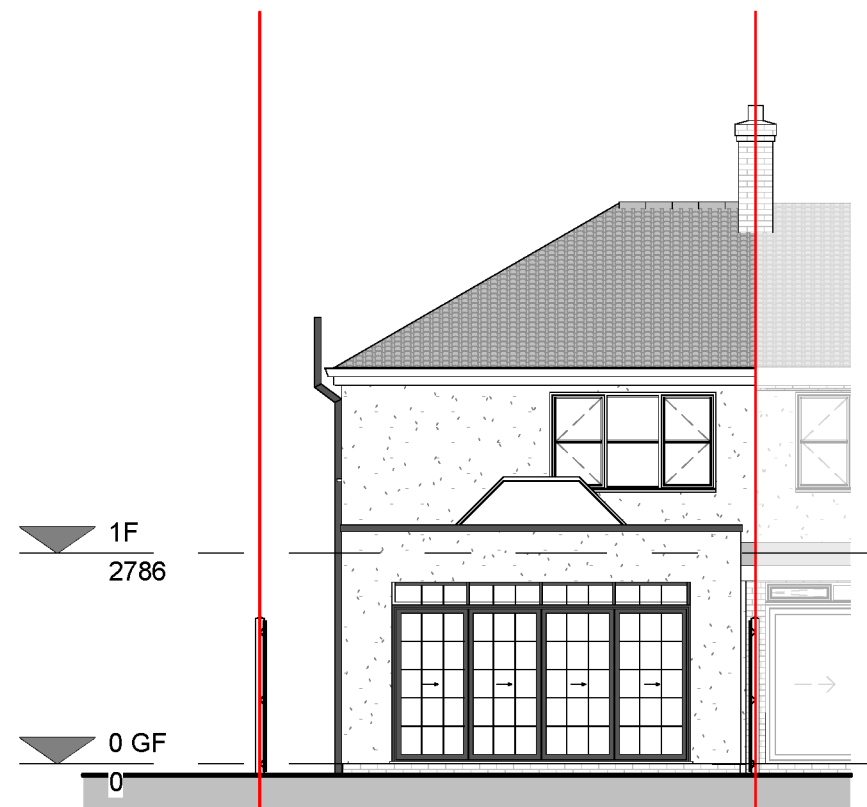

PROPOSED SOUTH FACING ELEVATION
SCALE 1:100@A3



PROPOSED WEST FACING ELEVATION
SCALE 1:100@A3



PROPOSED NORTH FACING ELEVATION
SCALE 1:100@A3

FUTURE **3**
ARCHITECTURE

Contact:
07919222347
hello@future3.co.uk
155 Score Lane, Liverpool, L16 5EE
www.future3.co.uk

PROJECT
23 Westfield Avenue
Liverpool
L14 6UY

PROJECT N° 25053

CLIENT
Linda Thompson

DRAWING
Proposed elevations

STATUS
SCALE (@ A3) 1 : 100

DRAWN BY LL

DATE 11.11.25

DRAWING NUMBER	REV
25053 - 05	A