
NOTES TO THE CONTRACTOR:- ALL DIMENSIONS AND LEVELS SHOWN ON THIS DRAWING ARE TO BE CHECKED BY THE CONTRACTOR(S) AND ANY DISCREPANCIES MUST BE REPORTED TO THE DESIGNER PRIOR TO THE COMMENCEMENT OF ANY WORK ON SITE. **THIS DRAWING IS NOT TO BE SCALED**. ALL DIMENSIONS ON THIS DRAWING ARE SHOWN IN MILLIMETRES UNLESS STATED OTHERWISE. COPYRIGHT OF THIS DRAWING BELONGS SOLELY TO CUNLIFFES.

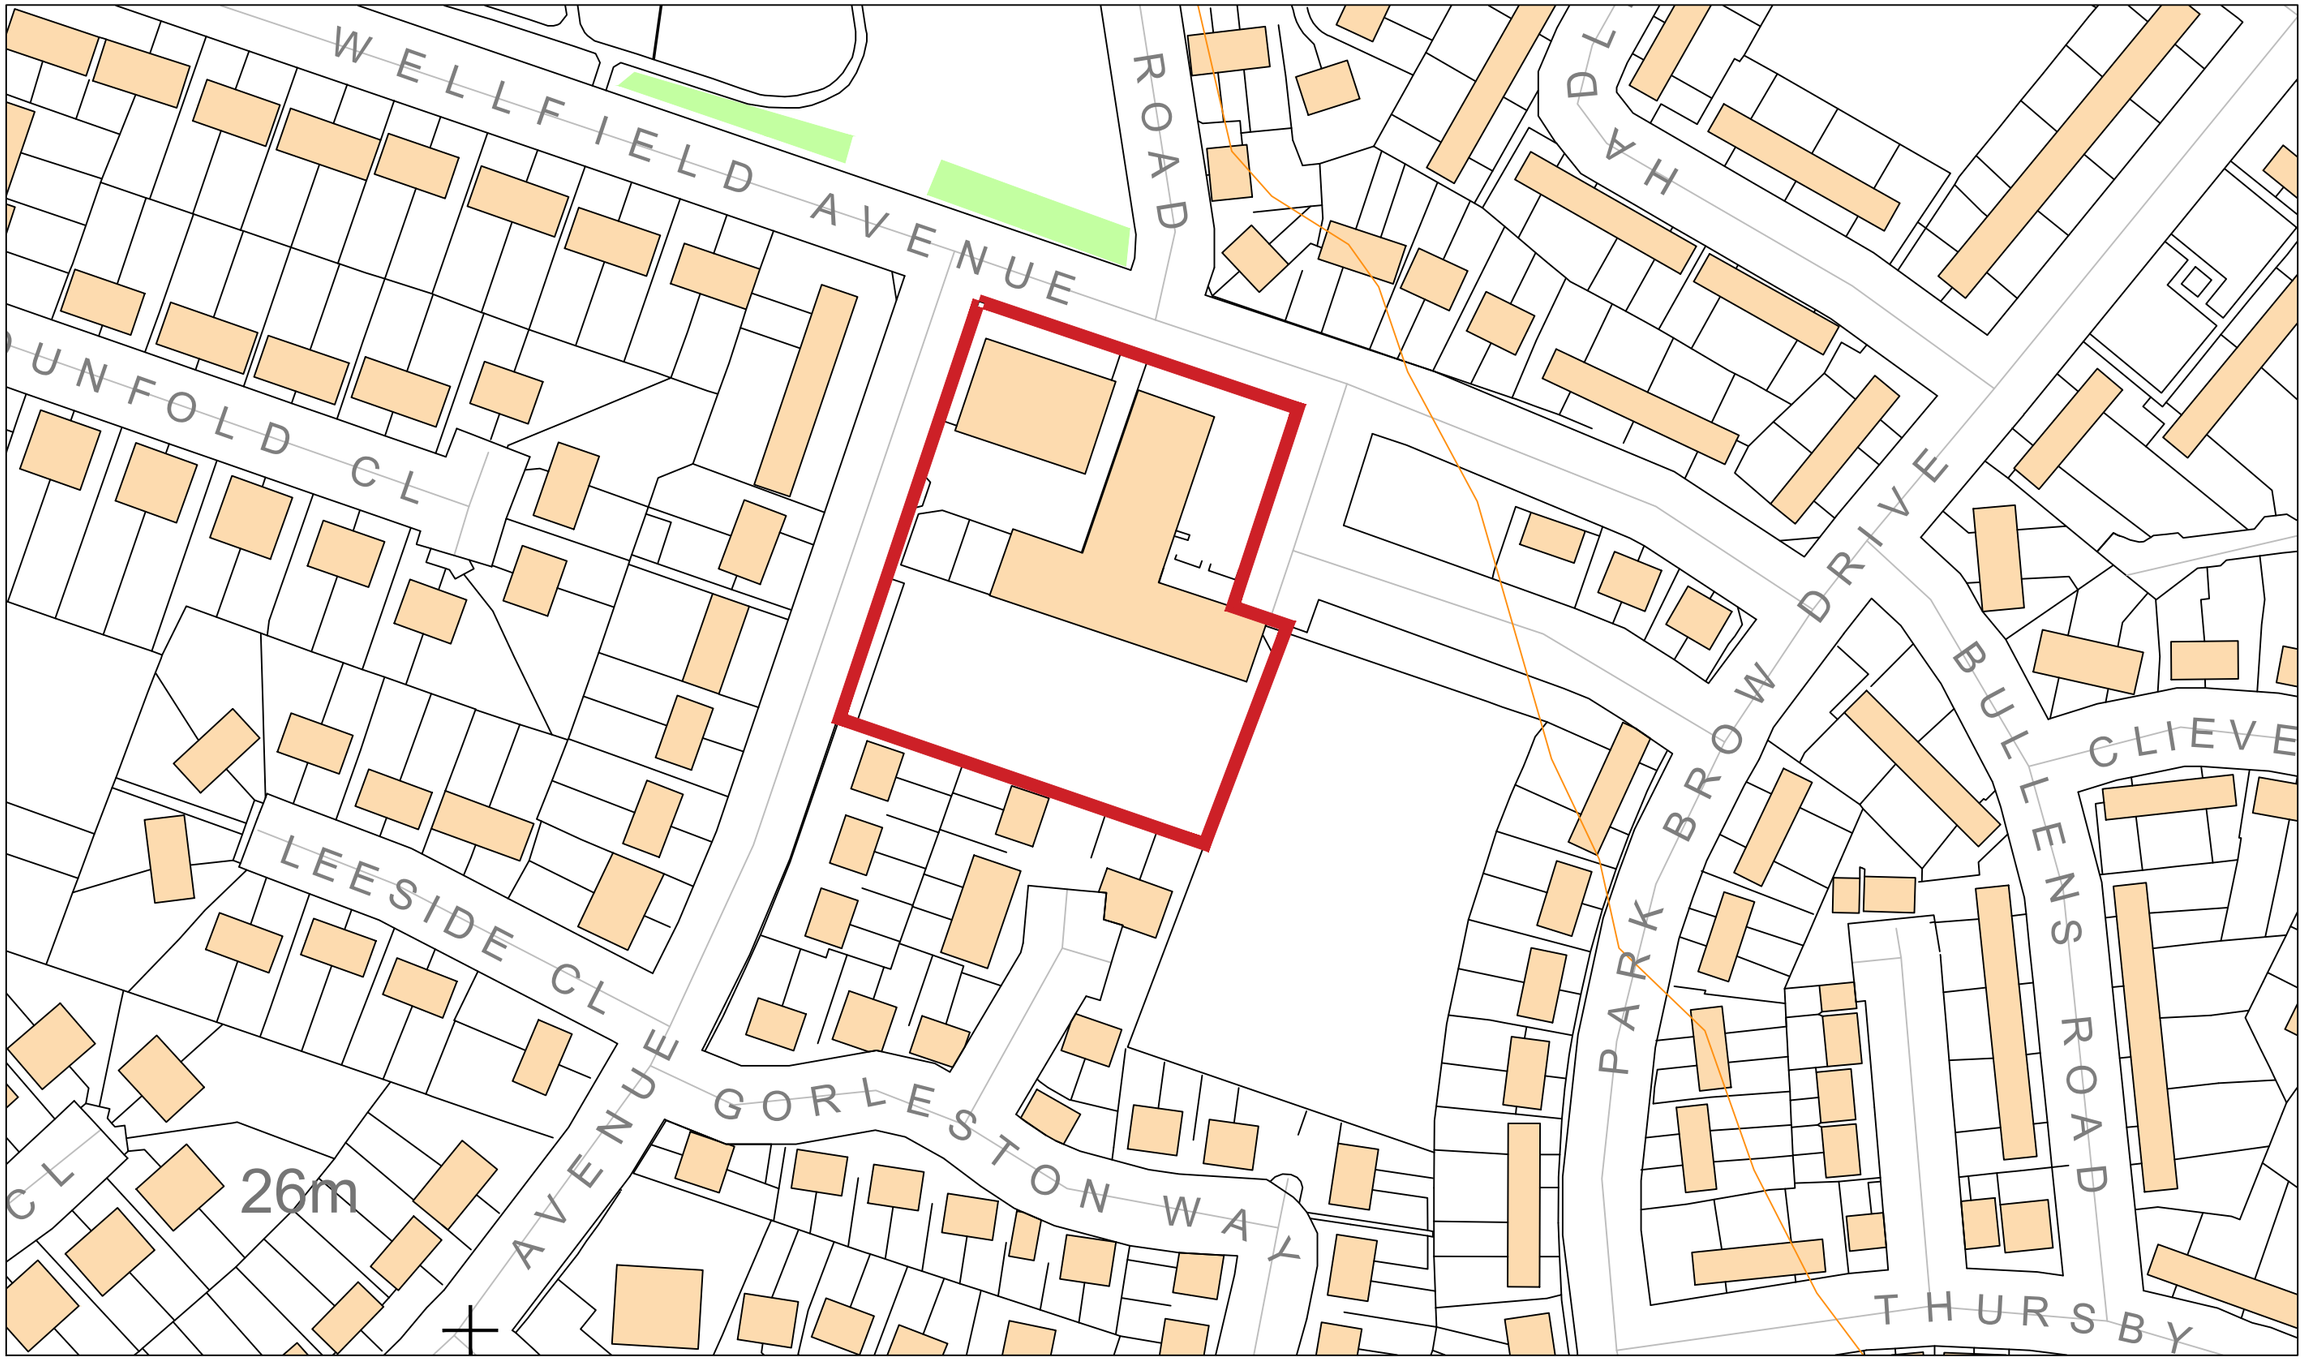

Rev	Amendments	Date

PLANNING

0 10 20 30 50 100

1:1250

Scale In Metres

CUNLIFFES
PROPERTY & CONSTRUCTION CONSULTANTS
Claire Court
Oriel Road
Bootle
Liverpool
L20 7AD
Tel No: (0151) 944 2030
E-mail: cs@cunliffes.com
RIBA Chartered Practice
RICS

Client	Project Title	Drawing Title	Drawn	Date	Checked	Scale
Tuneside Ltd	St Laurences Catholic Primary School	Site Location Plan	JF	03/23	AC	1:1250 @ A3
						DWG No
						7149_P01