


DWG NO: NETHERLEY 05 / GATES
23/12/22

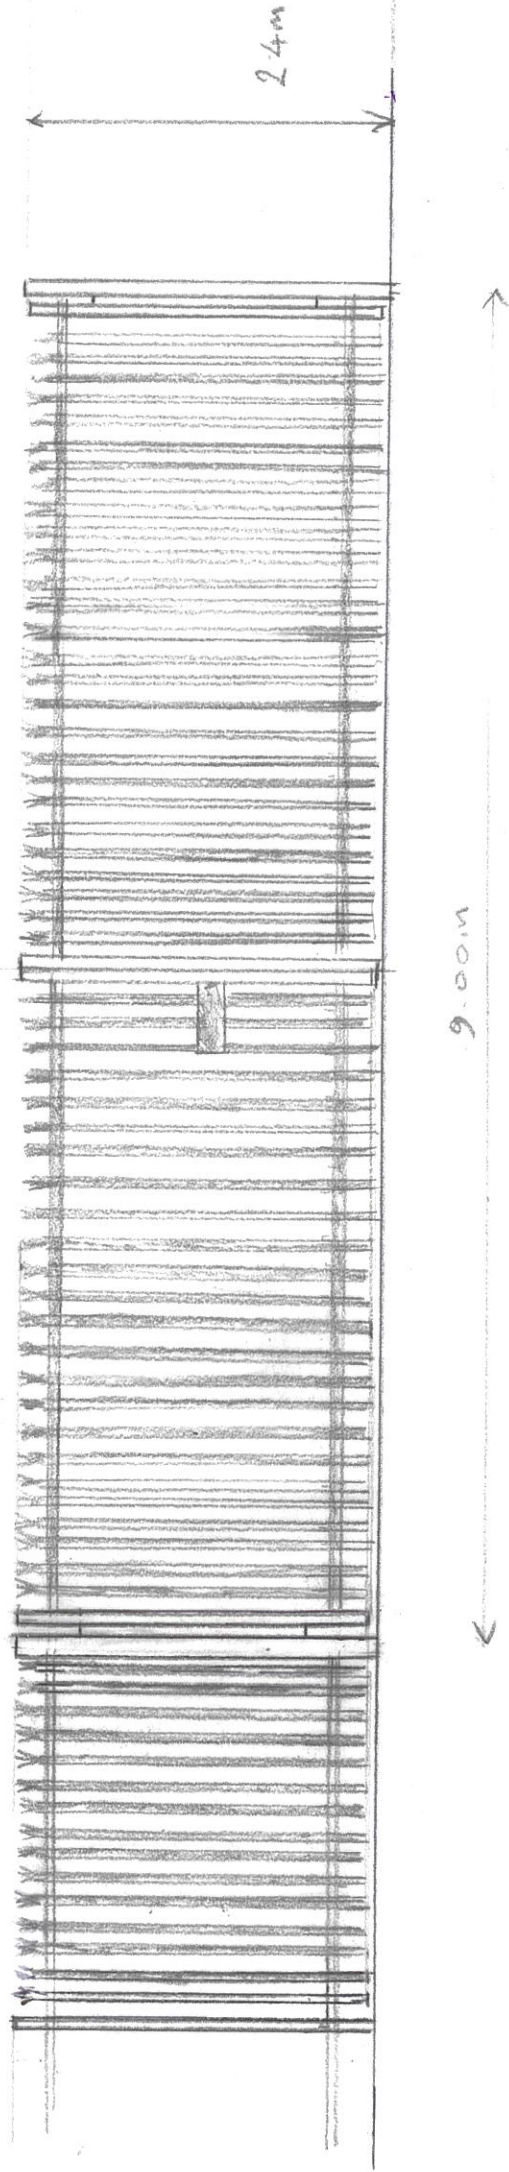

SCALE 1:50@A3

1 W' SECTION TRIPLE POINT PALISADE
GATES X PANEL POWDER COATED GREEN RAL005 (GREEN)
2.4m HIGH - GATE POSTS AT 9.00m CENTRES
SECTION POSTS AT 2.75m CENTRES

0 0.5 1 1.5 2 2.5m