


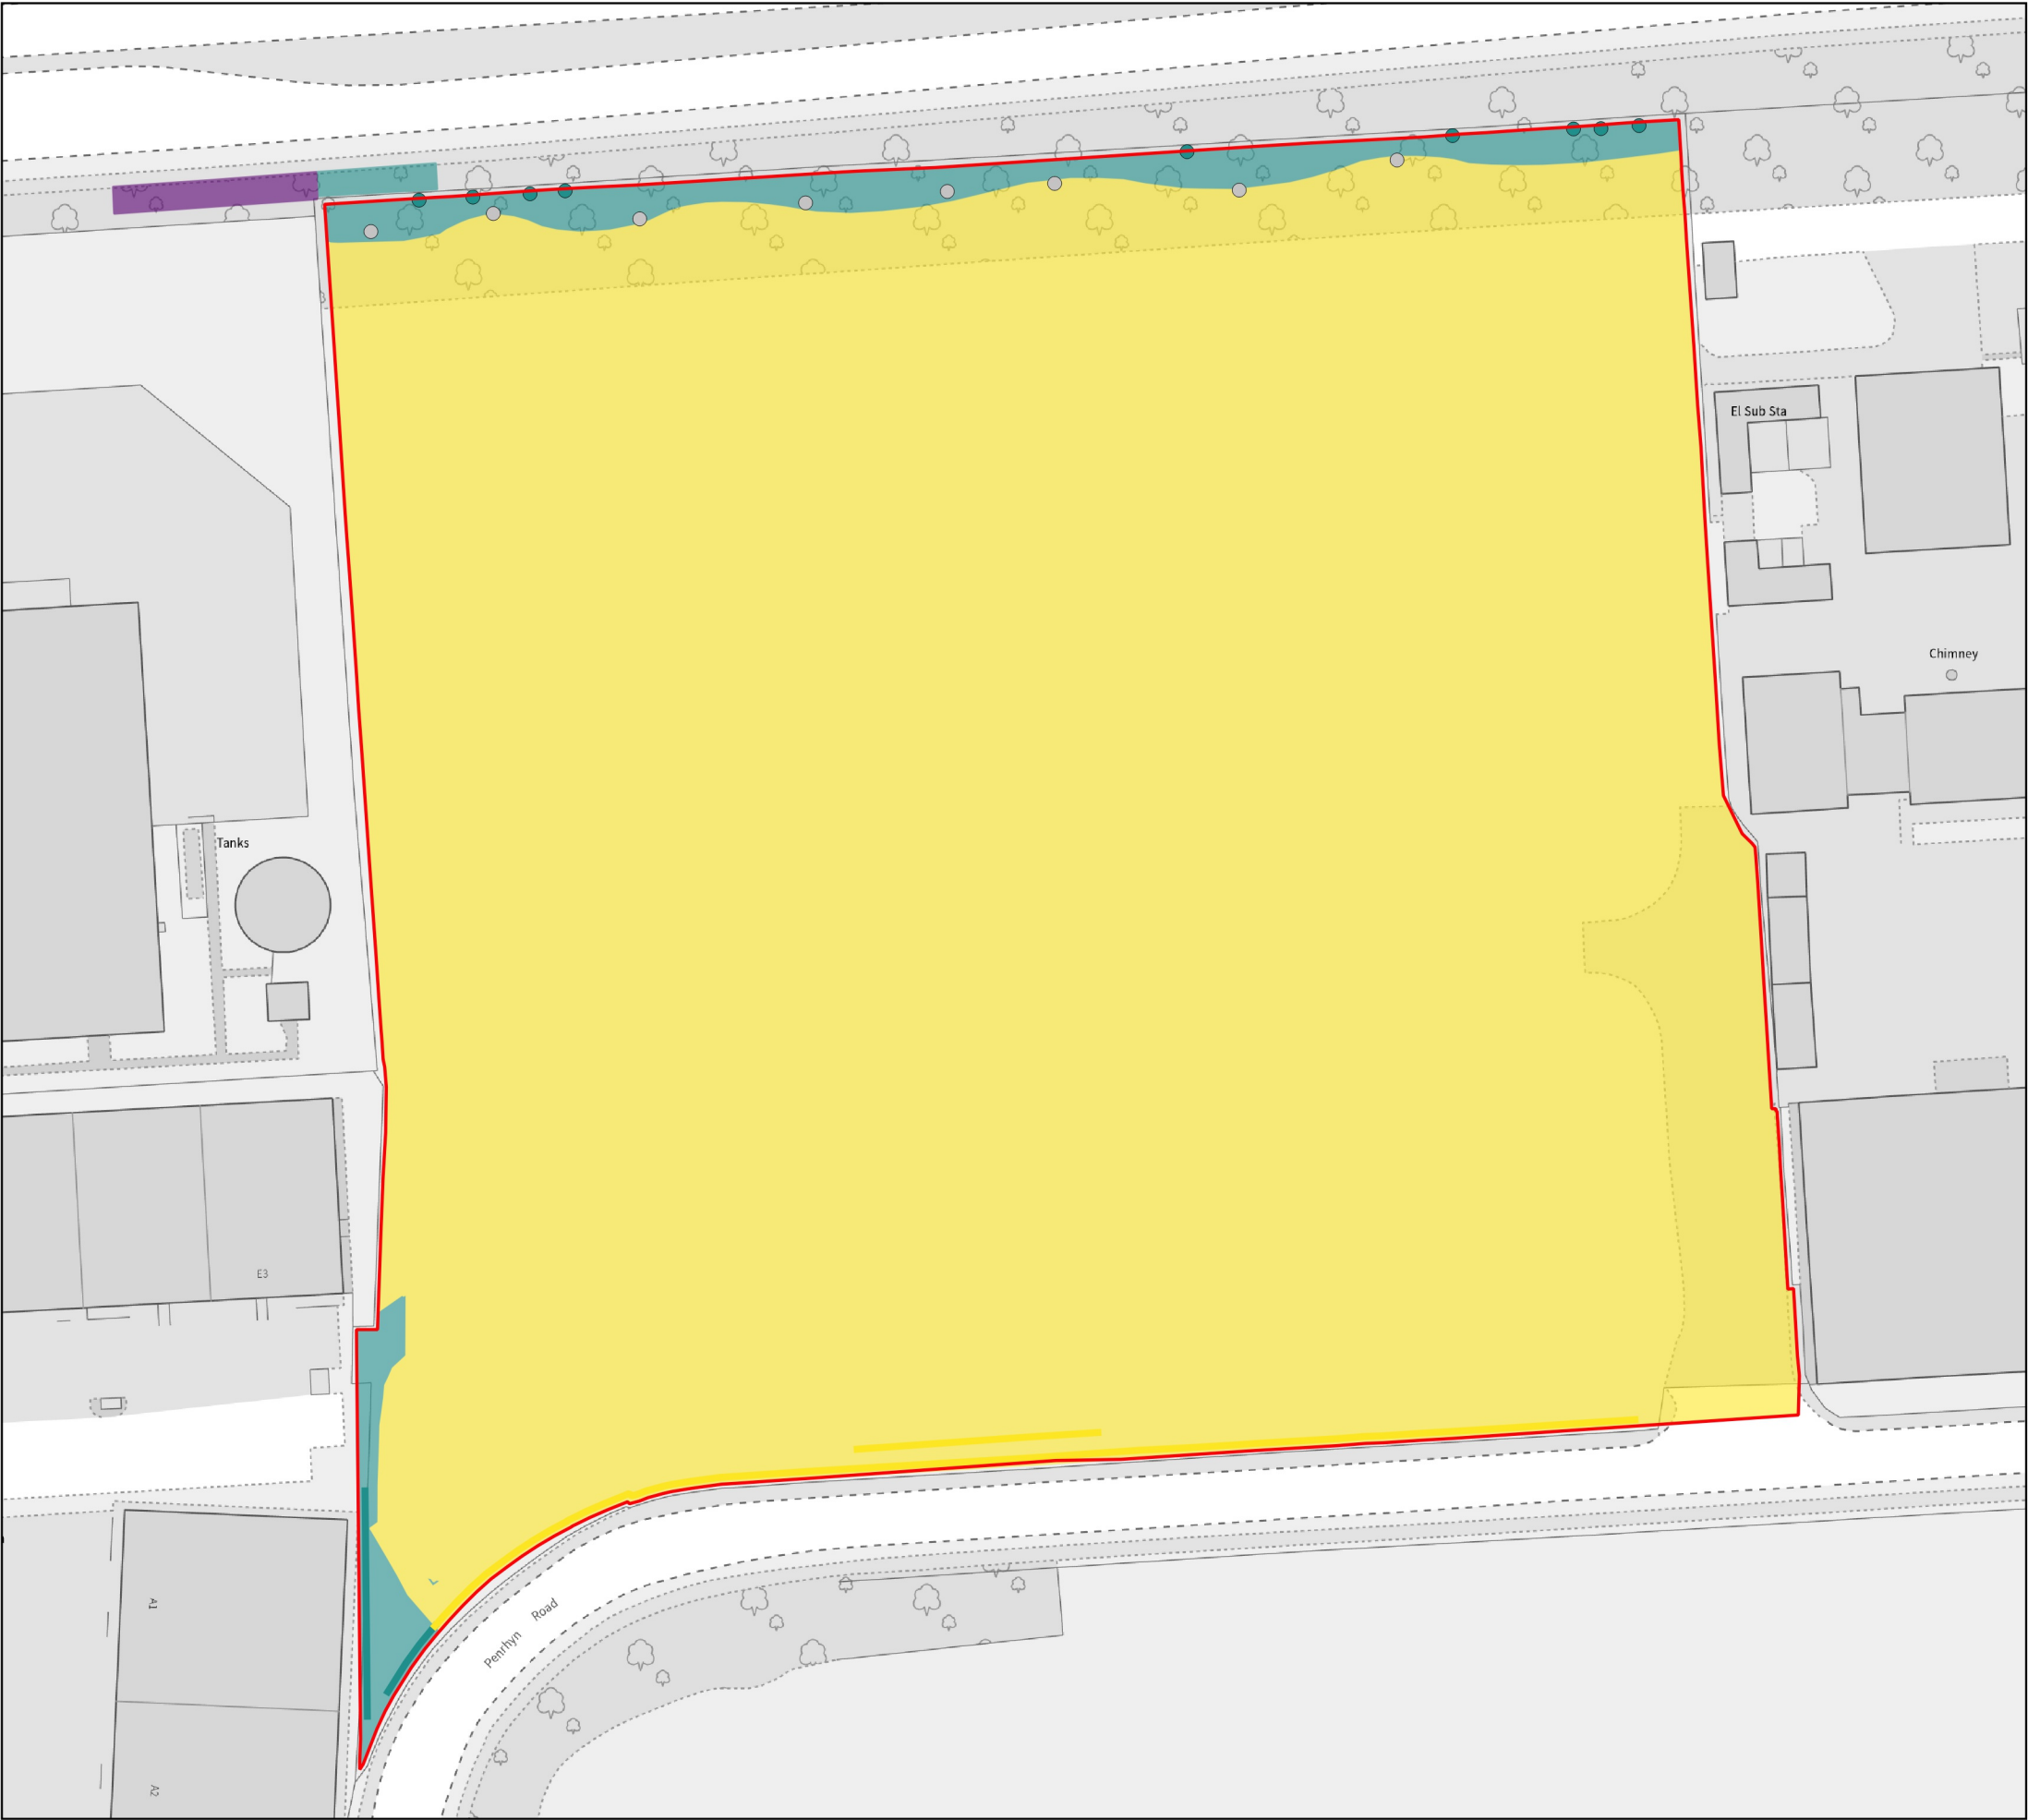

This drawing is the property of FPCR Environment and Design Ltd and is issued on the condition it is not reproduced, retained or disclosed to any unauthorised person, either wholly or in part without written consent of FPCR Environment and Design Ltd.

Ordnance Survey material - Crown Copyright. All rights reserved.
Licence Number: 100019980

Key

 **Site Boundary**

Habitats Retention

 **Lost**

 **Retained**

 **Enhanced**

Hedgerows Retention


 **Lost**

 **Retained**

Urban Trees Retention

 **Retained**

 **Created**

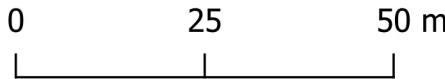

client
Knowsley Redevelopments Ltd
project
Penrhyn Road,
Knowsley Industrial Estate
drawing title
Habitat Retention

scale @ A3
1:1,000

drawn
IJ/ RAM

issue date
21/12/2022

drawing / figure number
Figure 3