


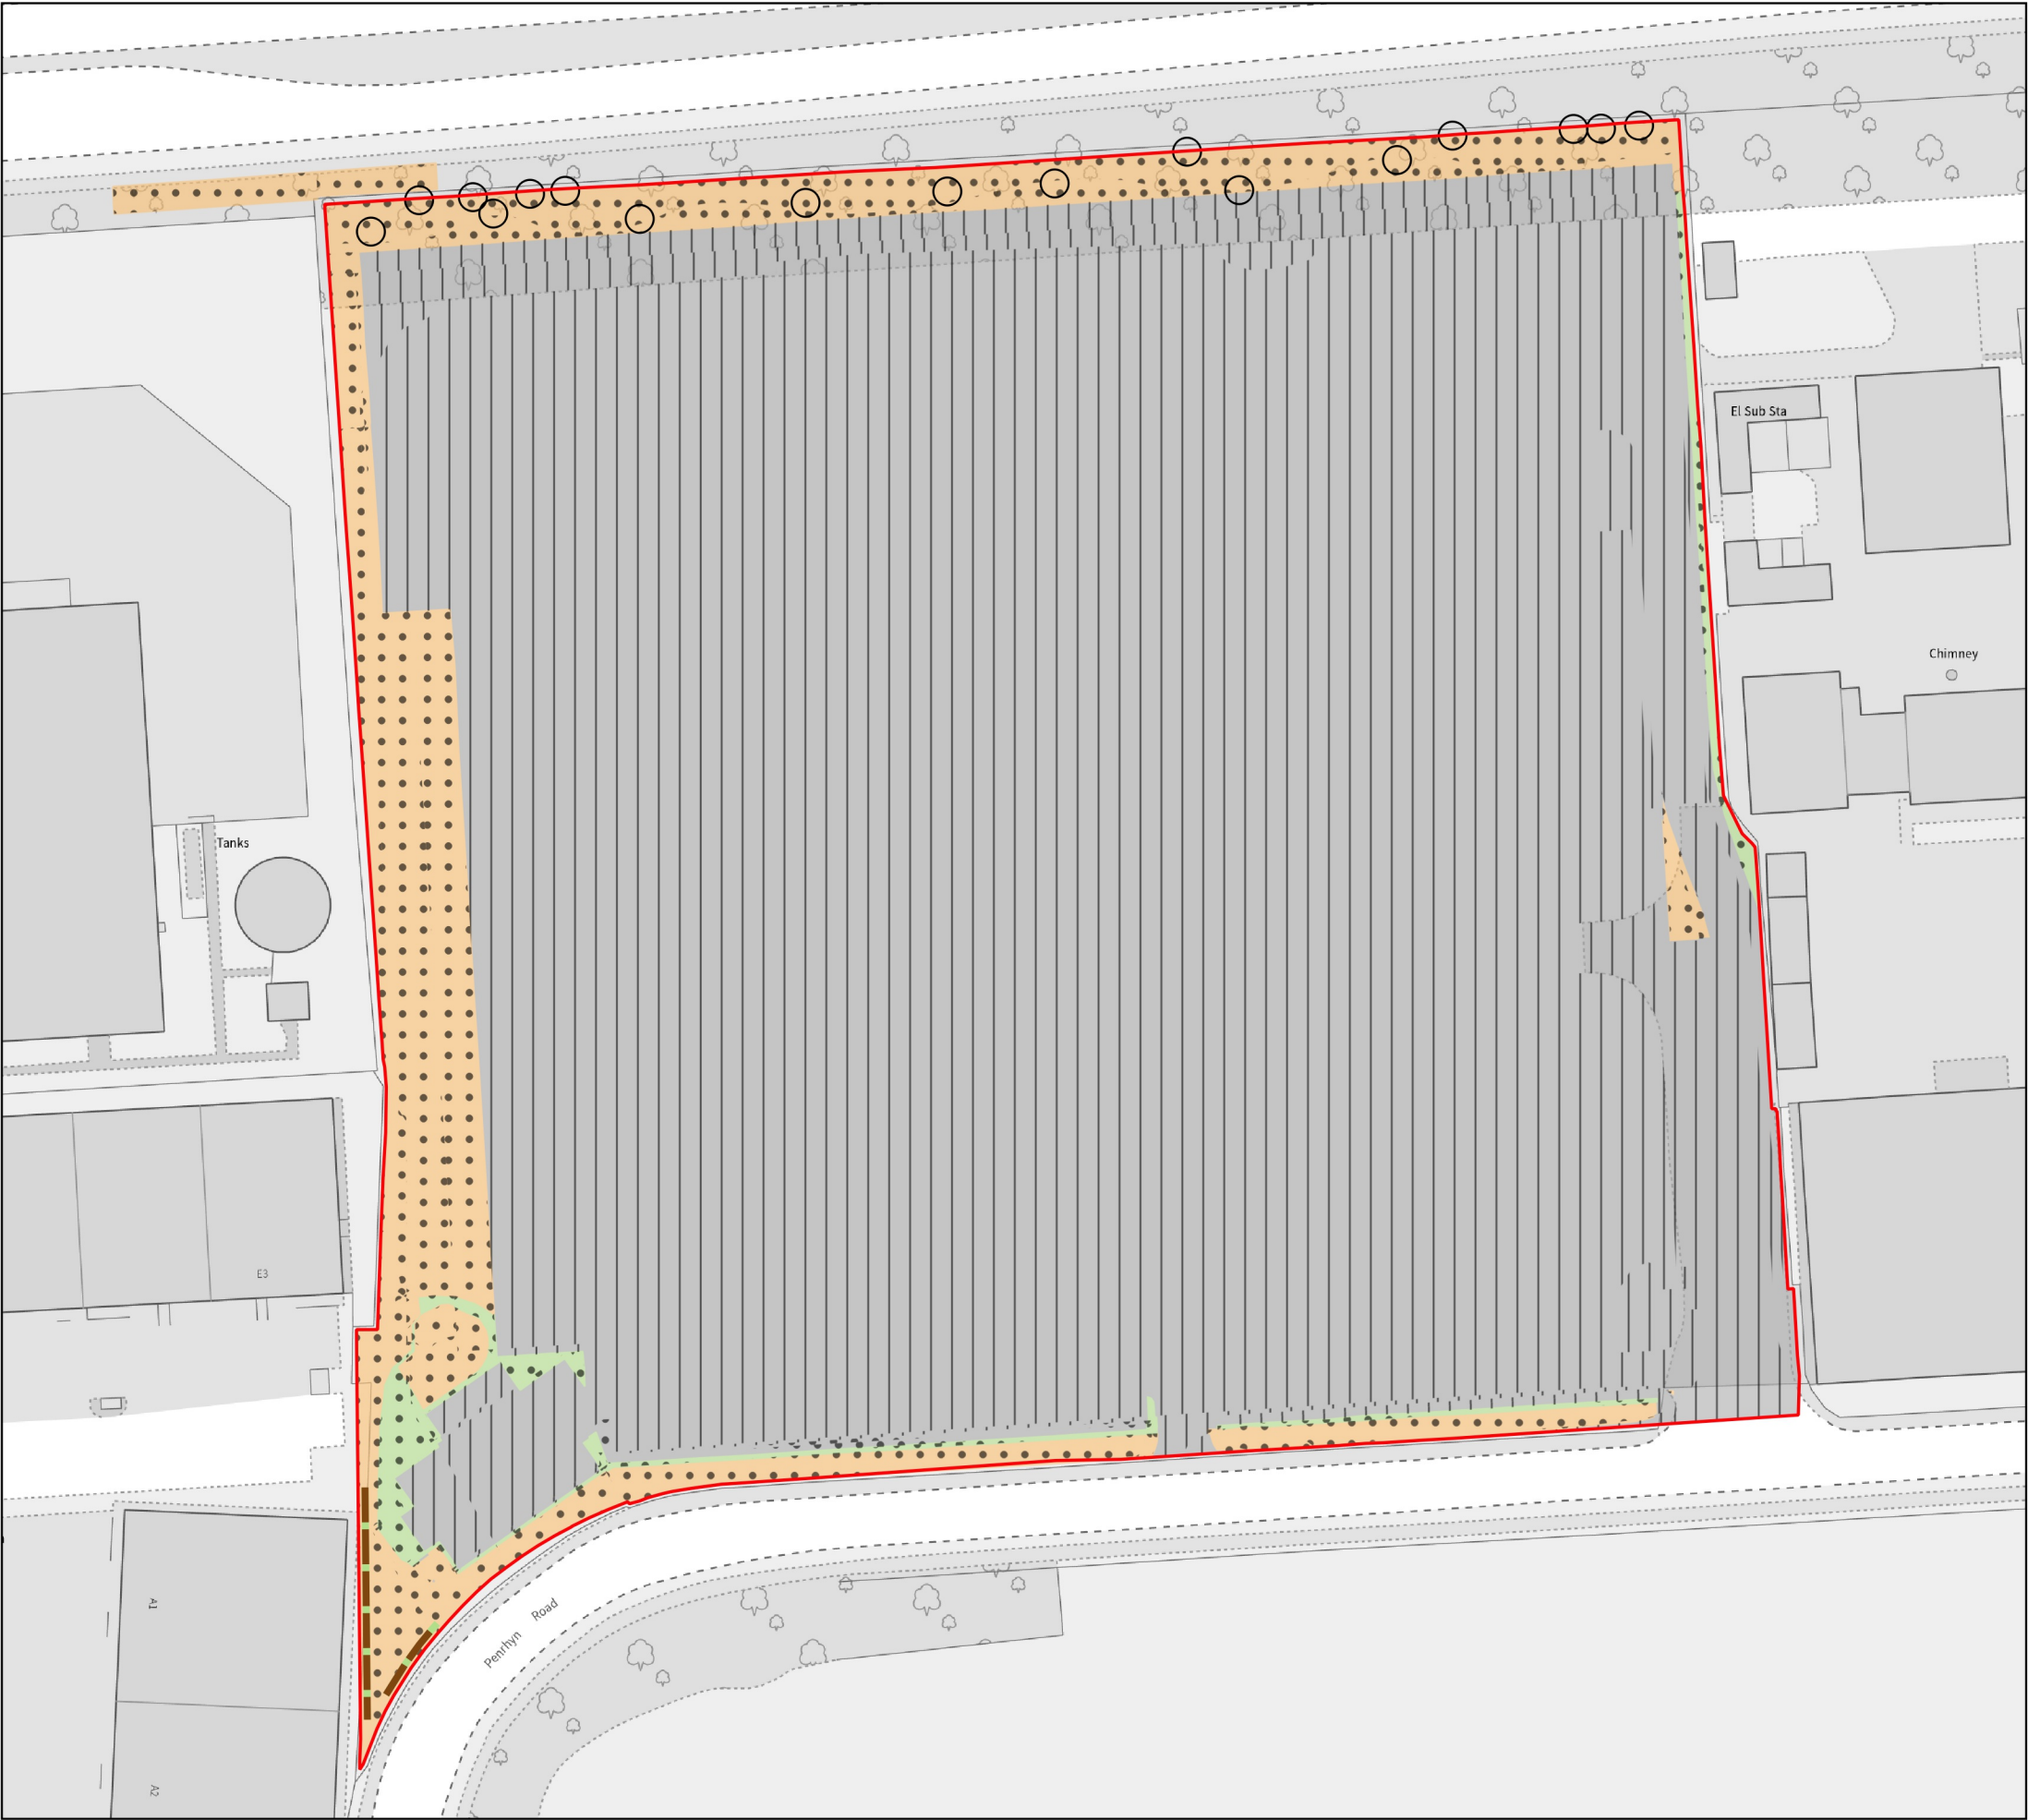

This drawing is the property of FPCR Environment and Design Ltd and is issued on the condition it is not reproduced, retained or disclosed to any unauthorised person, either wholly or in part without written consent of FPCR Environment and Design Ltd.

Ordnance Survey material - Crown Copyright. All rights reserved.
Licence Number: 100019980

Key

 **Site Boundary**

Proposed Habitats Condition

 **Moderate**

 **N/A - Other**

Proposed Habitats Distinctiveness

 **V.Low**

 **Low**

 **Medium**

Proposed Hedgerow Condition


 **Moderate**

Proposed Hedgerow Distinctiveness

 **Low**

Proposed Urban Trees Condition

 **Moderate**

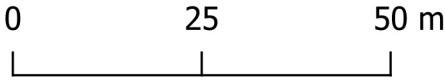

client
Knowsley Redevelopments Ltd
project
Penrhyn Road,
Knowsley Industrial Estate
drawing title
Proposed Habitat Condition / Distinctiveness

scale @ A3
1:1,000
drawn
IJ/ RAM
issue date
21/12/2022

drawing / figure number
Figure 5