
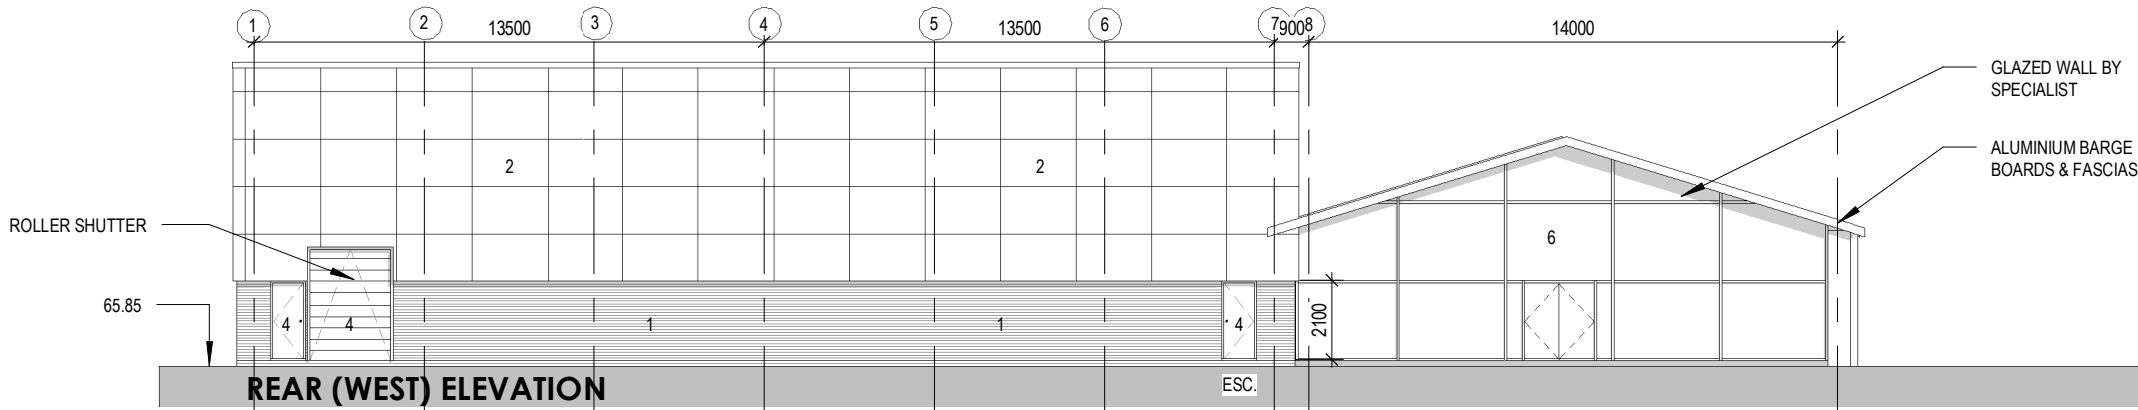
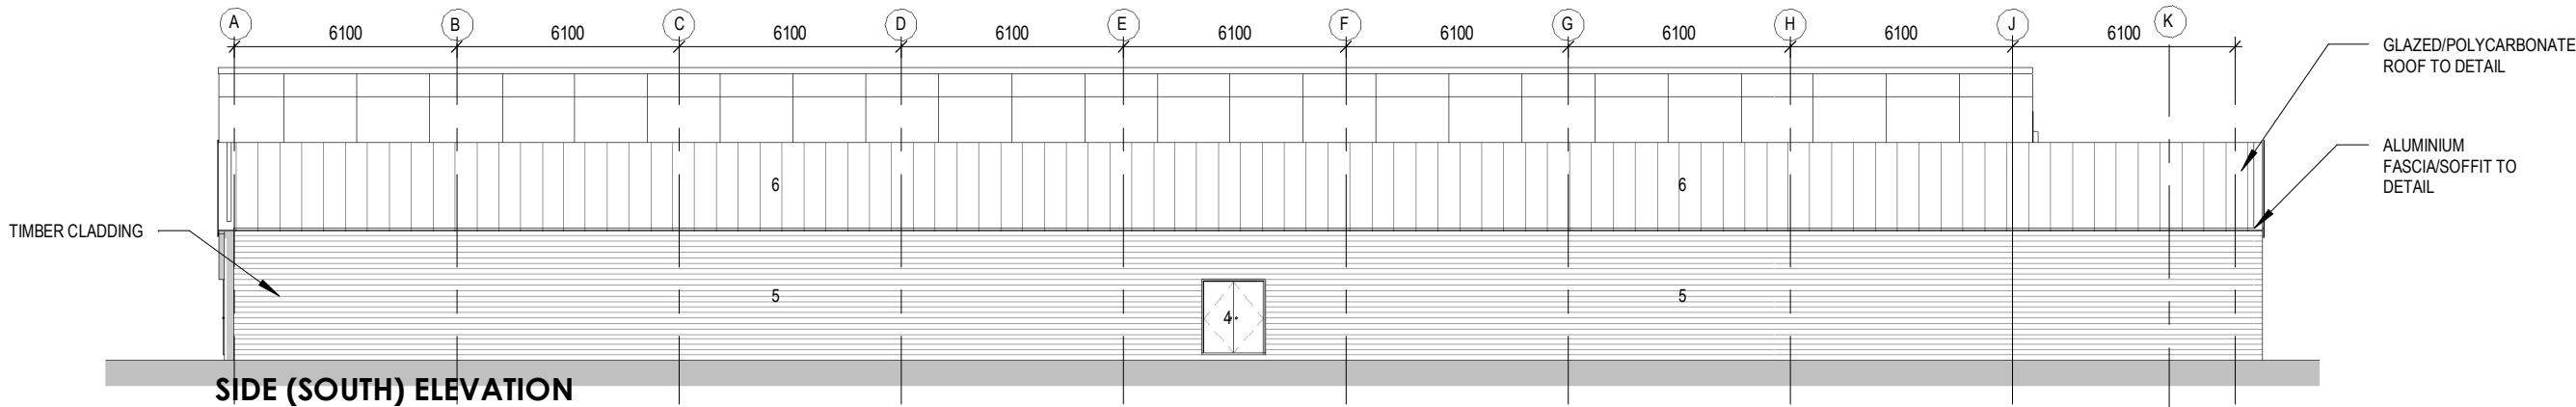
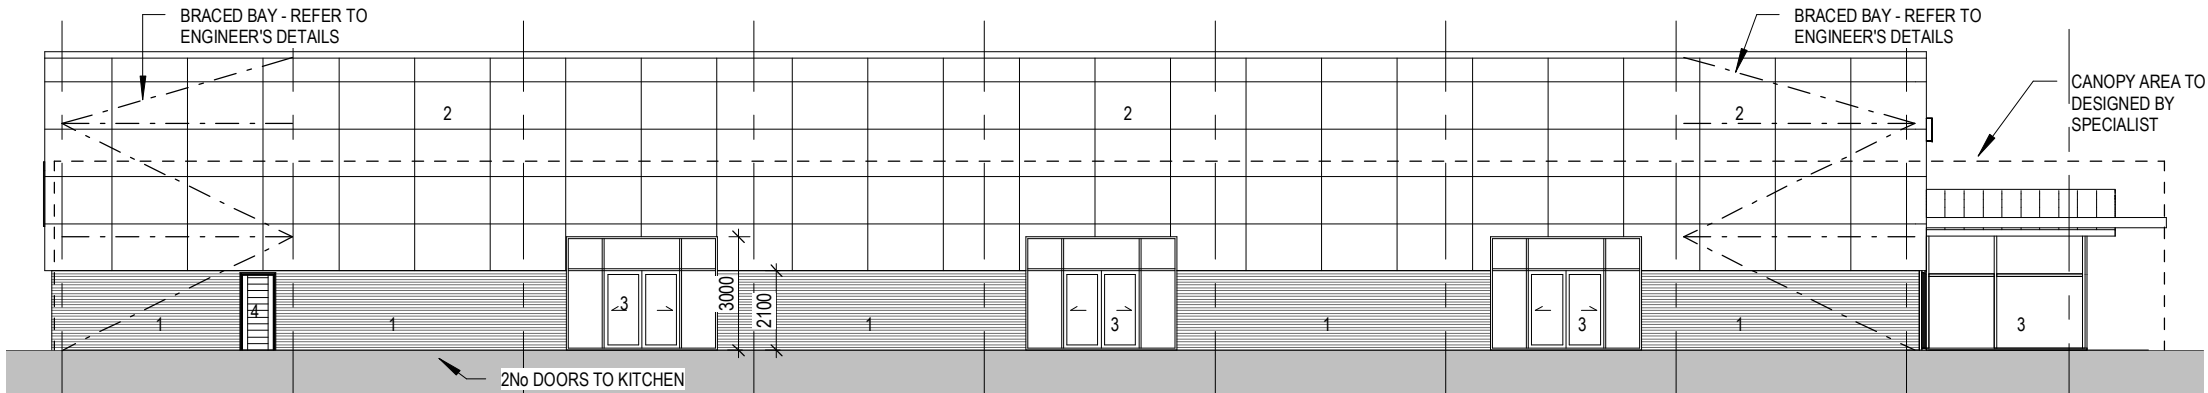


MATERIALS:

1. FACING BRICK - AUTUMN DRAG FACE BY LAGAN BRICK
2. KINGSPAN QUDCORE AP PANEL IN CREAM.
3. WINDOWS & DOORS - DARK GREY POWDER COATED ALUMINIUM FRAMES
4. DOORS & ROLLER SHUTTERS - DARK GREY POWDER COATED ALUMINIUM DOORS & FRAMES
5. TIMBER CLADDING BY SPECIALIST
6. GLAZING WITH DARK GREY POWDER COATED ALUMINIUM FRAMES.
7. GLAZED/POLYCARBONATE ROOF BY SPECIALIST.
8. MAIN ROOF TRISOMET 120mm INSULATED PANEL & ROOFLIGHTS BY TATE STEEL.

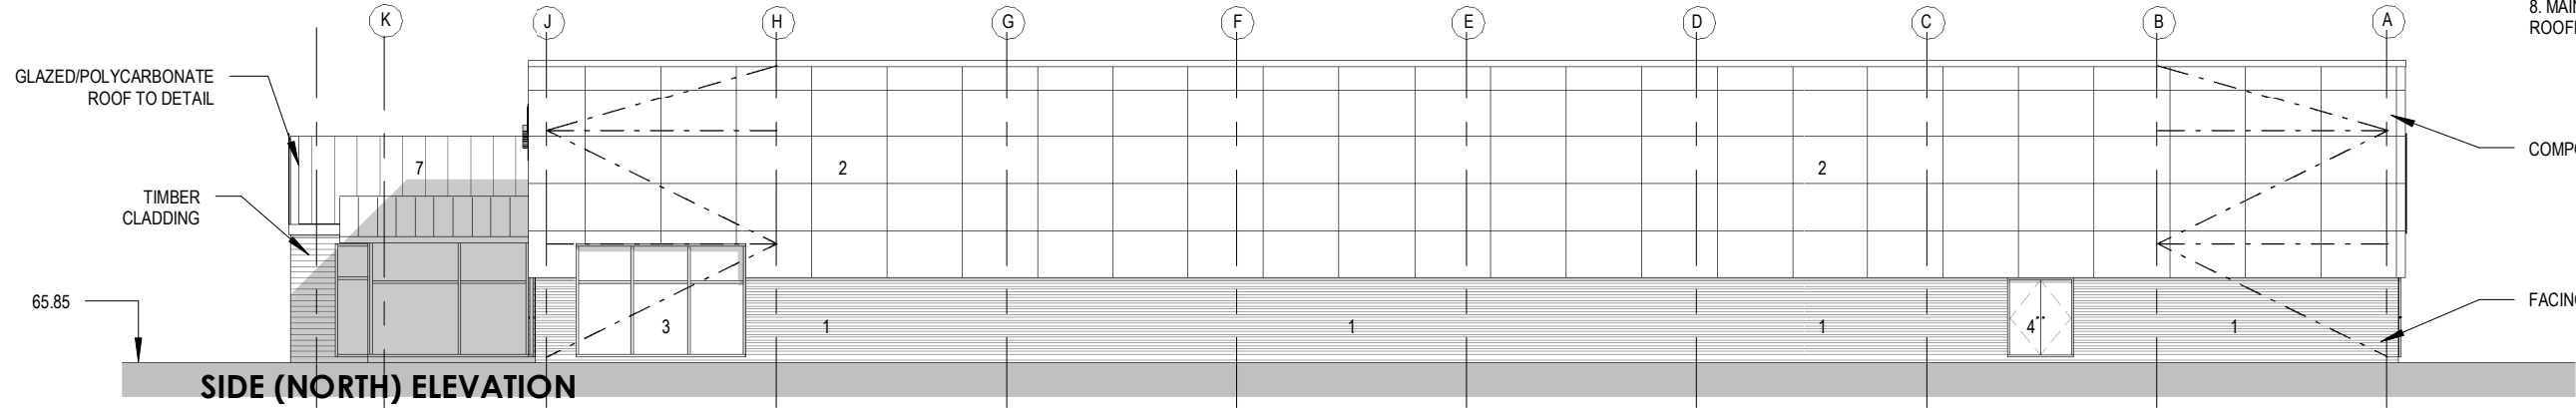

A - Materials updated

Sept 2022

Life Architecture Ltd



16 Column Road, West Kirby, Wirral CH48 8AX
T: 0151 625 6635
M: 07885 518 154
E: andrew@lifearchitecture.co.uk

Client: Beesley & Fildes			
Job Title: Proposed new Garden Centre at Manchester Road, Prescott			
Drawing Title: Elevations as Proposed			
Date:	Scale:	Rev:	Dwg No:
Aug 2022	1 : 200	A	M01