



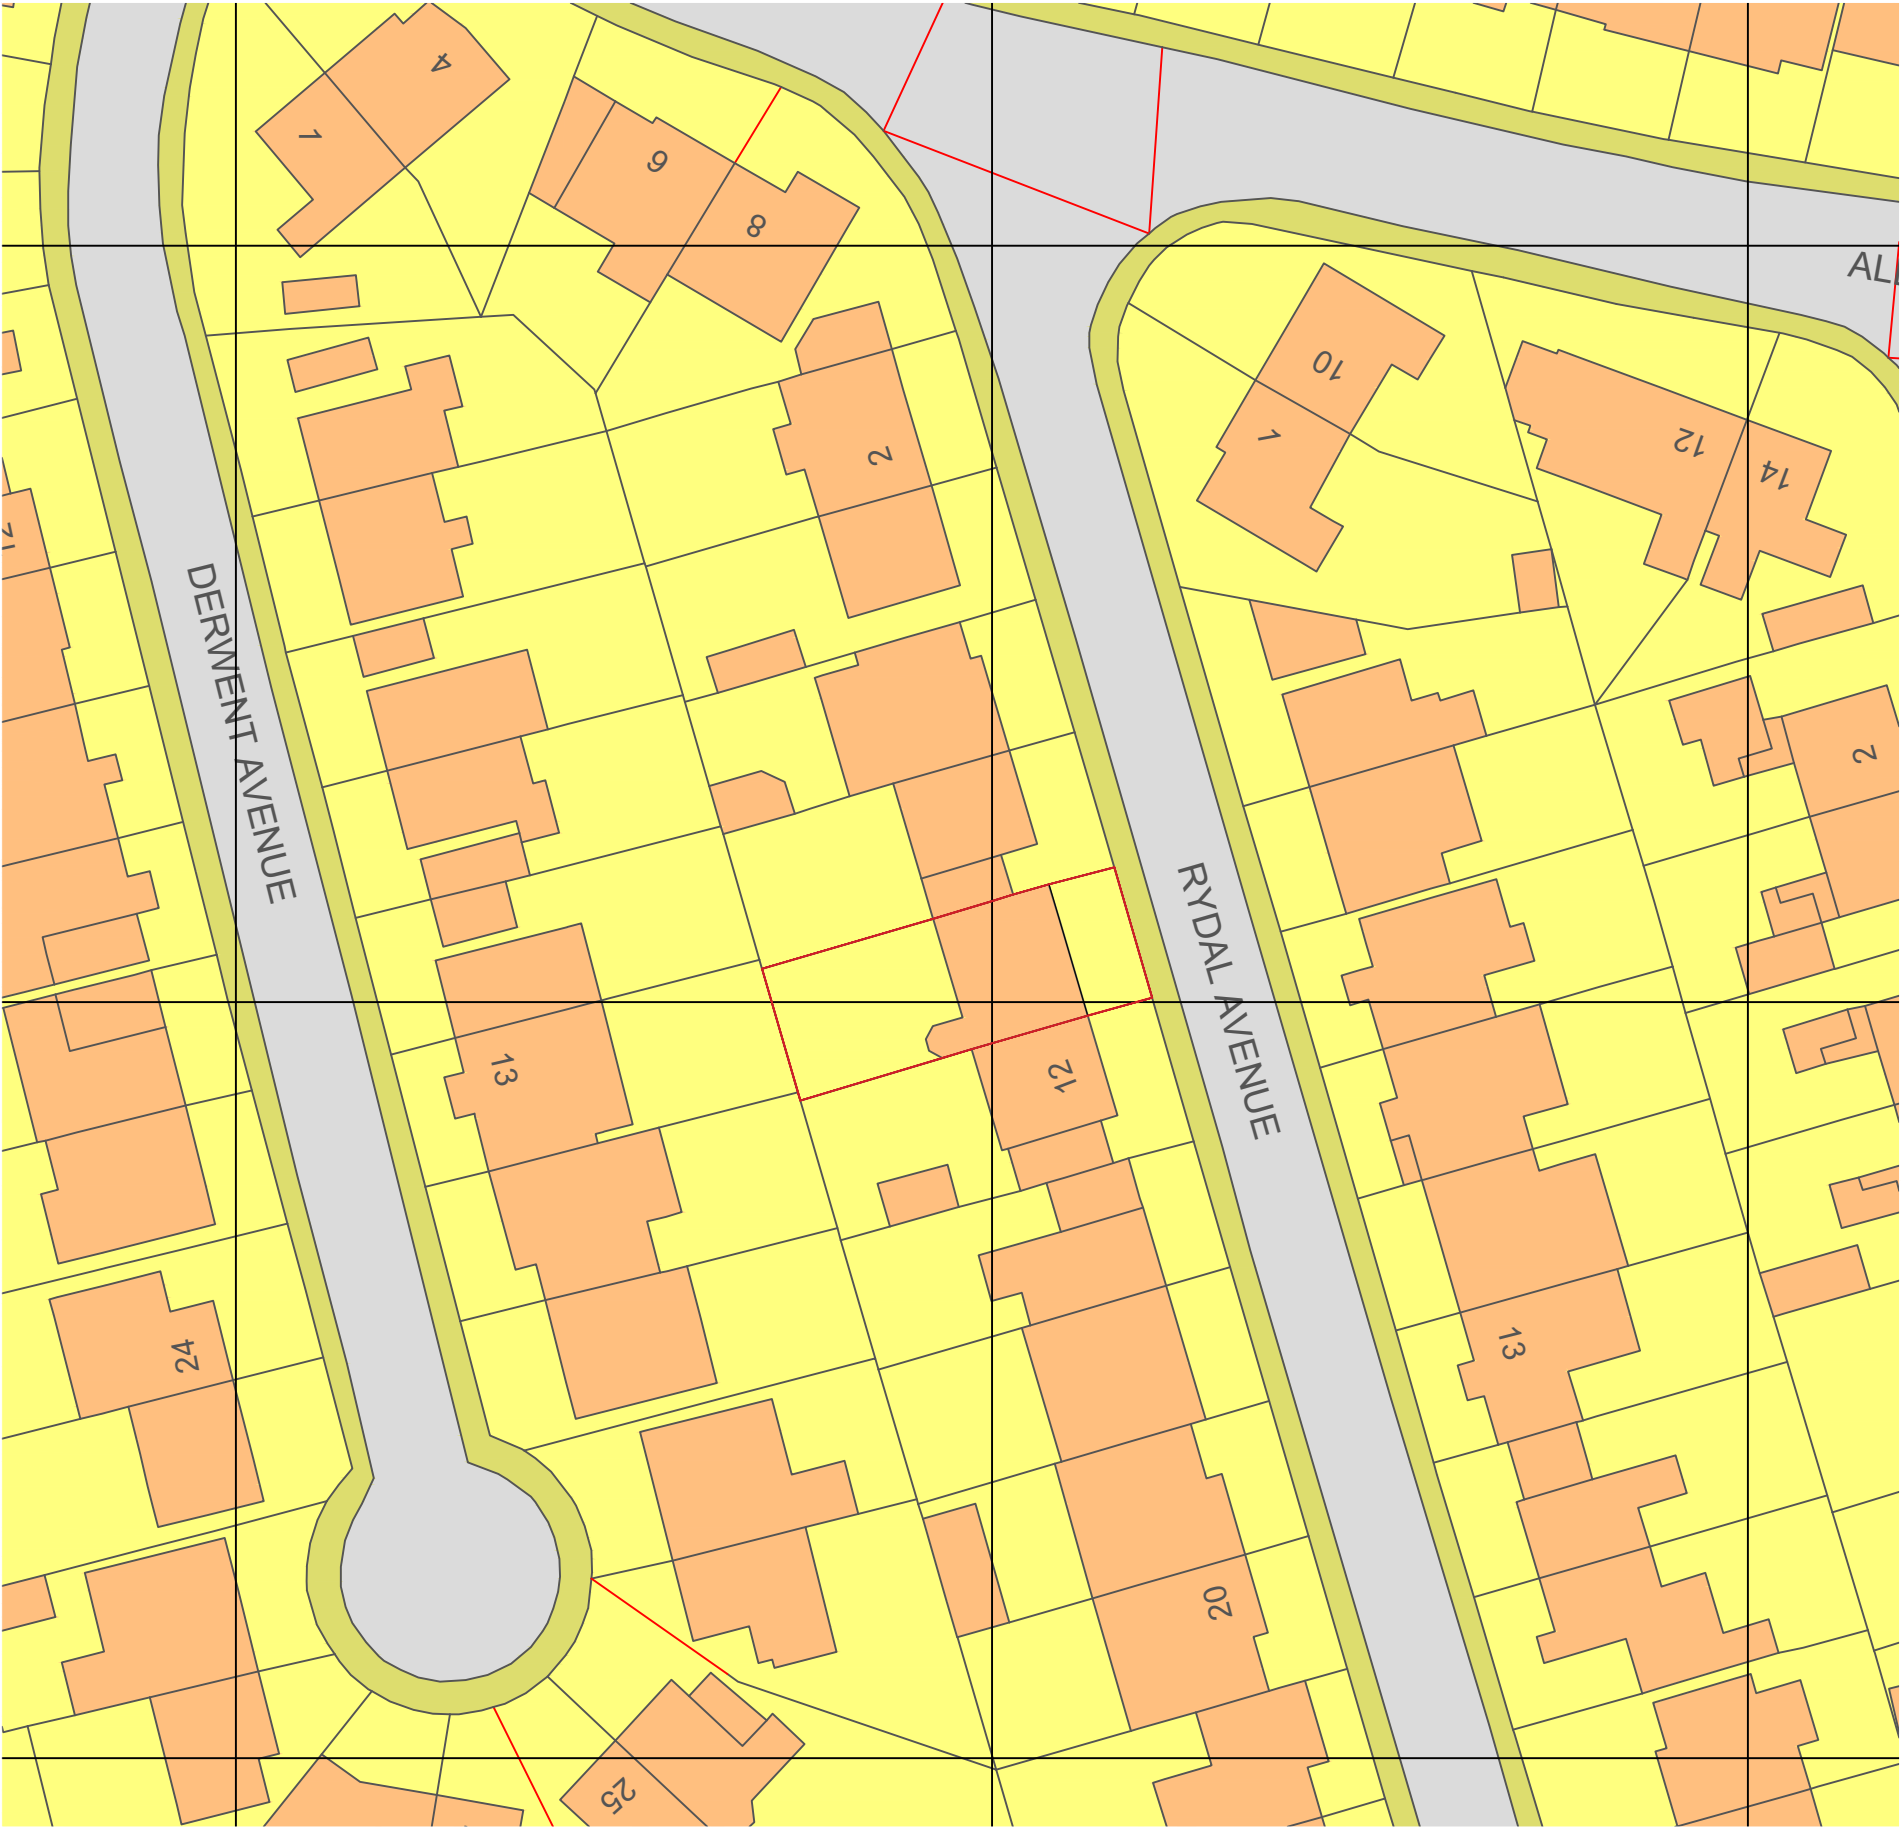

BLOCK PLAN 1:500@A3

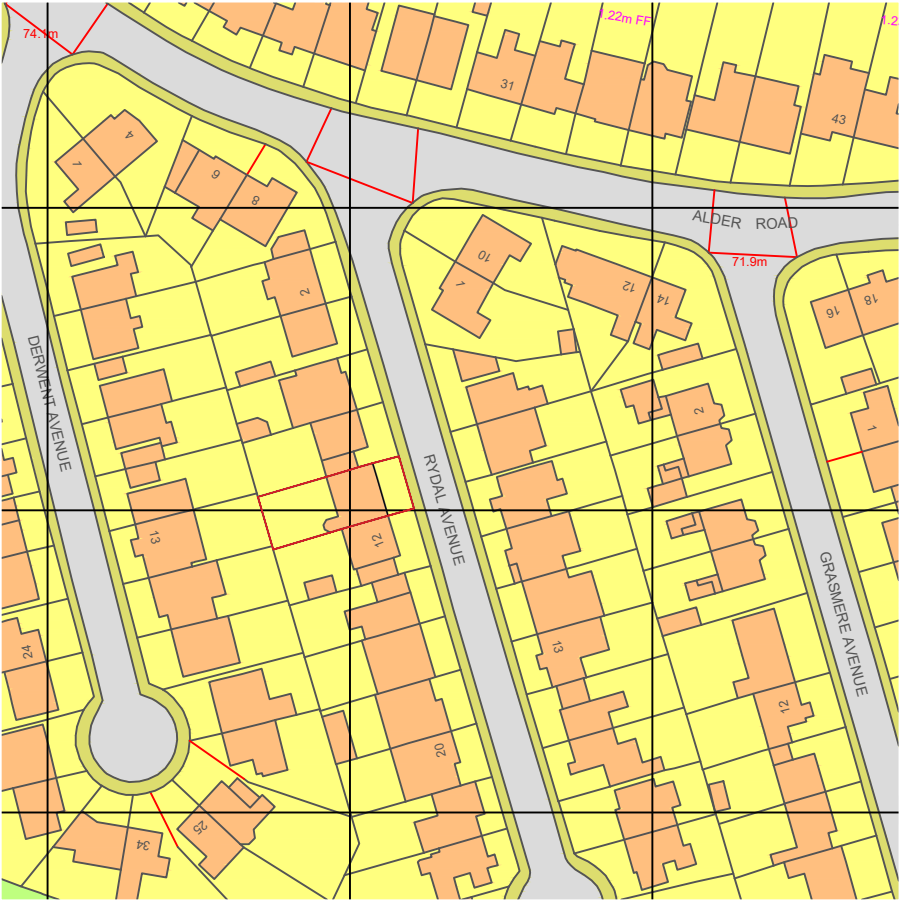

SITE LOCATION PLAN 1:1250@A3



| Rev                      | Description | Date                      |
|--------------------------|-------------|---------------------------|
| Project Title            |             | Client                    |
| 10 Rydal Ave.<br>Prescot |             | AL                        |
|                          |             | Description<br>Block Plan |
|                          |             | Scale<br>As stated        |
| Date                     |             | By                        |
| Sept 2022                |             | JW                        |
|                          |             | Checked<br>PJ             |
| Dwg                      | Rev         | Job                       |
| 06                       | A           | ALO I                     |



BWP CONSULTANTS  
6 HEWITT STREET  
MANCHESTER  
M15 4GB  
T: +44 (0) 161 236 8133  
www.bwpconsultants.co.uk