
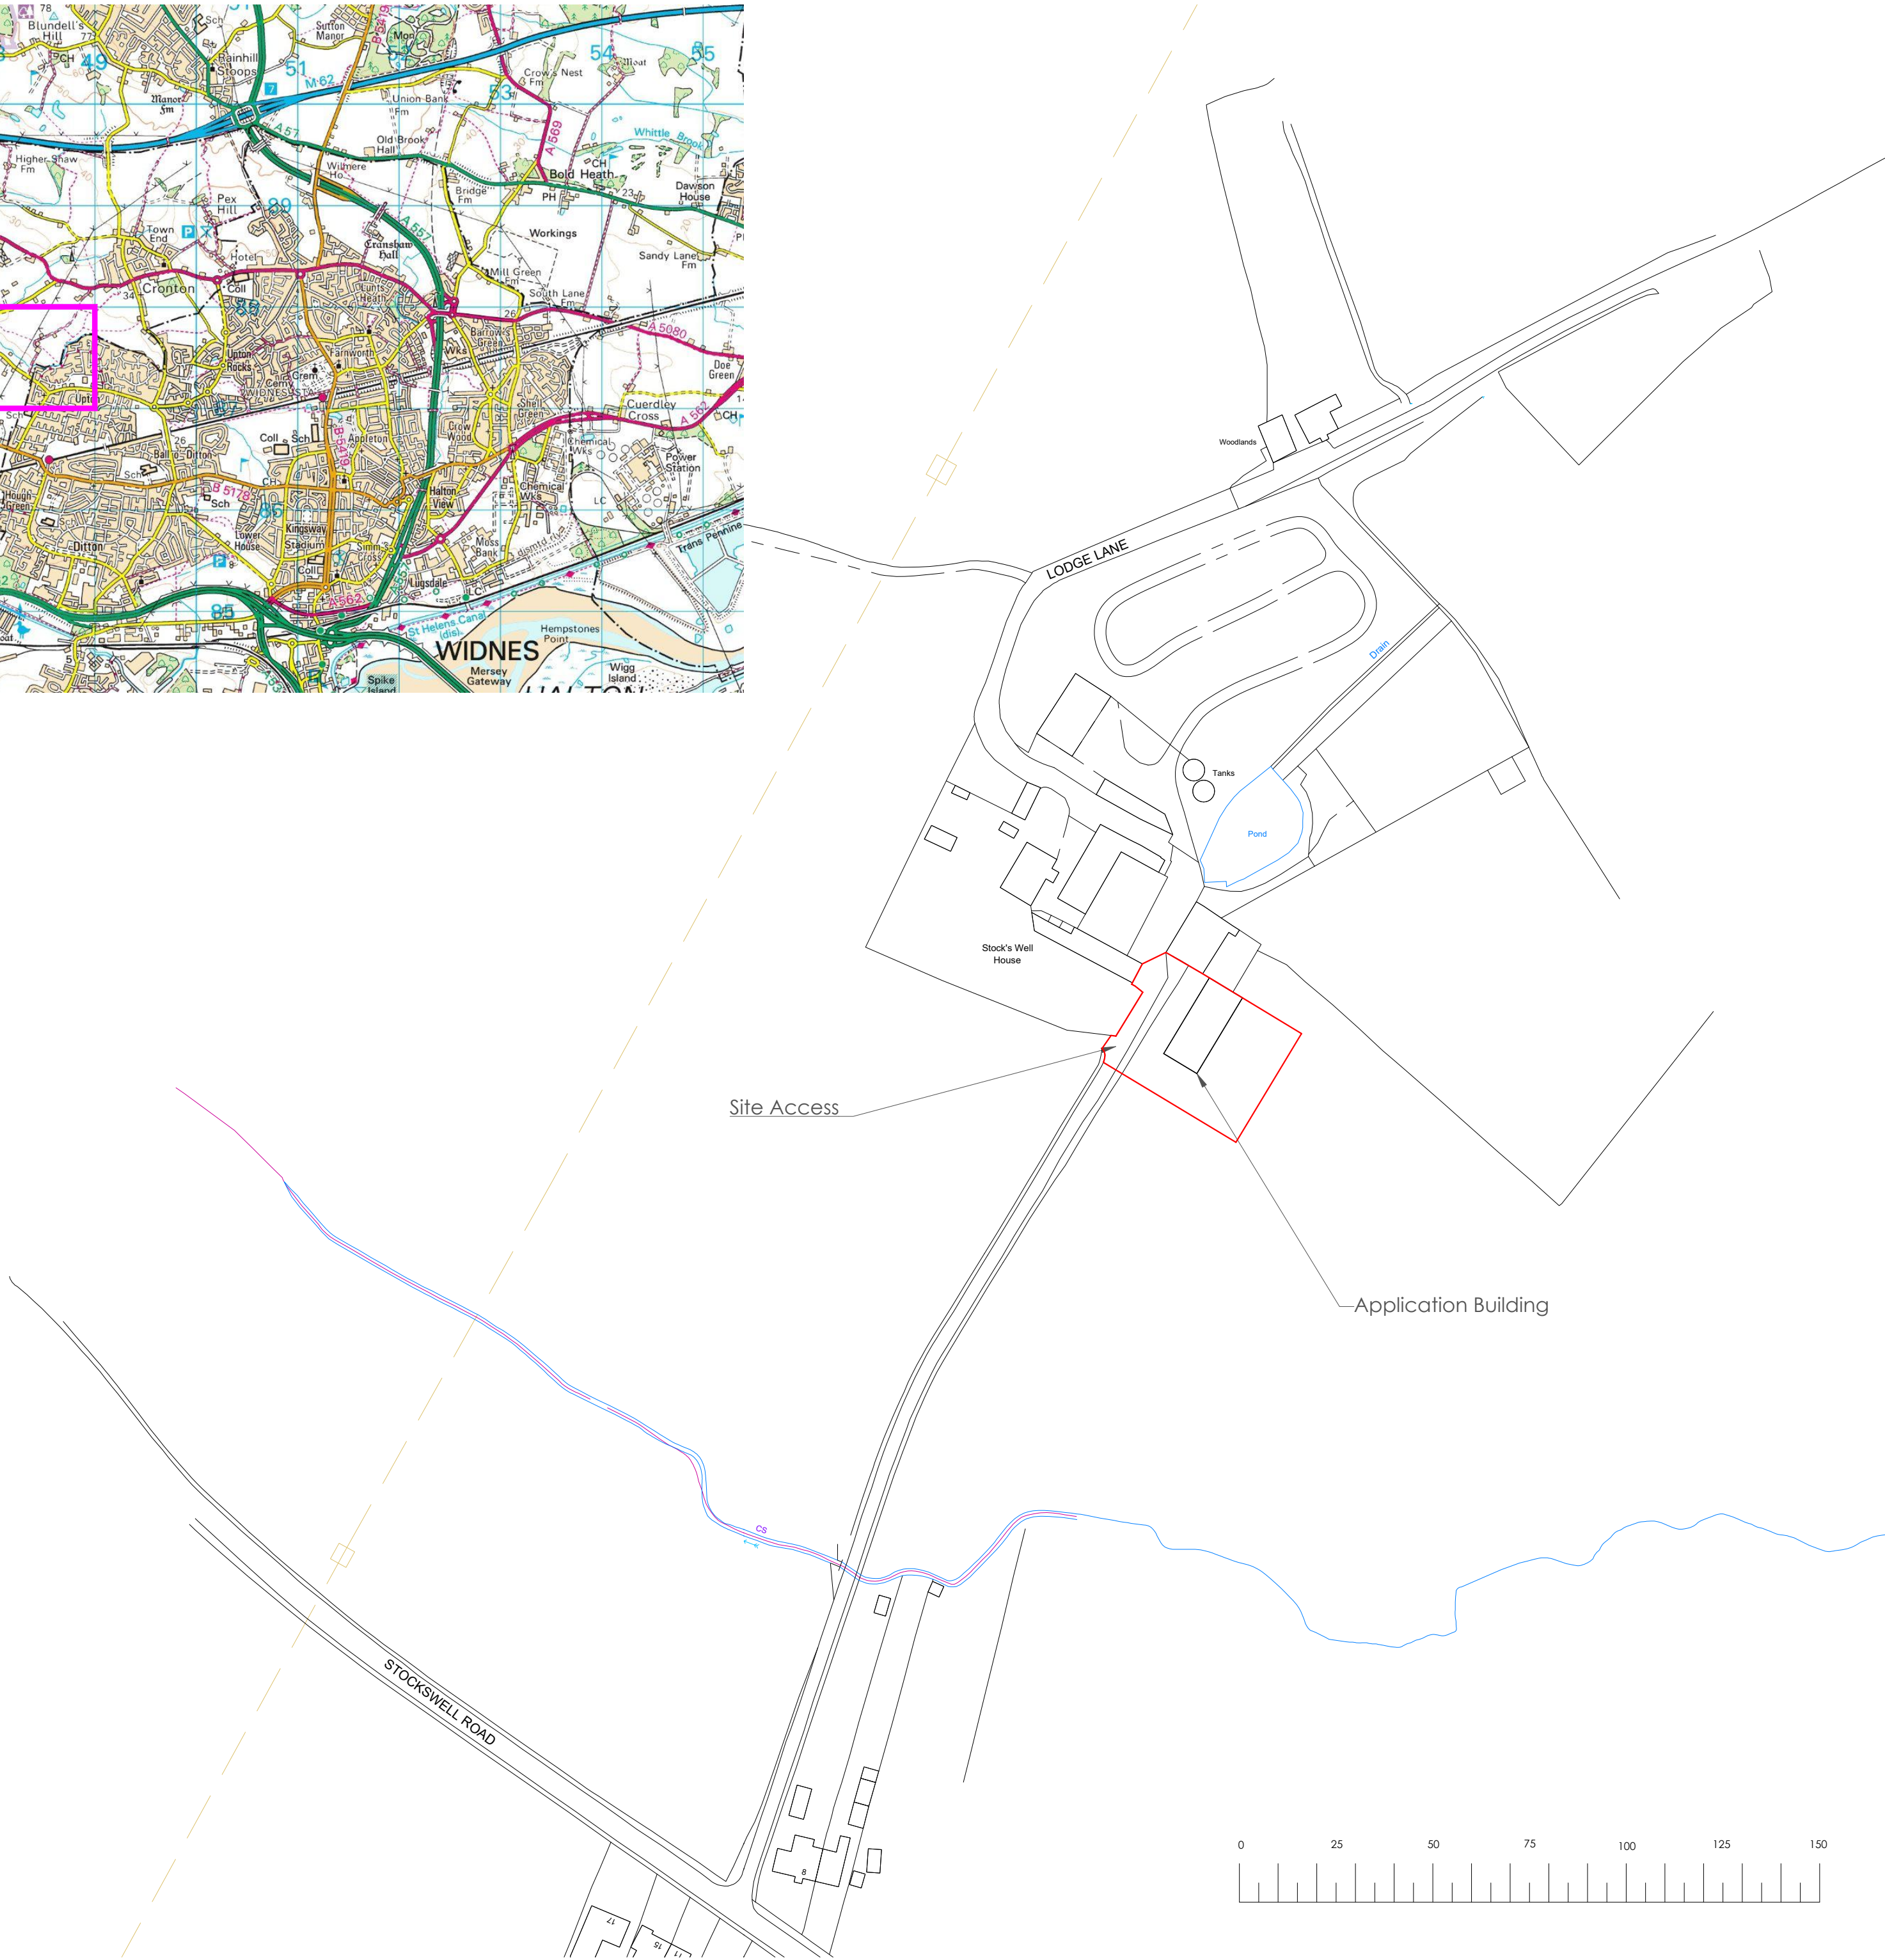


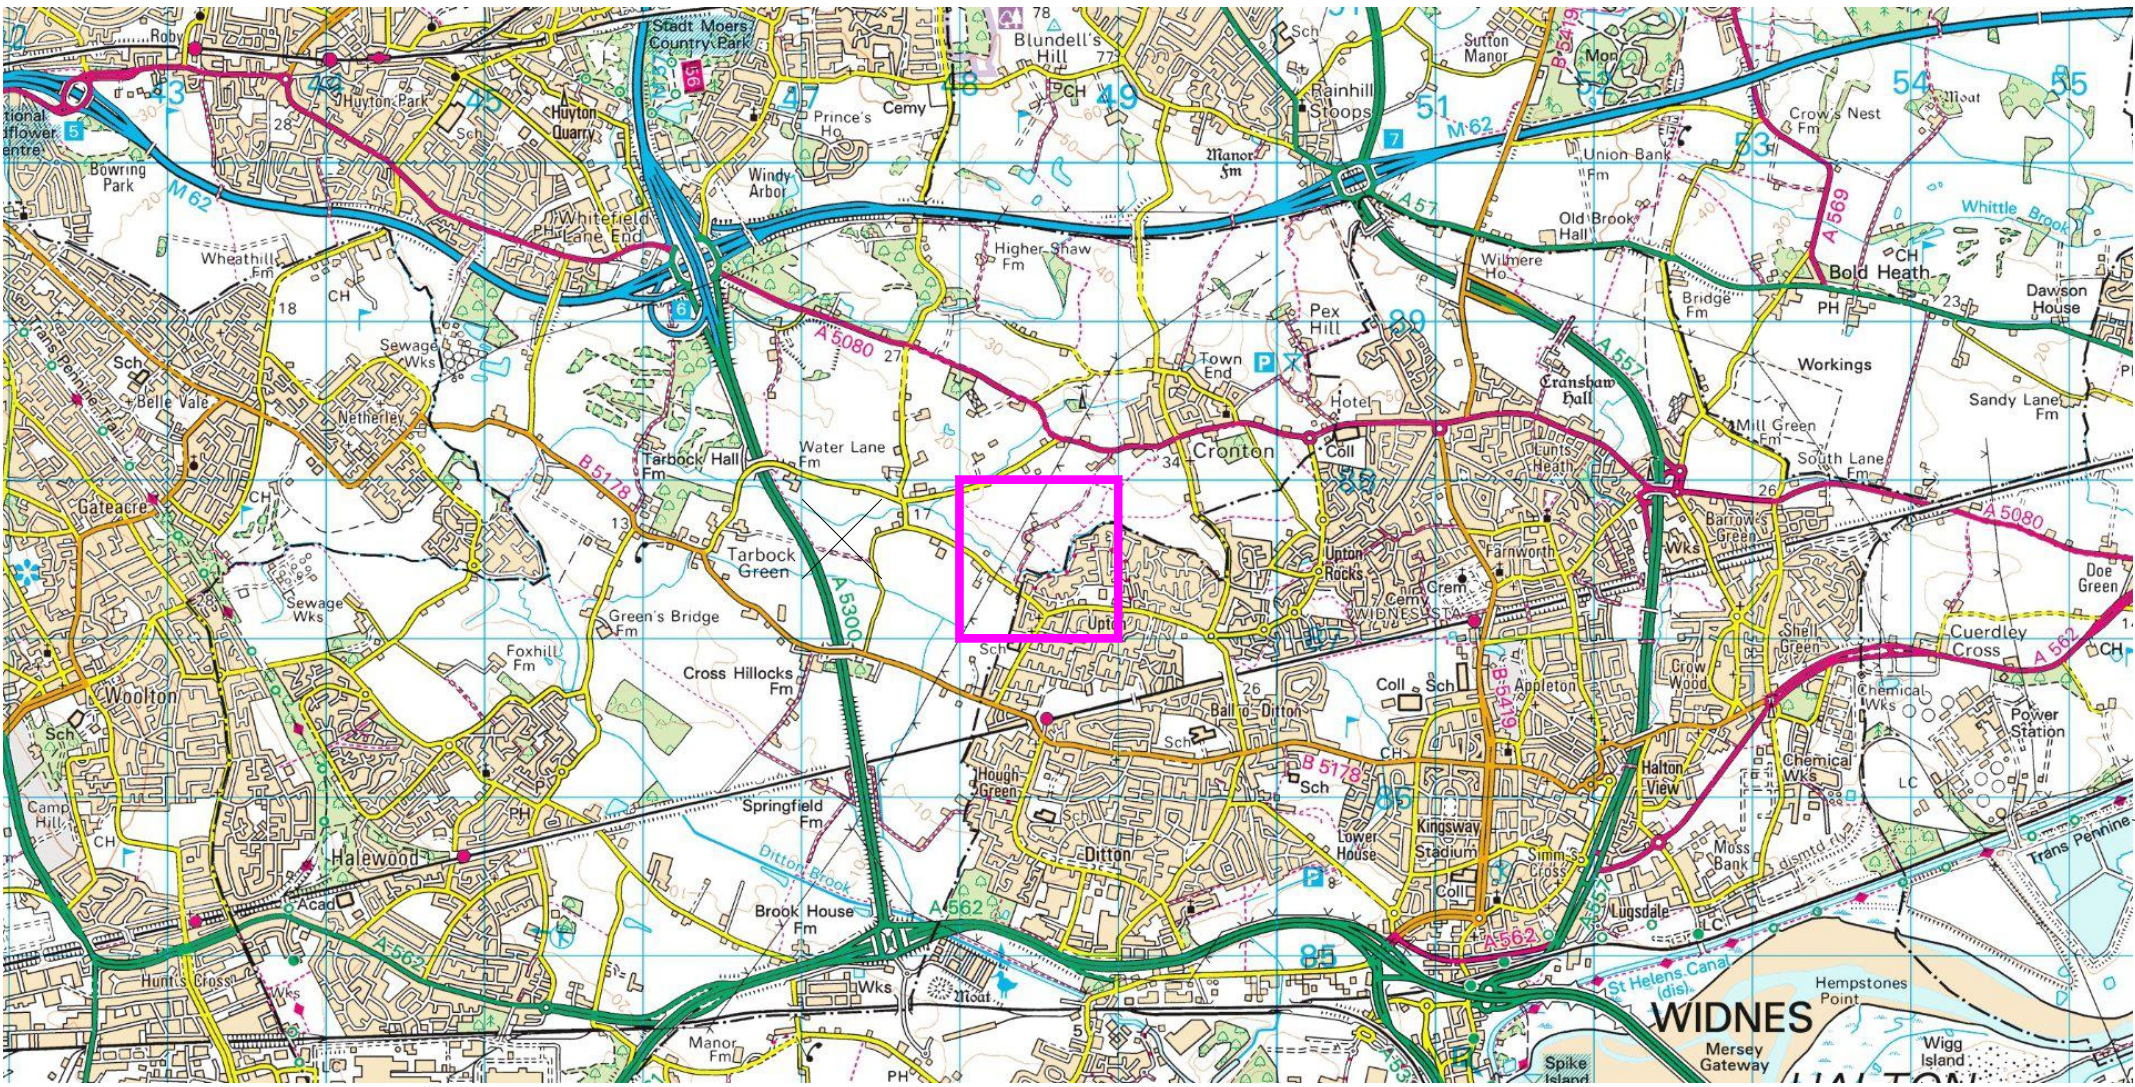

Applicant:
United Utilities

Application:
Proposed Muck Store

Drawing title:
Location Plan

Scale:
1:1250 @ A2

Drawing number:
1390/J210147/001.3

Date:
4 January 2022

Drawn by:
SK



WHARFE
RURAL PLANNING

Sapling Home Farm, Ullard Hall Lane, Lower
Peover, Knutsford, Cheshire WA16 9PJ

T : 0 1 5 6 5 7 2 3 7 9 5
E : info@wharferuralplanning.co.uk
W : www.wharferuralplanning.co.uk