


1:1250

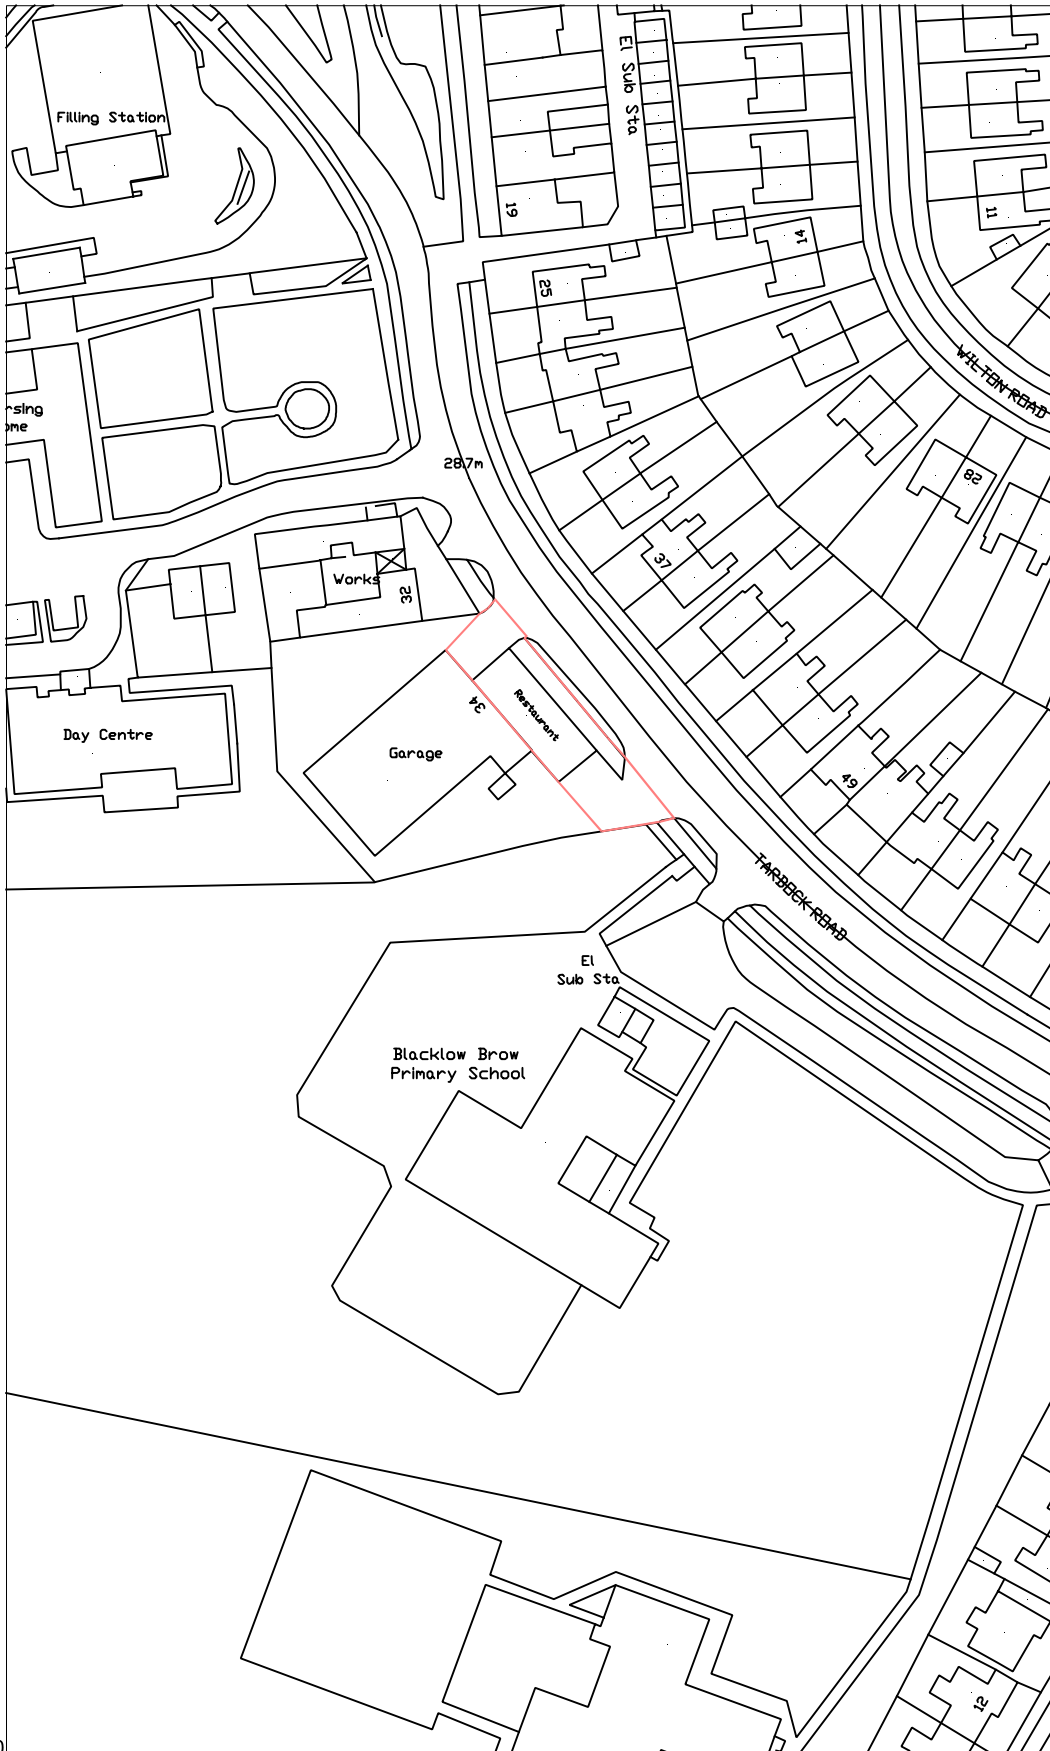

Project
INSTALLATION OF A NEW SHOP FRONTAGE, SINGLE STOREY SIDE
EXTENSION, 4 No AIR COOLER UNITS AND ATM MACHINE AT 34
TARBOCK ROAD, HUYTON, LIVERPOOL. L36 5XW

Client
MR P PUNNAVELIL

Contract. No.	Drg.No.	Revision	Scale	1:1250	@ A4
	1		By	MCC	Date
			Chkd		DEC 2024

Drawing Title
SITE LOCATION PLAN

MAT Design Limited
Town Planning & Building
Control Consultants

17 BROOKSIDE AVE
ECCLESTON
ST. HELENS
WA10 4RN

Telephone: 07850203448
E-mail: miketa@blueyonder.co.uk