


- LAND OWNED BY APPLICANT
- BOUNDARY LINE ENCLOSED WITH 2.4M HIGH PALADIN FENCE

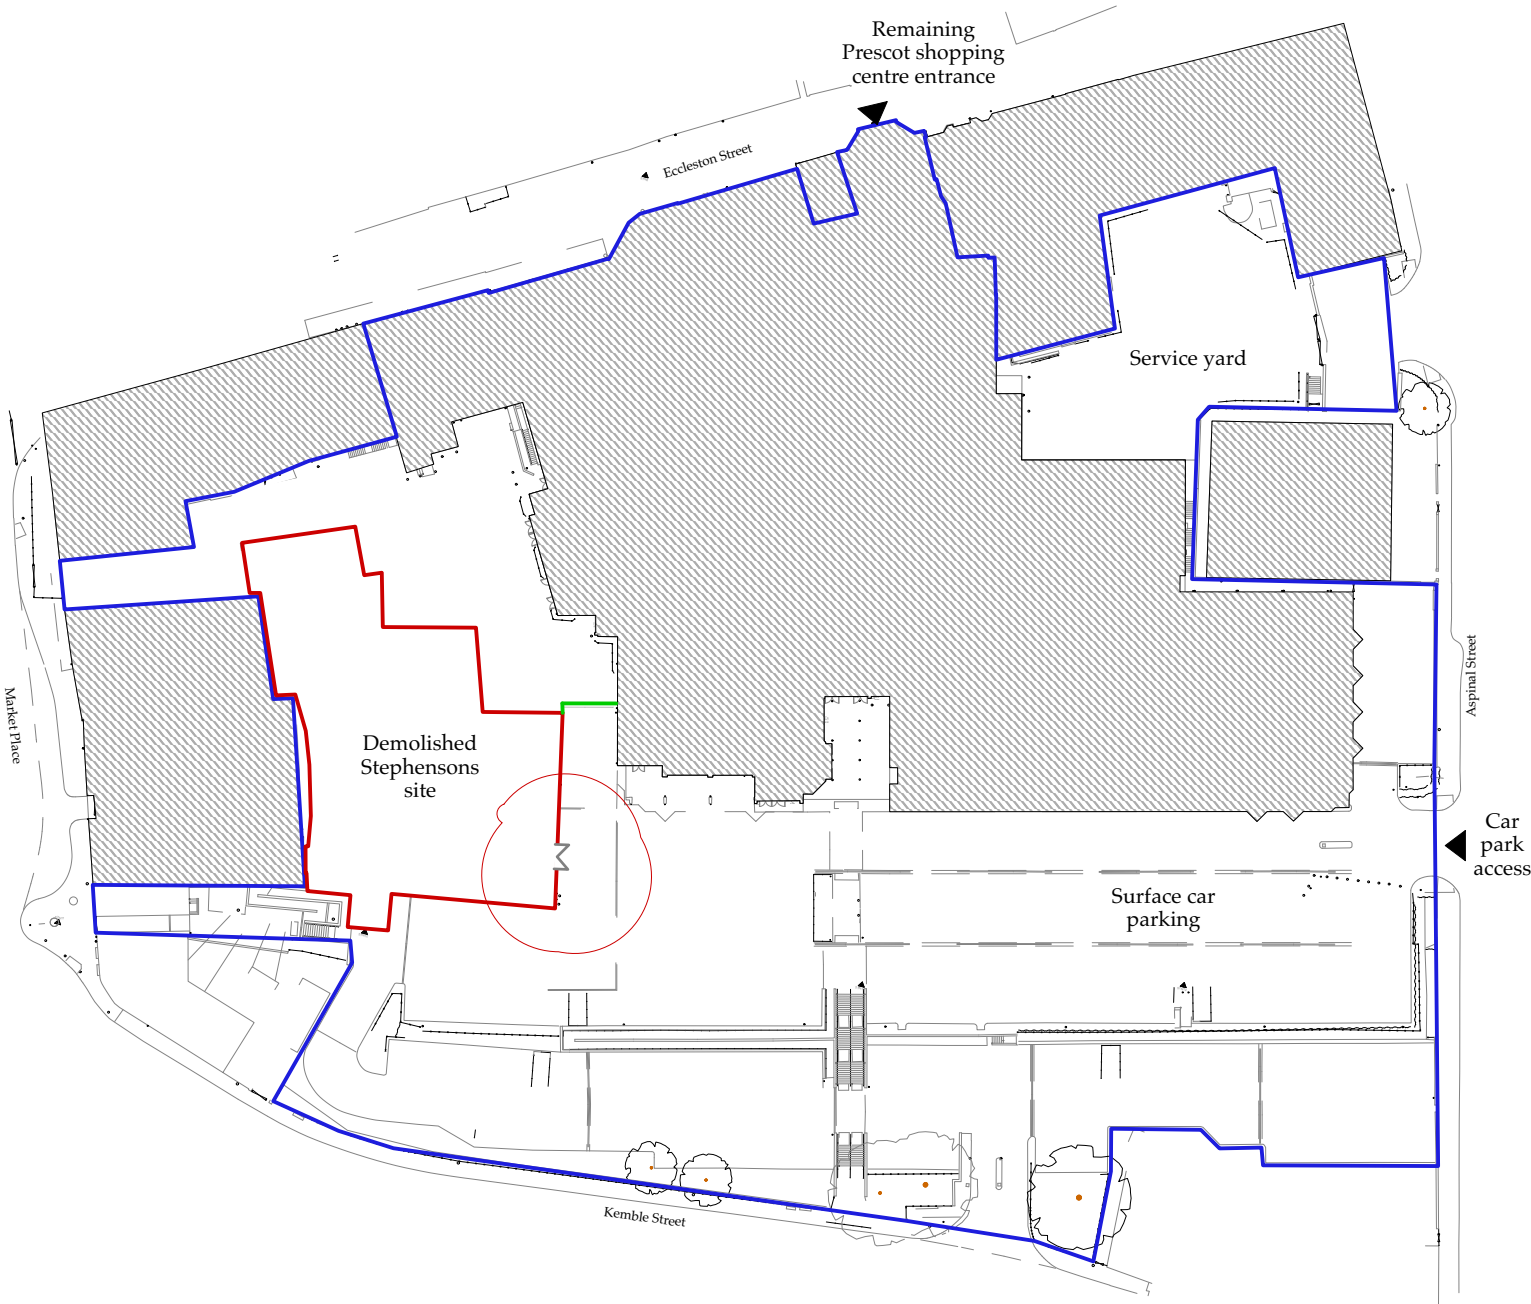

Reference image for proposed paladin fence

- GATED ACCESS POINT
- METAL GATES INTO STEPHENSONS SITE
- SURROUNDING BUILDINGS



A	13/10/2025	JB	JB	Metal gates into Stephensons site shown
Rev.	Date	Drawn	Checked	Note

ARCHITECTURAL EMPORIUM Ltd

www.architectural-emporium.co.uk / mail@architectural-emporium.co.uk

87 Kempston St, Liverpool, L3 8HE / +44 (0)151 363 0000

JOB:	PRESCOT SUPERMARKET - 585
STATUS:	PLANNING
SCALE:	1:1000 @ ISO A3
FIRST ISSUE:	09/09/2025
DRAWING No:	4.101 - A