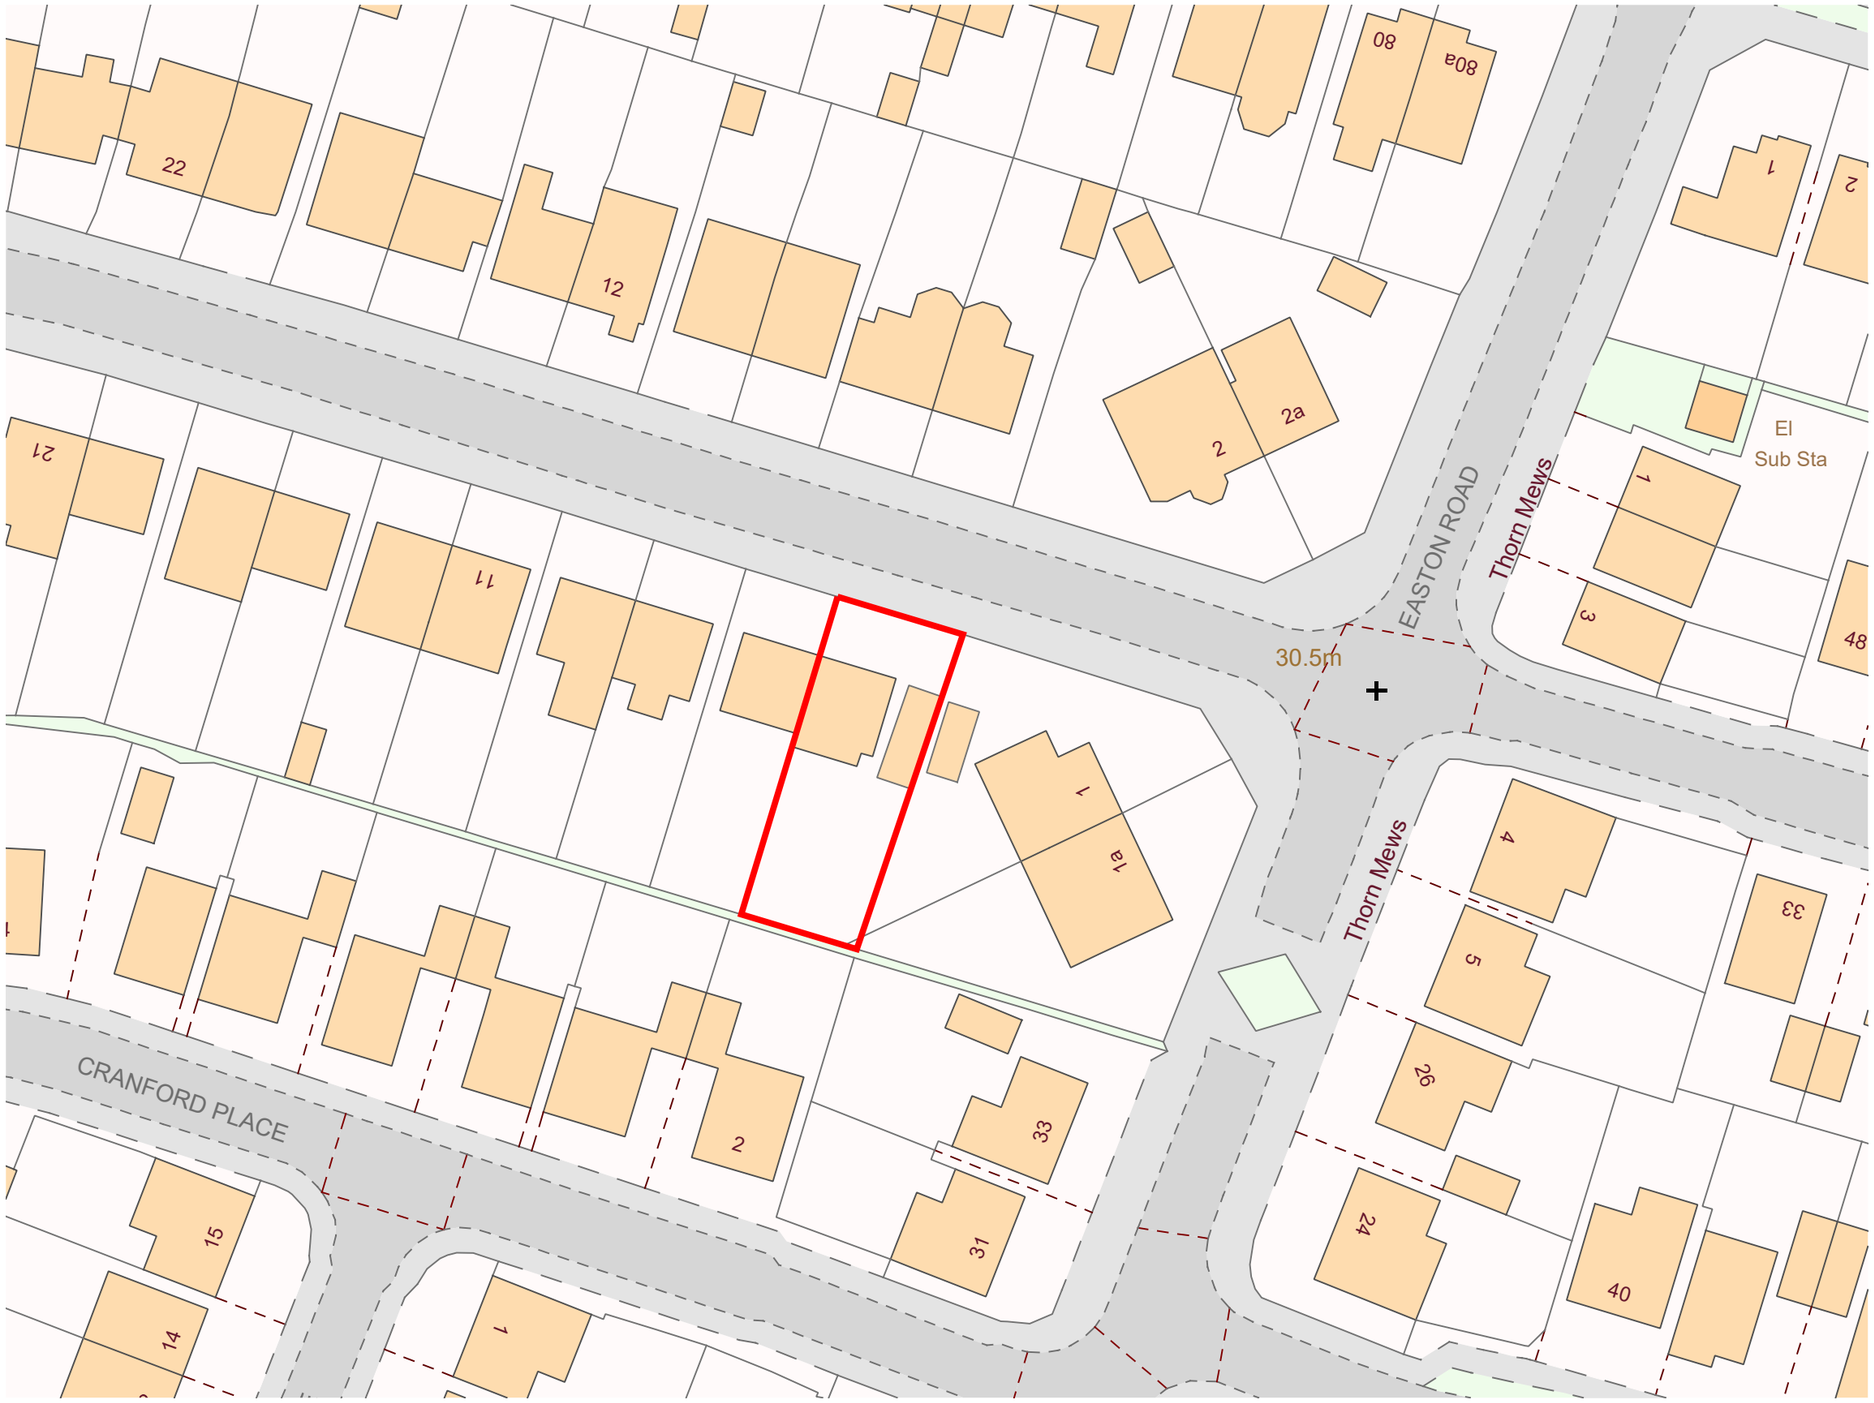

1 SITE LOCATION PLAN
1:500

KEY

APPLICATION SITE BOUNDARY (RED LINE)

OTHER LAND OWNED BY THE APPLICANT (BLUE LINE)

NOTES

ALL DIMENSIONS ARE TO BE CHECKED ON SITE. ANY DISCREPANCIES ARE TO BE REPORTED TO THE ARCHITECT BEFORE ANY WORK COMMENCES. THIS DRAWING SHALL NOT BE SCALED TO ASCERTAIN ANY DIMENSIONS WORK TO FIGURED DIMS ONLY. READ IN CONJUNCTION WITH ALL RELEVANT DETAILS, SPECIFICATIONS, CONSULTANTS , SPECIALISTS AND SUBCONTRACTORS DRAWINGS / SPECIFICATIONS. THIS DRAWING IS THE SUBJECT OF COPYRIGHT WHICH VESTS IN UNIT 3 DESIGN STUDIO LIMITED. IT IS AN INFRINGEMENT OF COPYRIGHT TO REPRODUCE THIS DRAWING, BY WHATEVER MEANS, INCLUDING ELECTRONIC, WITHOUT THE EXPRESS WRITTEN CONSENT OF UNIT 3 DESIGN STUDIO LIMITED WHICH RESERVES ALL RIGHTS

REV	DATE	DRN	
P1	04.11.2022	GH	Issued for Planning

STATUS	STAGE 3 - PLANNING

N

Scale Bar 1:500
0 4 8 12 16 24m

CLIENT:	ASHLEY FARRELLY & MICHAEL DEMPSEY

PROJECT NUMBER	227007
PROJECT	EASTON ROAD
SITE LOCATION	3 EASTON ROAD, HUYTON, LIVERPOOL, L36 4NY

unit3
22A Jordan Street,
Liverpool,
L1 0BP

T: 0151 203 1117
E: mail@unit3-designstudio.com
w: www.unit3-designstudio.com

DRAWING No.	AL-00-001		
DRAWING NAME	SITE LOCATION PLAN		
REVISION	P1	SCALE - 1:500	SHEET SIZE - A3
DATE - 08.04.2022		DRAWN - GH	CHECKED - AF