
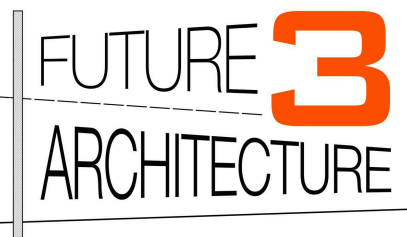


This drawing (or any part thereof) may not be copied, transmitted or disclosed to any third party or unauthorized person without the prior written permission of Future3Architecture
This drawing is to be read in conjunction with all other relevant drawings prepared by consultants and sub-contractors. Do not scale from this drawing. Work only to printed dimensions. Report any discrepancies to the Architect or representatives thereof.

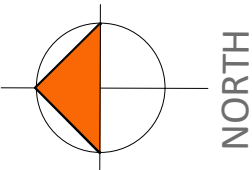

Contact:
07919222347
hello@future3.co.uk
155 Score Lane, Liverpool, L16 5EE
www.future3.co.uk

PROJECT
100 South Avenue
Prescot
L34 1LZ

PROJECT N° 21061

CLIENT
Jem and Michelle Blackmore

DRAWING
Proposed Plans


STATUS Planning

SCALE (@ A3) 1 : 100


DRAWN BY C.F.

DATE 05.11.21

DRAWING NUMBER 21061 - 05
REV A

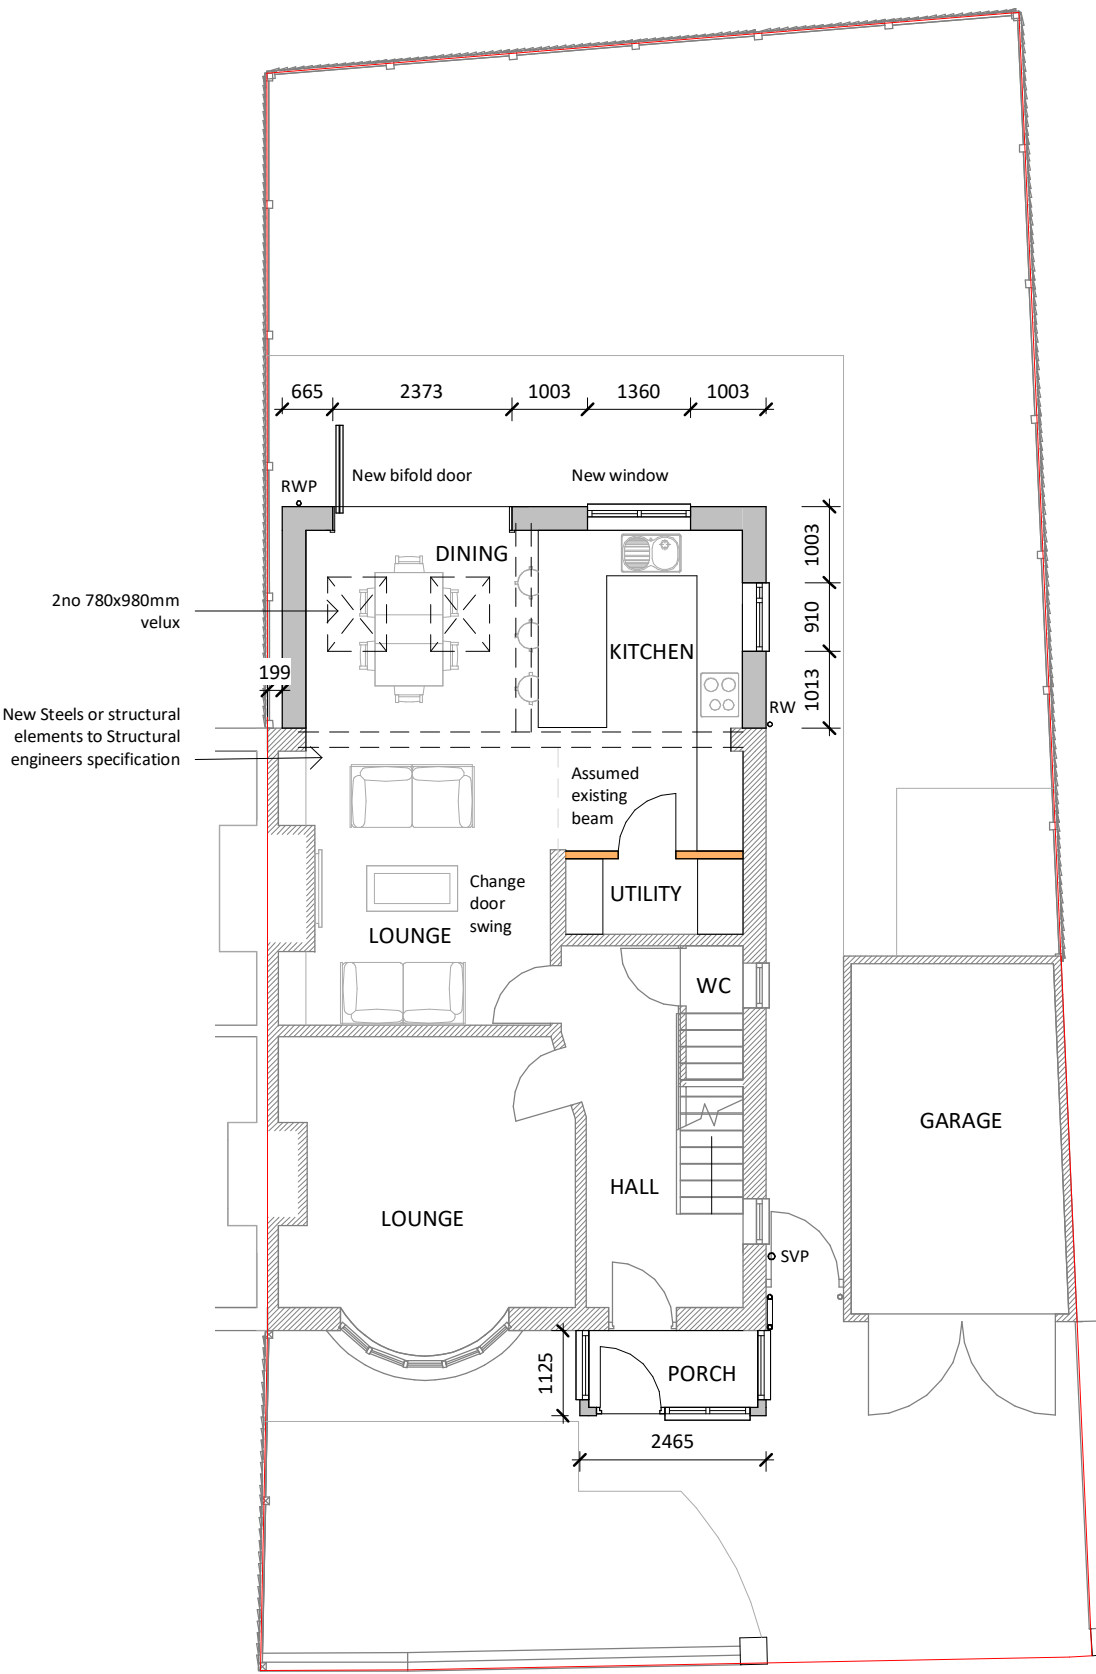

GF PLAN

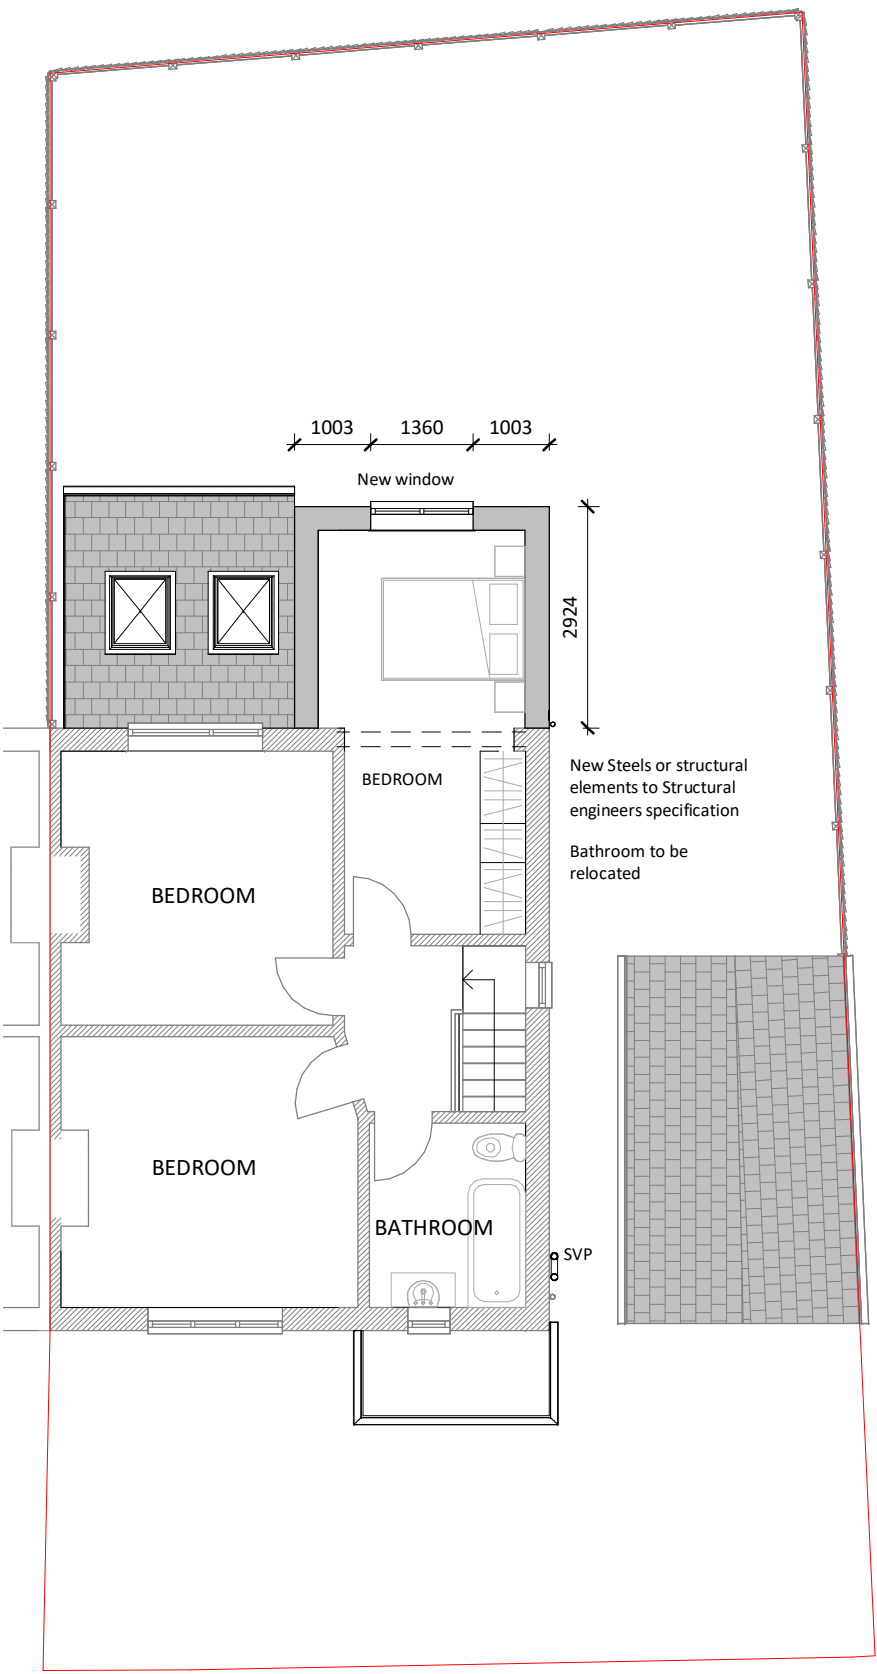

1F PLAN

