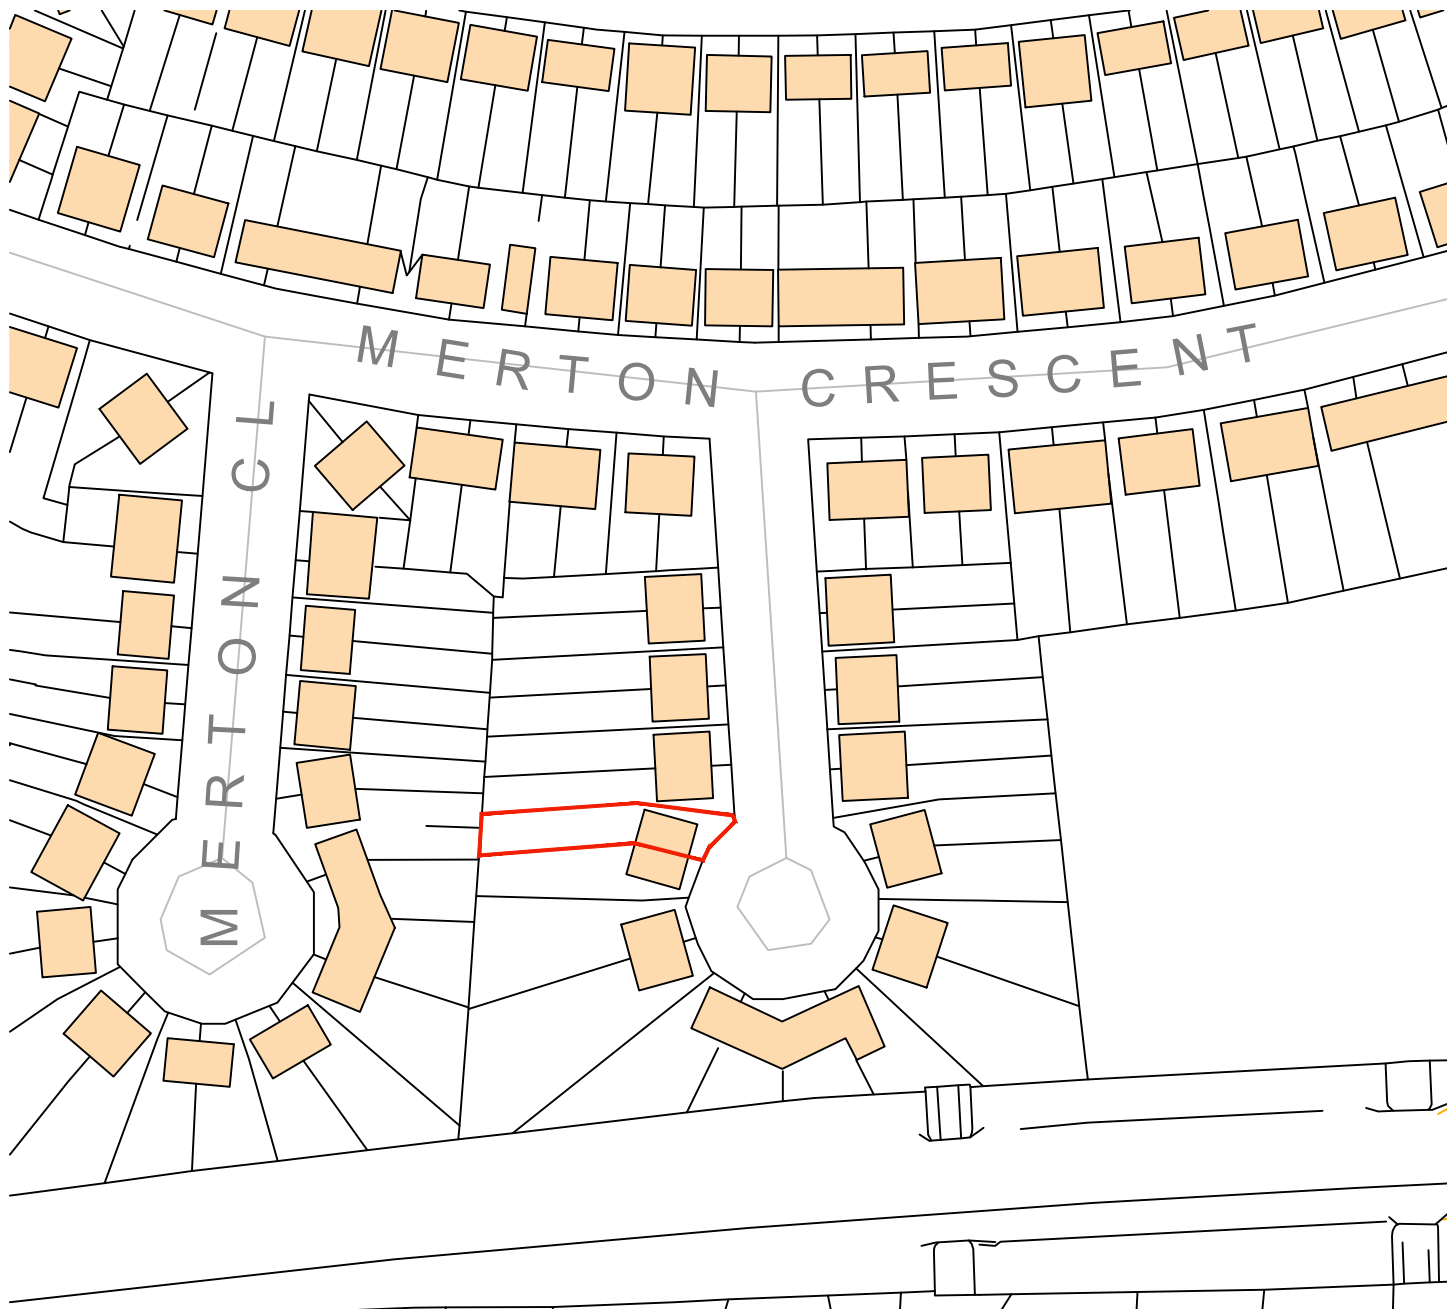


REV.	DATE	DESCRIPTION	DRAWN
CLIENT	MS MURRAY & MR SAWLE		
PROJECT	18 WENTWORTH GROVE, LIVERPOOL, L36 4LB PROPOSED REAR TWO-STOREY EXTENSION		
JOB NUMBER:			
DATE	MARCH 2021		
SCALE:	1:1250 @ A4		
DRAWING	SITE LOCATION PLAN		
DRAWING. NO. 115 – P01			REVISION