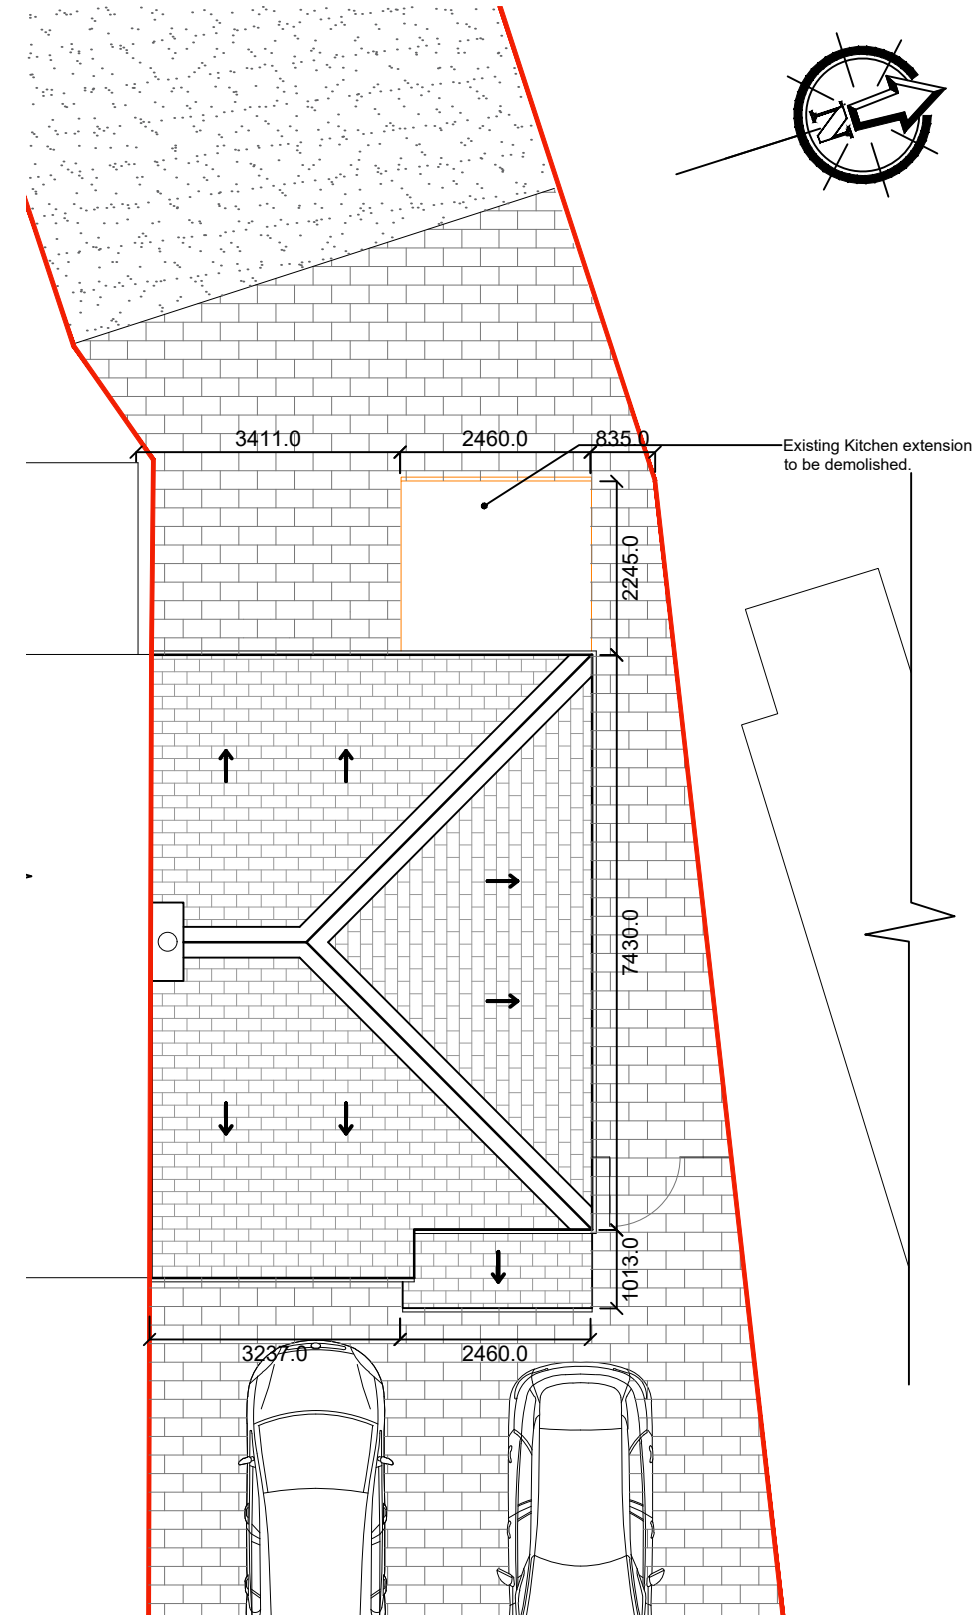
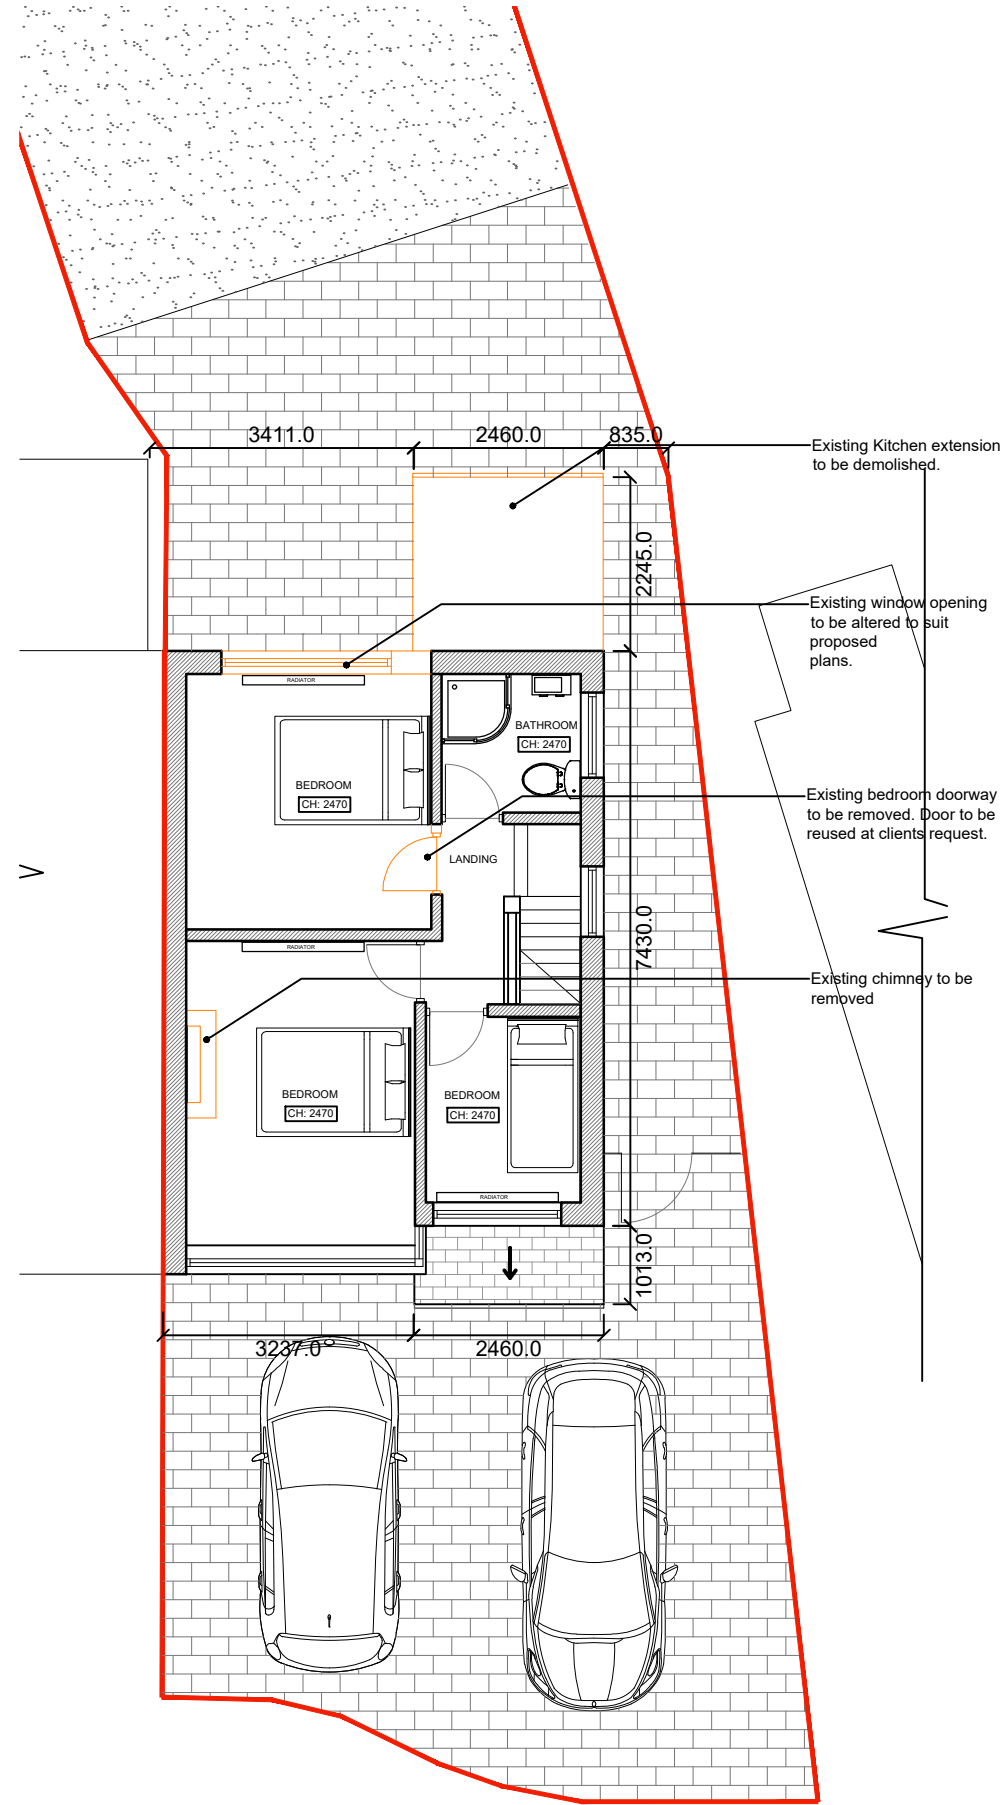
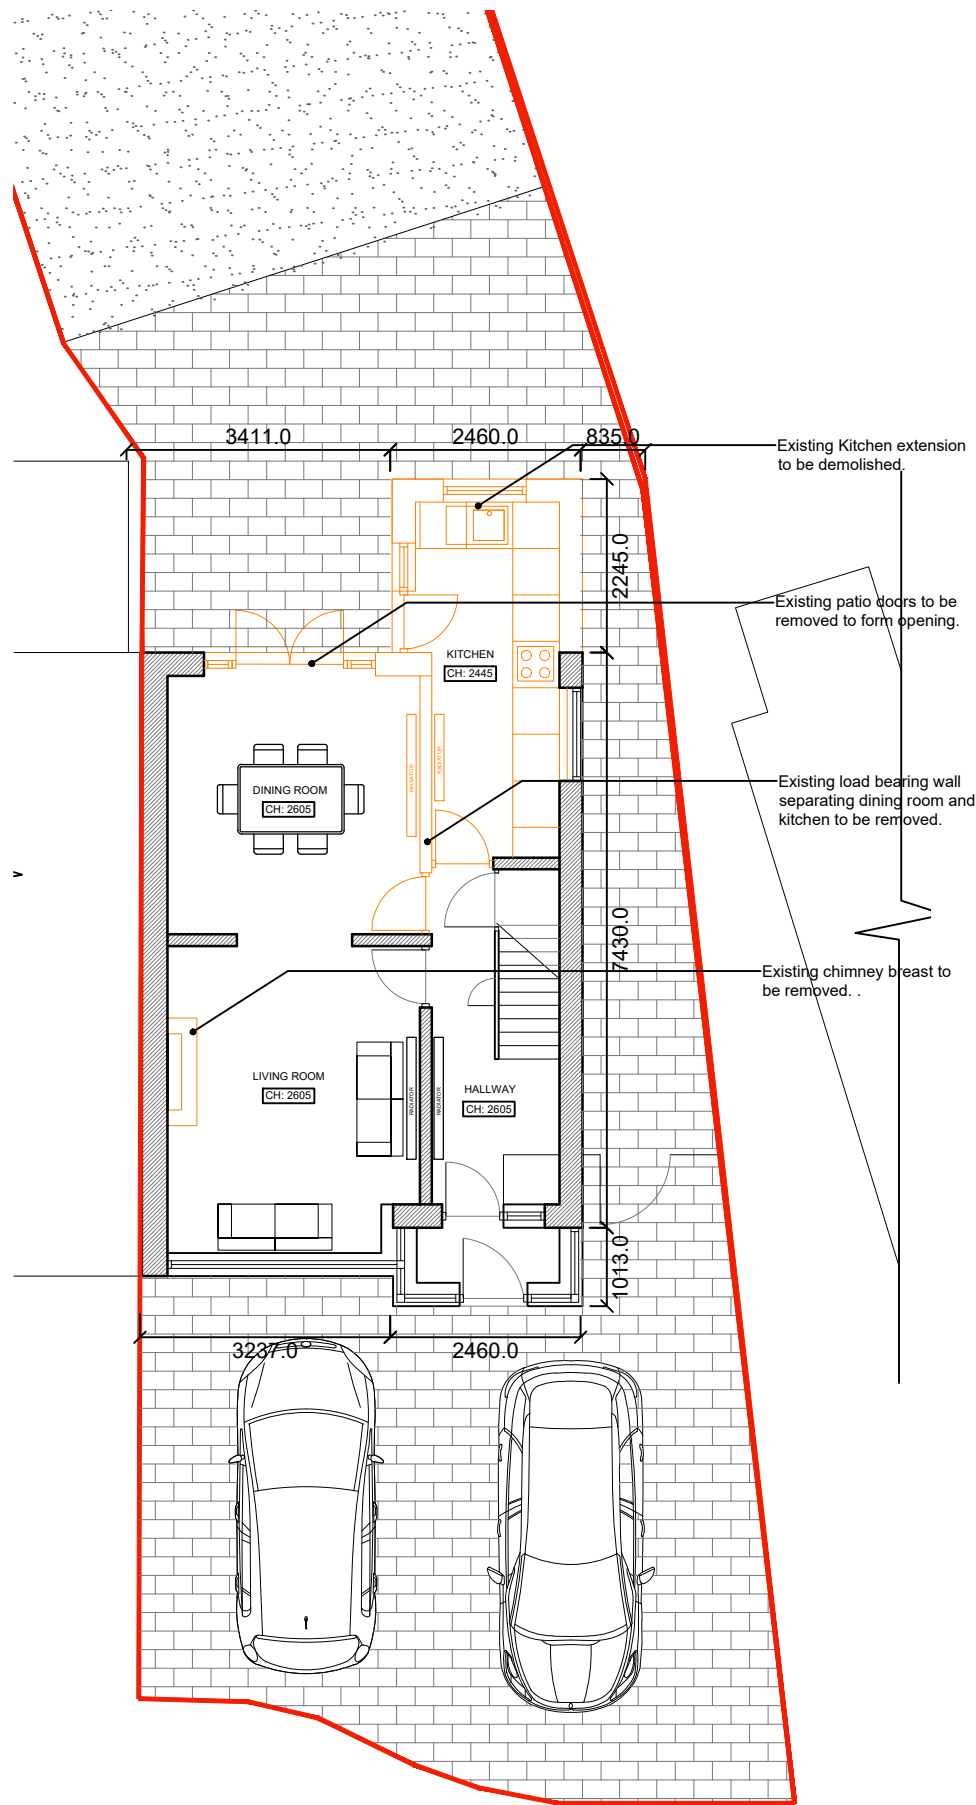


REV.	DATE	DESCRIPTION	DRAWN
CLIENT	MS MURRAY & MR SAWLE		
PROJECT	18 WENTWORTH GROVE, LIVERPOOL, L36 4LB		
	PROPOSED REAR TWO-STOREY EXTENSION		
JOB NUMBER:			
DATE	MARCH 2021		
SCALE:	1:100 @ A3		
DRAWING	DEMOLITION FLOOR &* ROOF PLANS		
DRAWING. NO. 115 - P04	REVISION		