



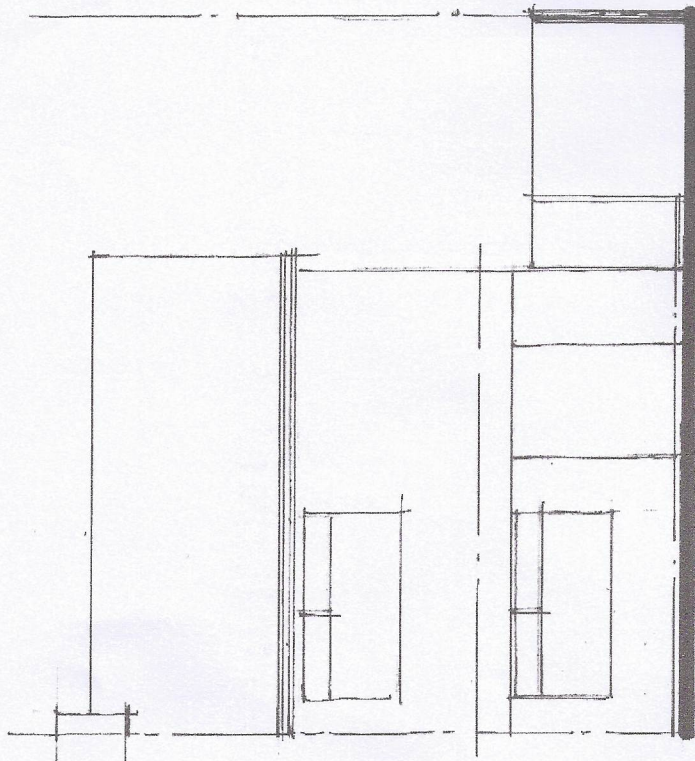


FRONT
ELEVATIONS AS EXISTING

1:100 0 1 2 3 4m

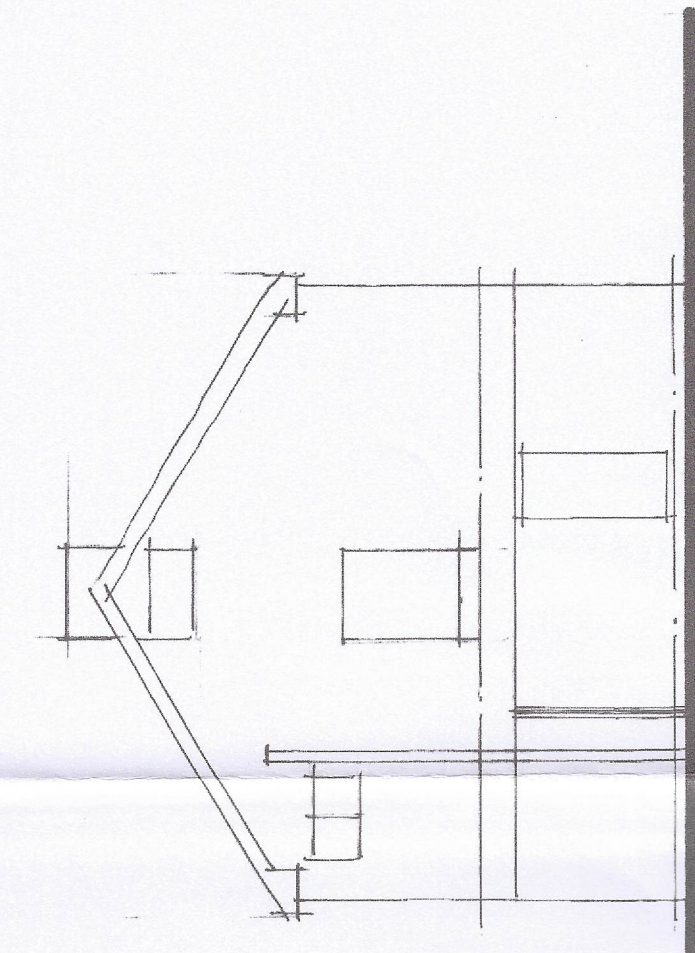

SIDE

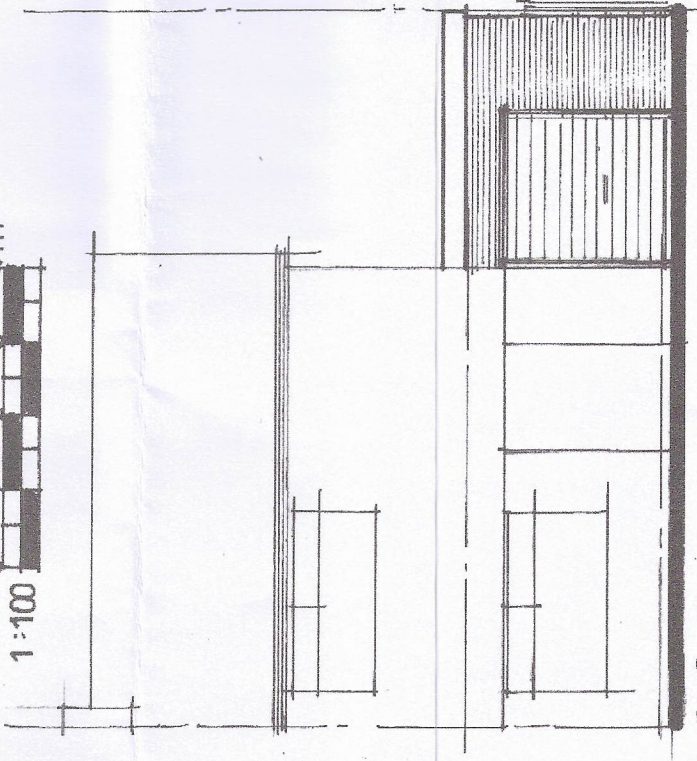


FRONT
ELEVATIONS AS PROPOSED


1:100 0 1 2 3 4m




REAR

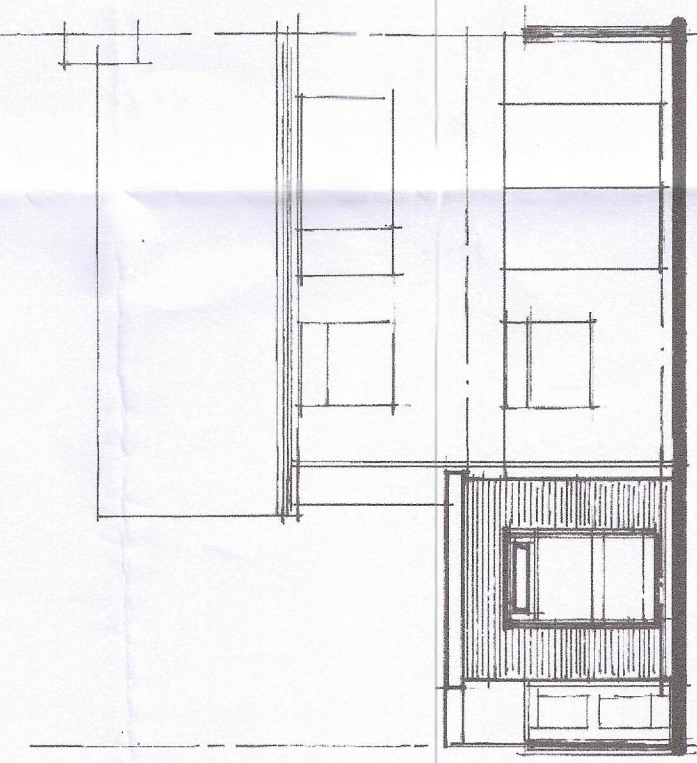


REAR

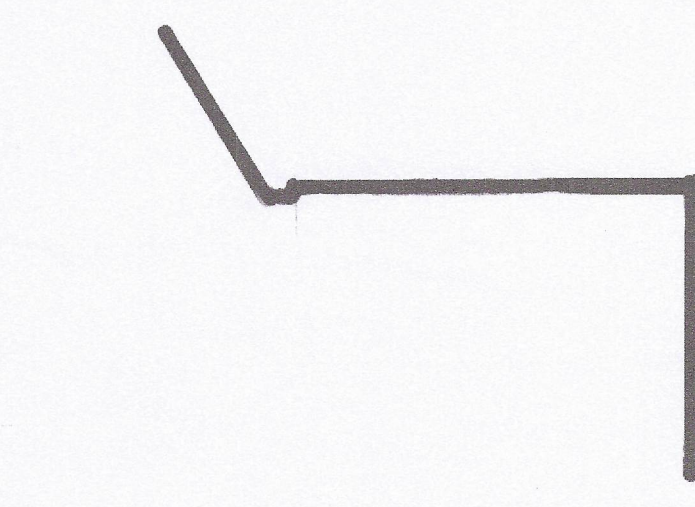

SIDE

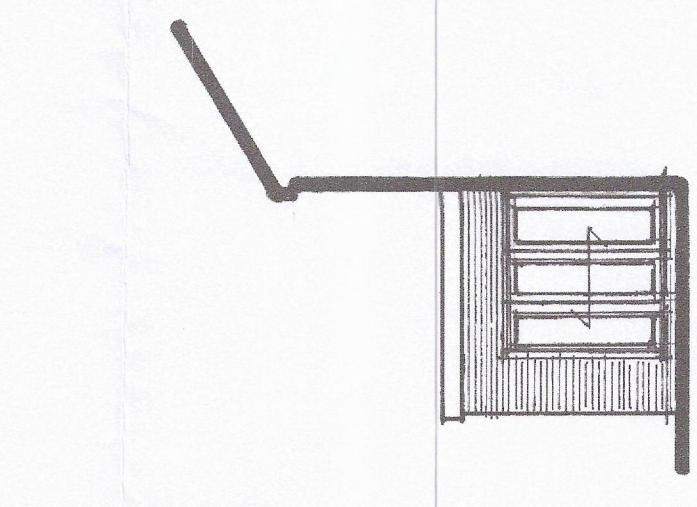


SIDE

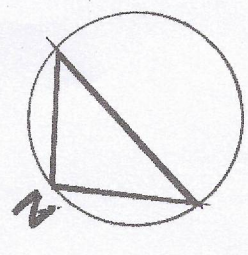

LOCATION PLAN


Scale 1:1250
0 10m 20m 30m 40m

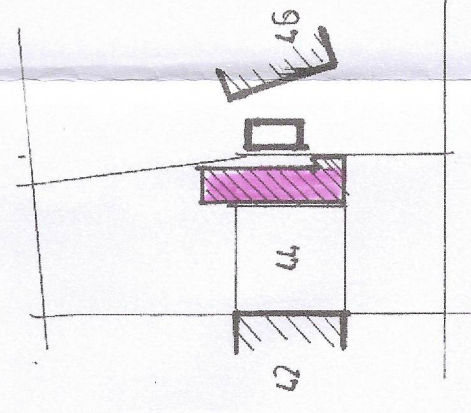

BLOCK PLAN


Scale 1:1500
0 10m 20m 30m 40m

BEAM SCHEDULE	
A	203 x 133 x 25kg UB or 178 x 102 x 19kg UB
B	2 No 178 x 102 x 19kg [bolted together]
C	178 x 102 x 19kg UB
POST	100 x 100 x 6 SHS

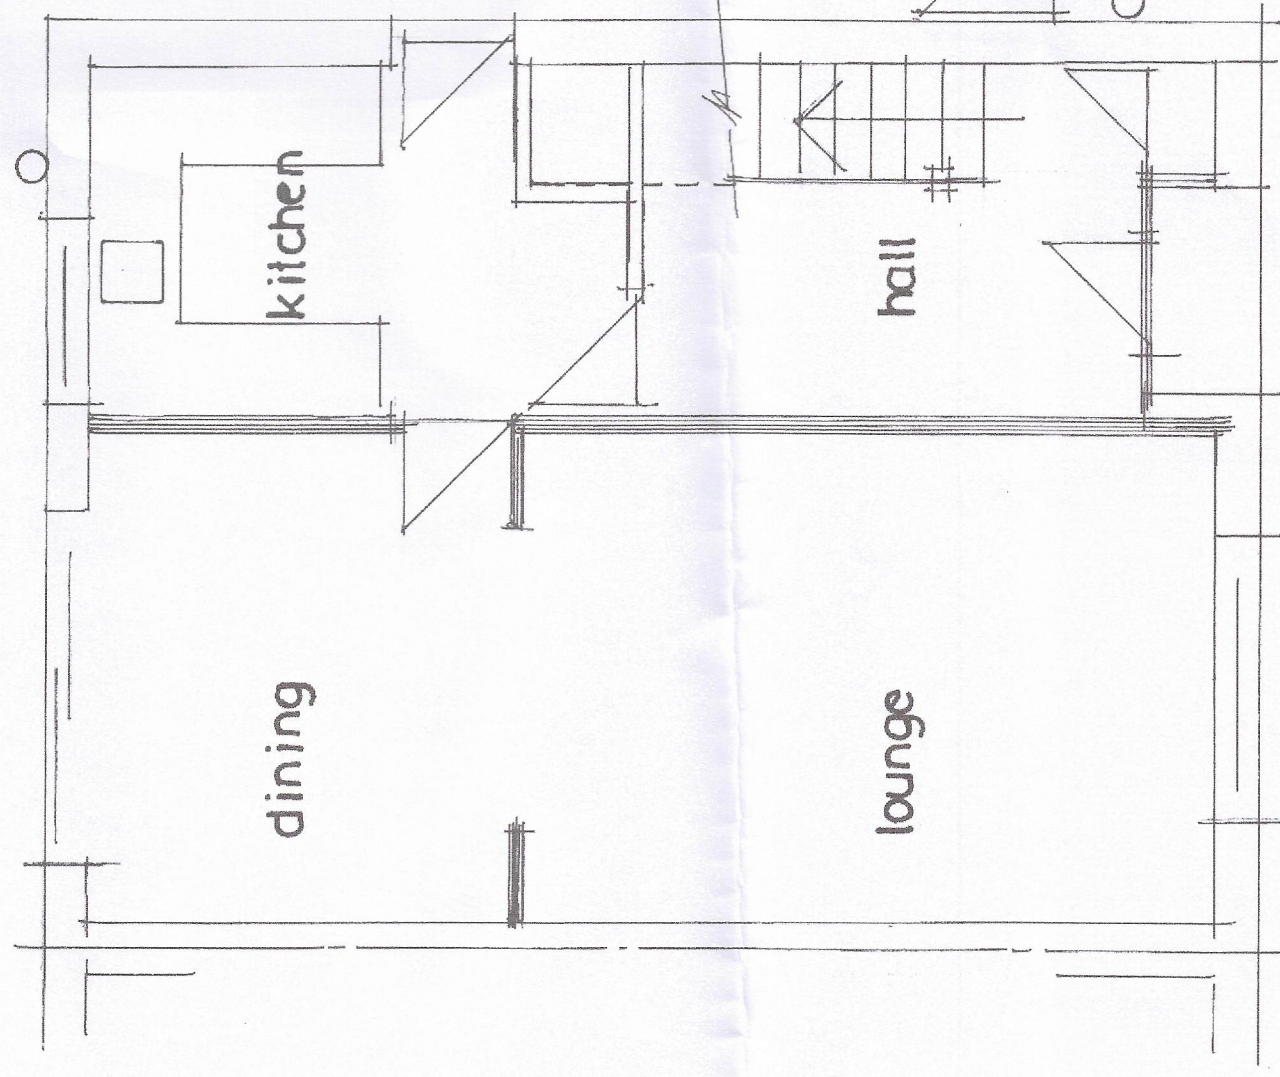


GROUND FLOOR AS EXISTING

1:150 0 0.5 1 2 3 4m

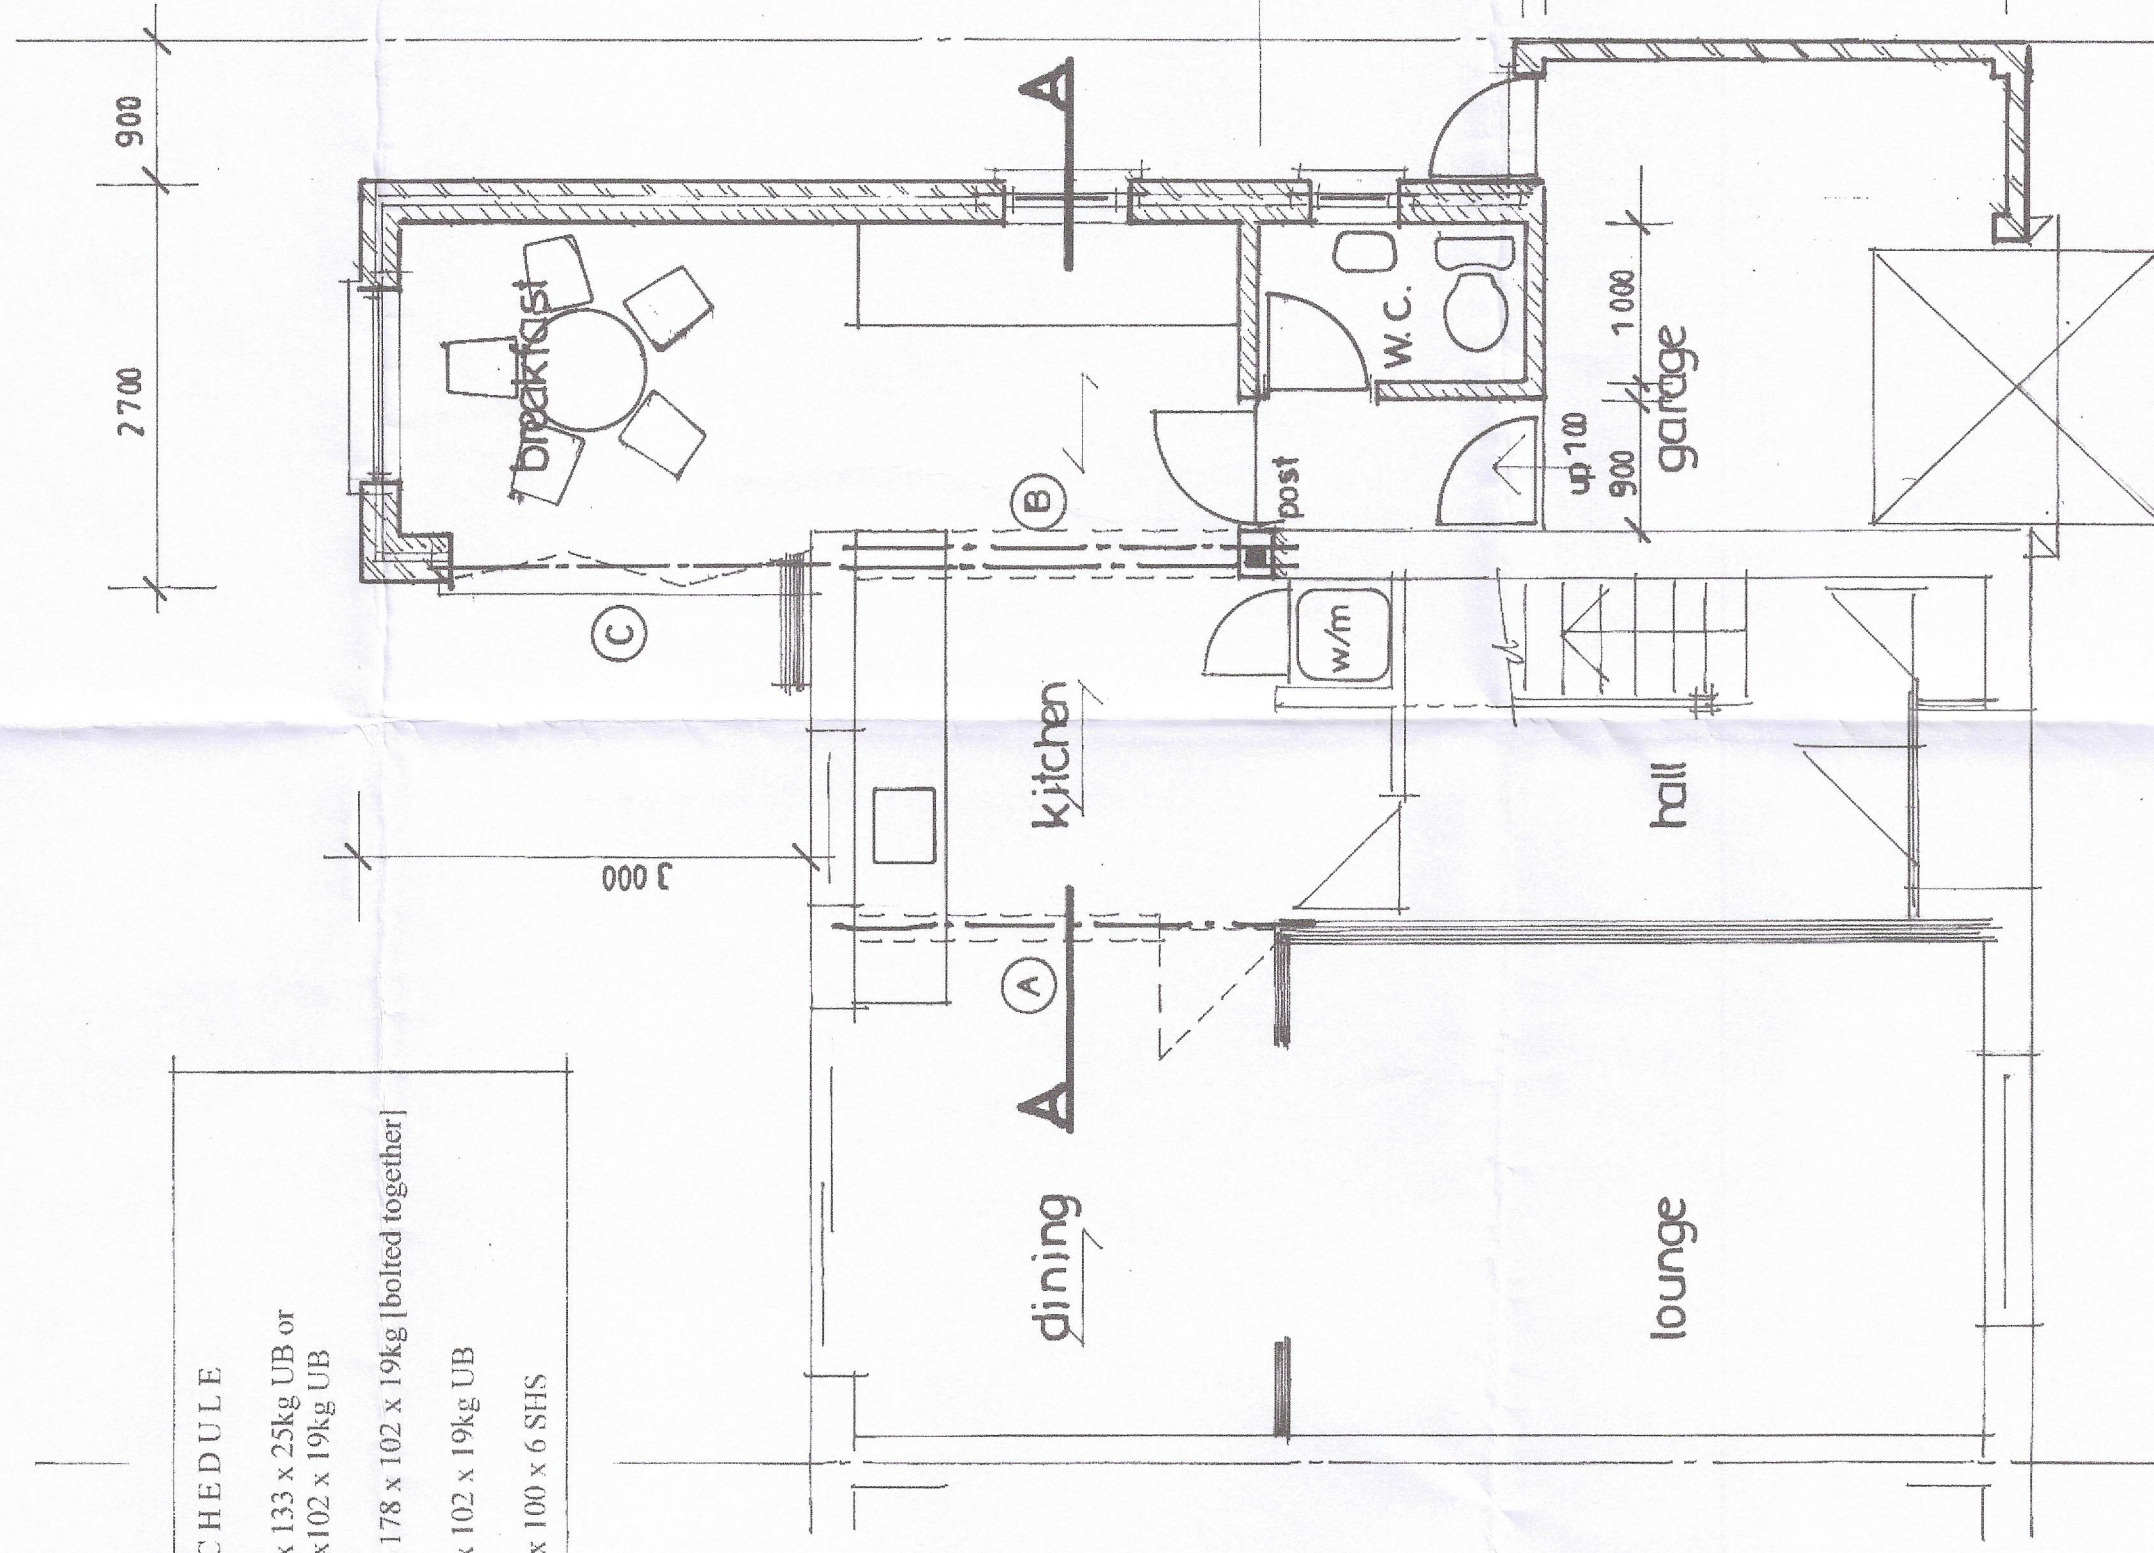

GROUND FLOOR AS PROPOSED

1:150 0 0.5 1 2 3 4m

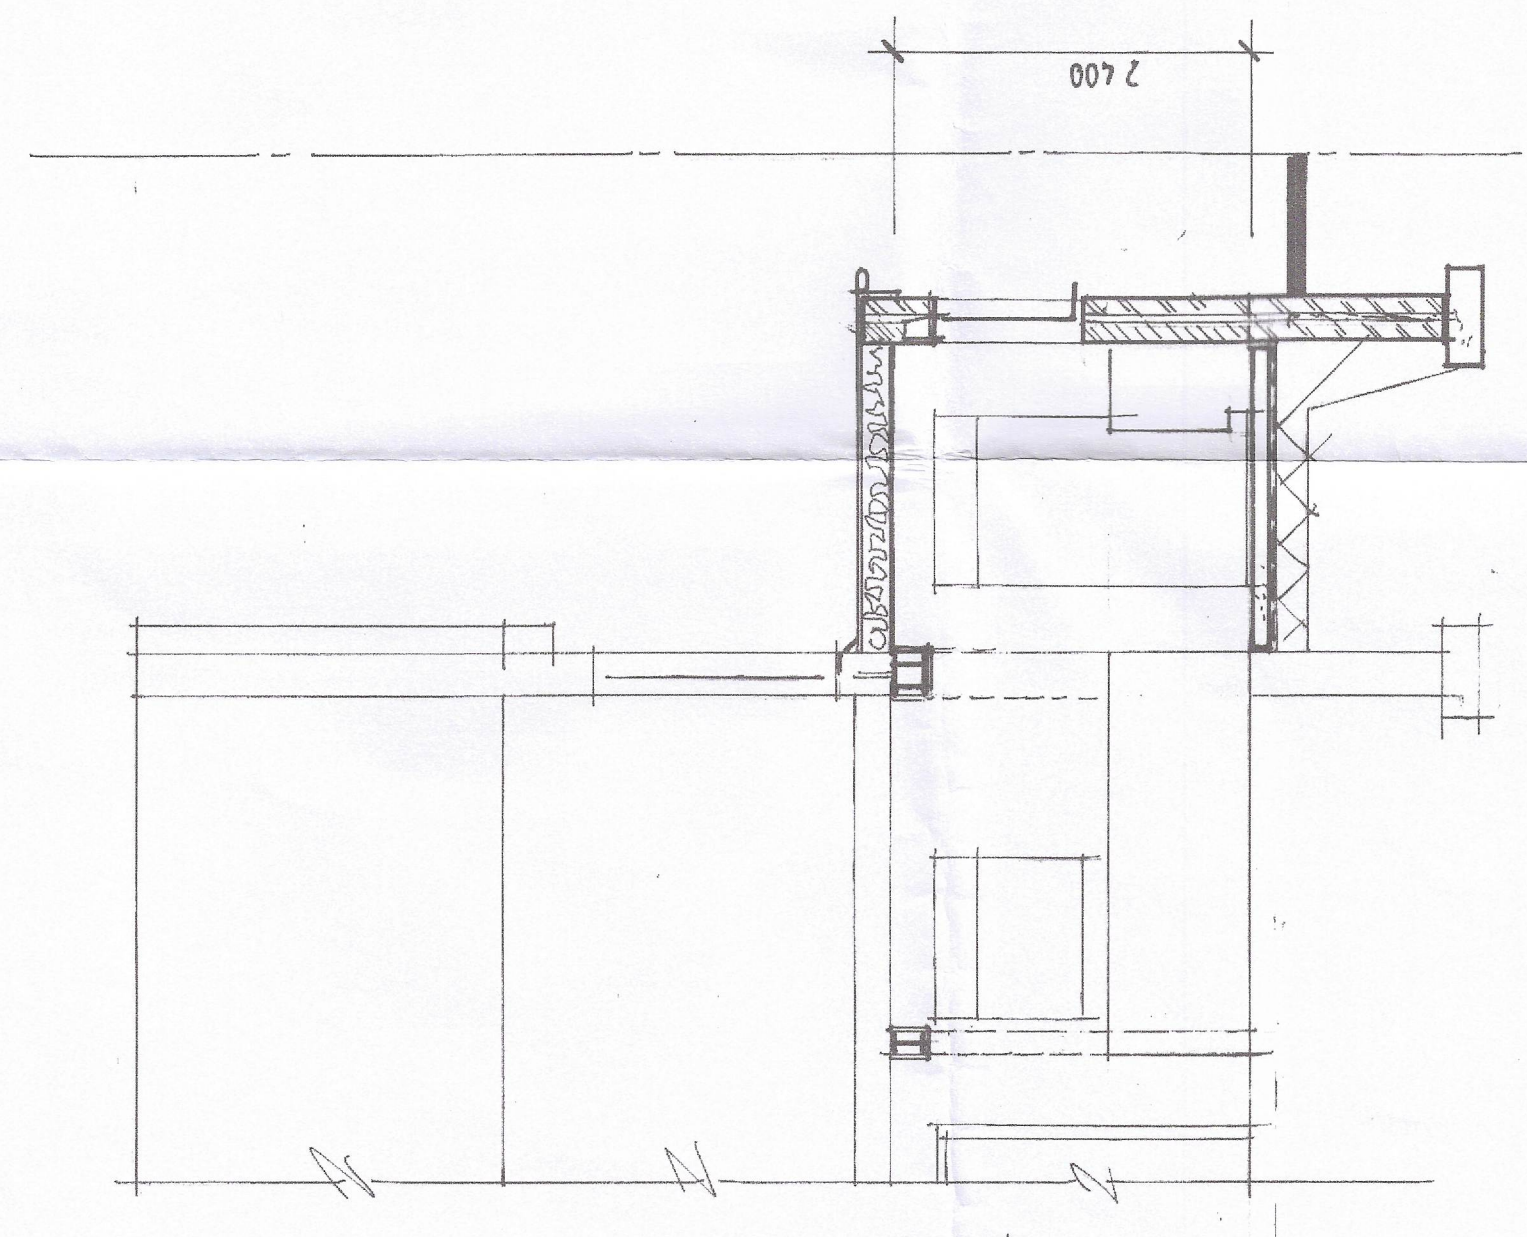

SECTION A-A

1:150 0 0.5 1 2 3 4m

PLANNING DRAWING

Client: MR + MRS G CAMPBELL

Site: 44 MILLBROOK DRIVE KIRBY L32 1TF

Drawing: SINGLE STOREY SIDE / REAR EXTENSION TO PROVIDE GARDEN ROOM, KITCHEN EXTN W/C, UTILITY, AND GARAGE.

Scale: AS NOTED

Date: FEB 2022

Residence:

Richard J Vodrey

34 Stapleton Road, Formby, Liverpool L37 2YN

Tel No: 07779 129 258

Email: richardvodrey@gmail.com

Dwg No.: 1937 / 01