




Apple Blossom

Millennium Garden

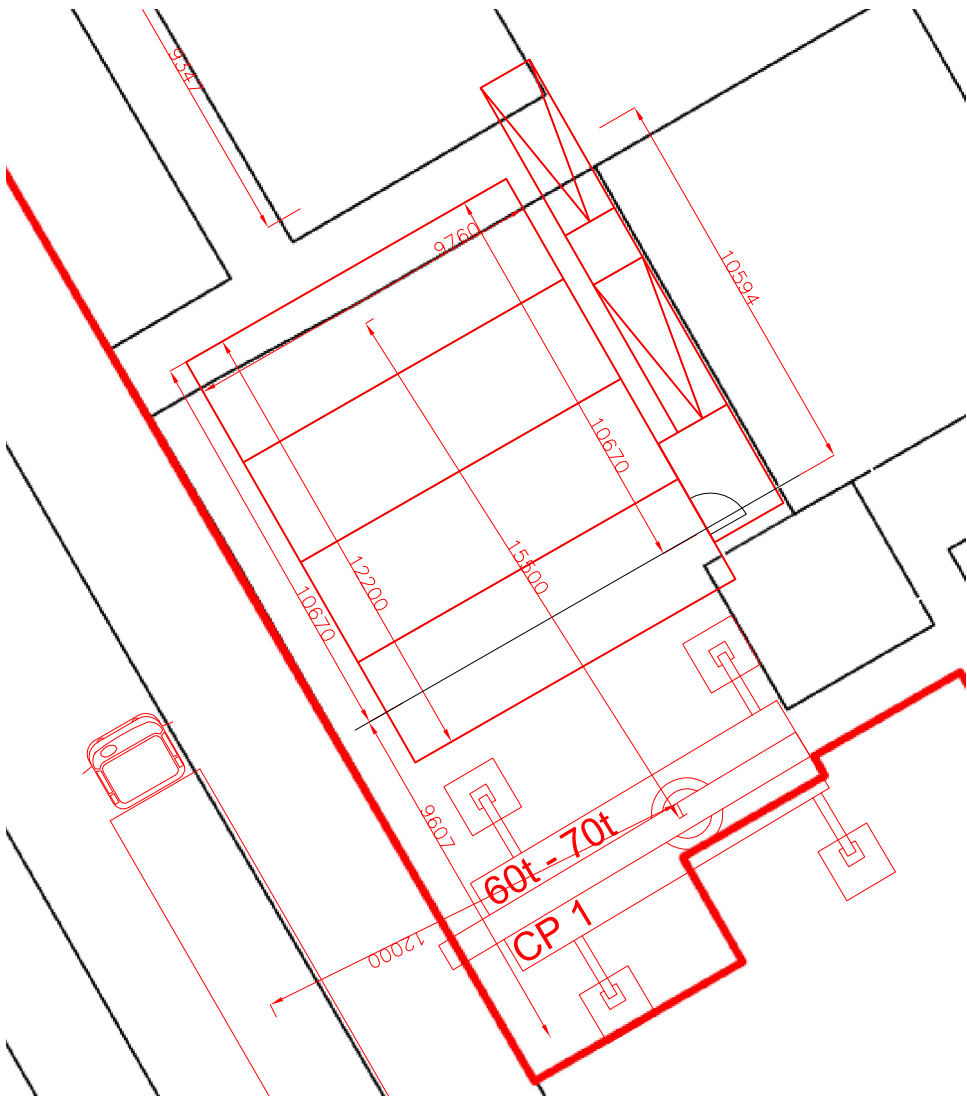

LIFTING POSITION No. 1

60T Liebherr LTM 1060 - 3.1
CRANE WEIGHT 36T
COUNTERWEIGHT 12.8T

Max Weight 7.0
Max Radius 15.5mtrs

SWL 8.1 @ 16mtrs
JIB LENGTH 24.2mtrs
Hook & Tackle 500kg

MATS 1.4 x 1.4m2
Max. GBP 22.77T/m2

Outrigger setup dims
width 6.3m x Length 7.35m

ACCESSORIES 9mtr 4 Legged Brothers
14mtr Canvas Slings
14mtr Canvases & Shoes
HAZARDS - Wind
Ground Conditions
Work Force
Falls from Height

GROUND CONDITIONS - CONSOLIDATED STONE
ACCESS - ARTIC

ALL LIFTING OPERATIONS TO COMPLY
WITH LOLER BS7121



flexible modular accommodation
Head Office Tel 01506 833122
Sales Office Fax 01506 834320
West London, www.sibcas.co.uk
EH48 2SF

Client Knowsley Council

Project Knowsley Central Primary School
SEND Modular
Millennium Garden / Apple Blossom

Drawing Title
40' x 32' Permeable Classroom
LIFTING PLANS

Scale 1:100 @ A1

Drawing No. 216 23 10
Revision SO