
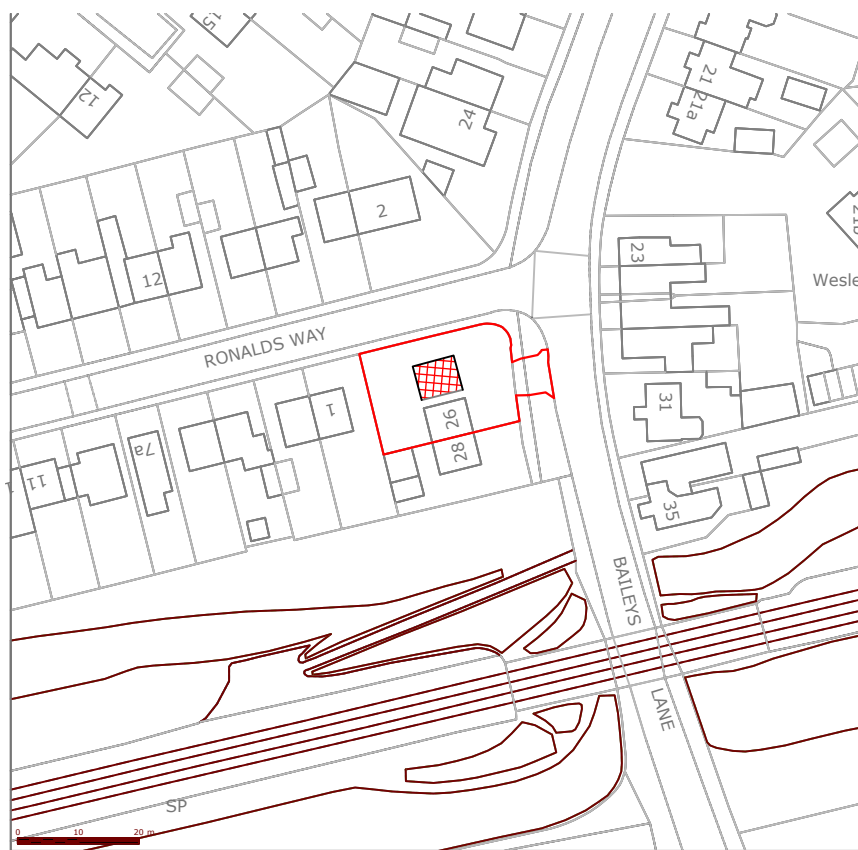
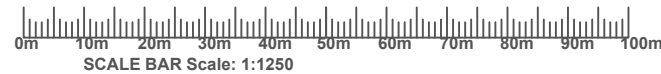
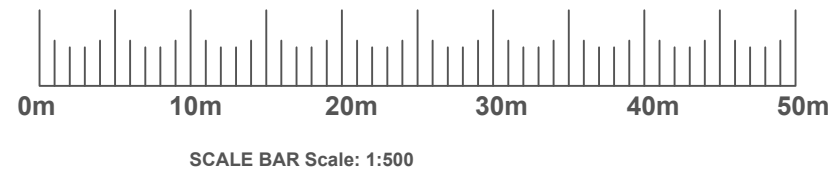
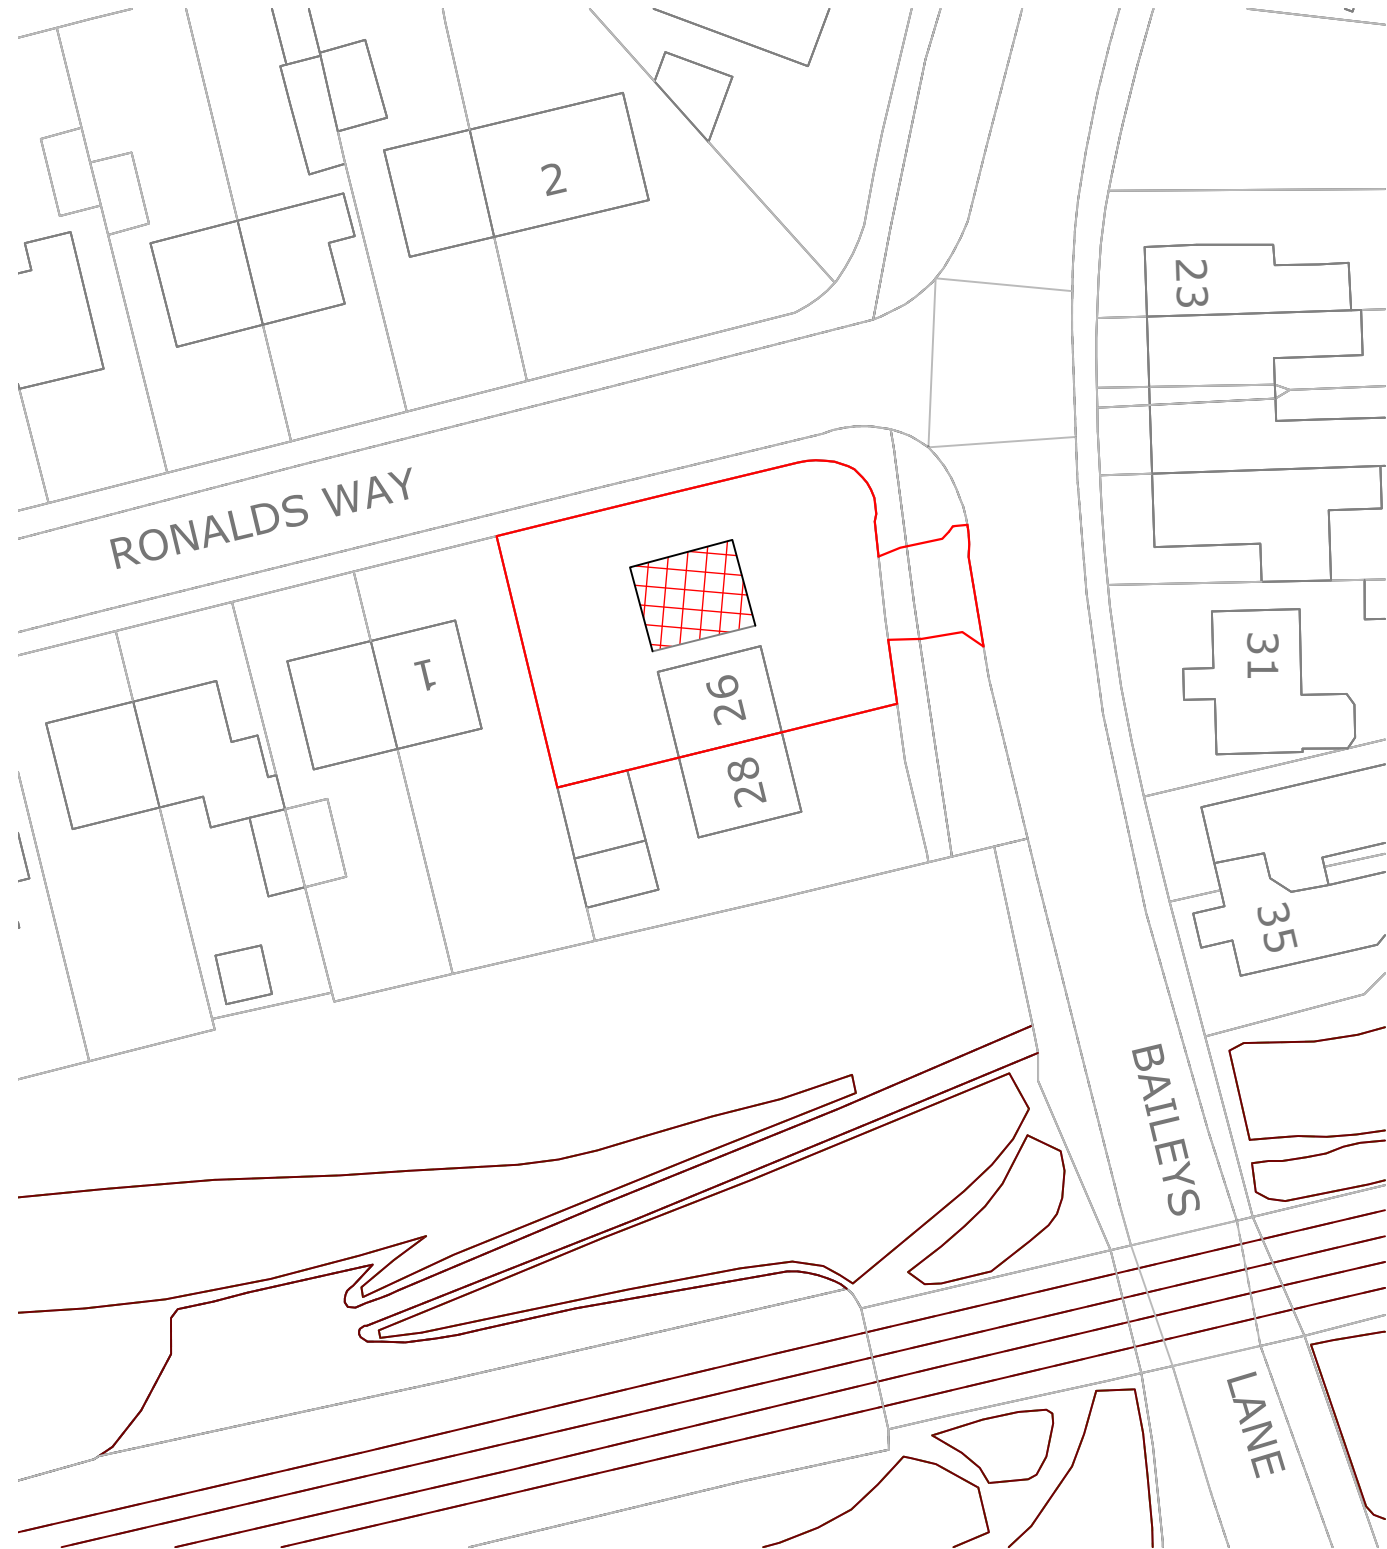


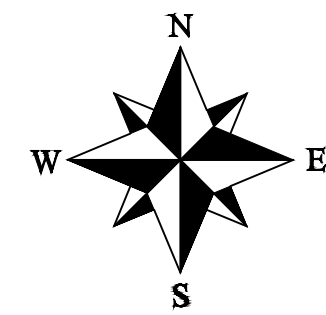

C	29.11.23	Amended Plan as Planning Requested
B	23.08.23	Amended Plan as Planning Requested
A	09.06.23	Removed extension
rev	date	narr

Any discrepancy in figured dimensions to be referred immediately to the agent/consultants. Contractors must check all dimensions from site. Copyright Philip Seddon Associates. All rights reserved.

project

**26 Baileys Lane,
Halewood, Liverpool,
L26 0XD**

drawing

**Erection of 1No. Dwelling
Plan, Site and Location Plan
as Proposed**

scale	number	date
As Shown @ A1	1869 / 02 C	26.06.23