


28 WINDY ARBOR ROAD - BLOCK PLAN

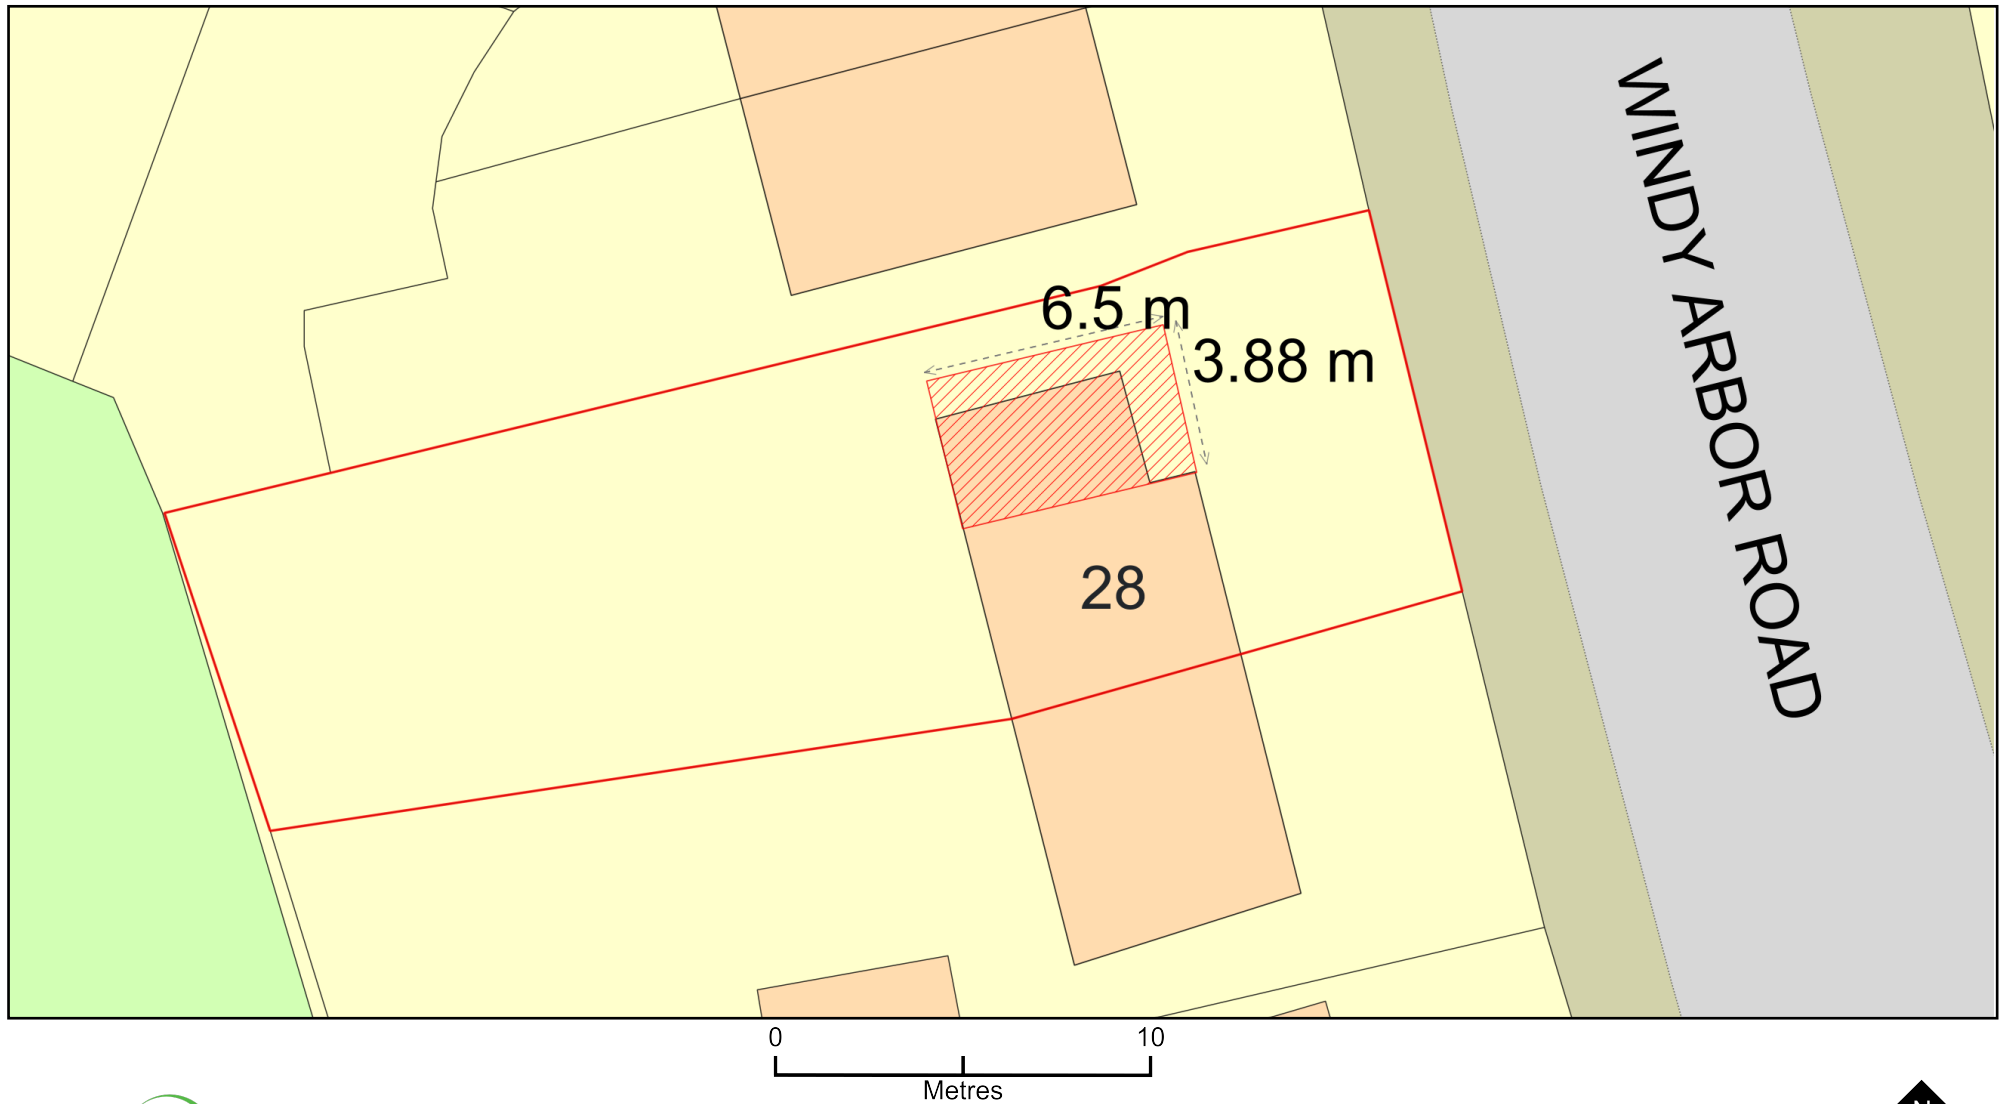

Plan Produced for: LOUIS MADDISON
Date Produced: 04 Oct 2021
Plan Reference Number: TQRQM21277184624720
Scale: 1:200 @ A4