

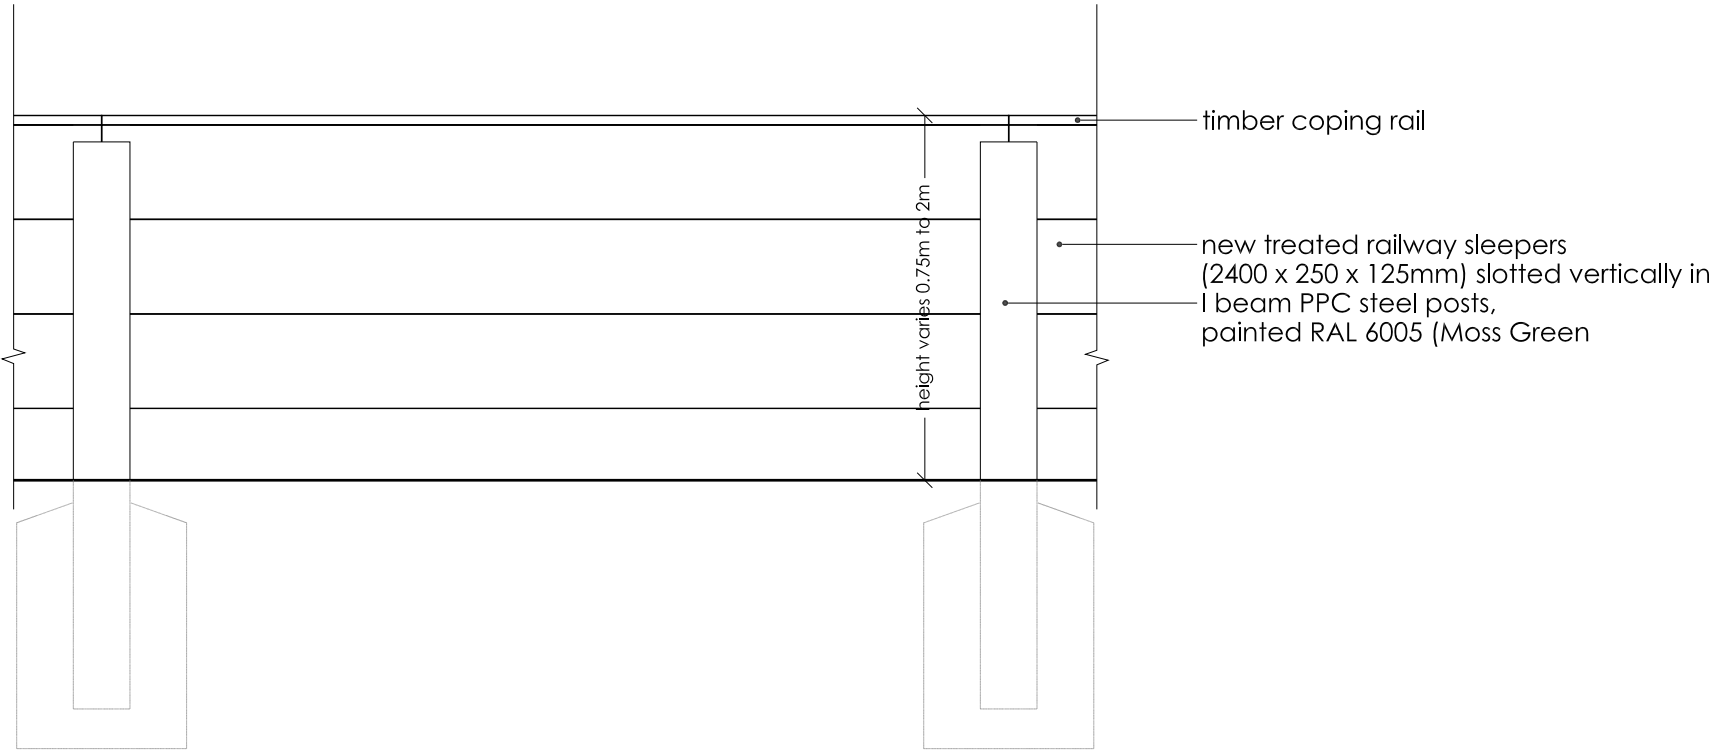


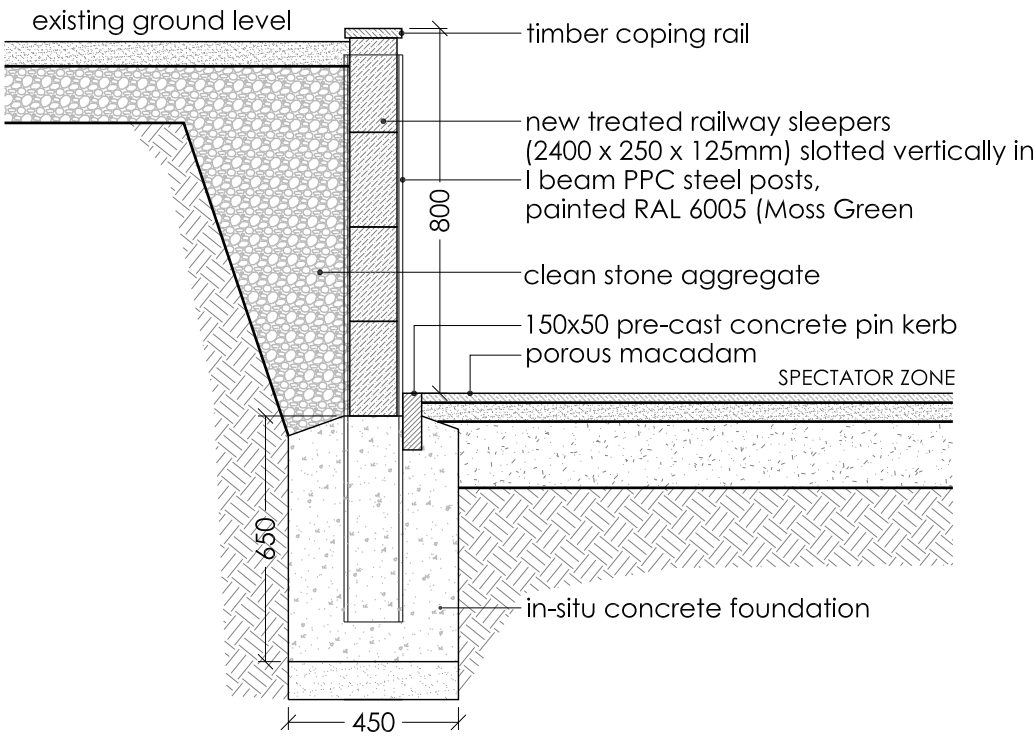

Copyright Notice: This drawing is the copyright of Steve Wells Associates and shall not be reproduced without permission. © 2024 Dwg. PurposePlanning				Project AGP Infrastructure Improvements Halewood Leisure Centre Baileys Lane, Halewood Liverpool, L26 0TY		Client Knowsley Council		Dwg. No. 205-104-1008		Rev.	
	No.	Revision / Issue	Date			Dwg. Title Proposed Sleeper Retaining Wall		Scale 1:20 @ A3		Date October 2024	
								Drawn by GSB		Checked DKW	

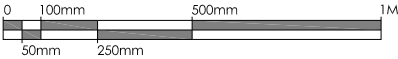

STEVE WELLS

ASSOCIATES

making sport happen

Churchill House, Mill Hill, Pontefract, West Yorkshire,
WF8 4HY t : 01977 797258 e: mail@steve-wells-associates.com