
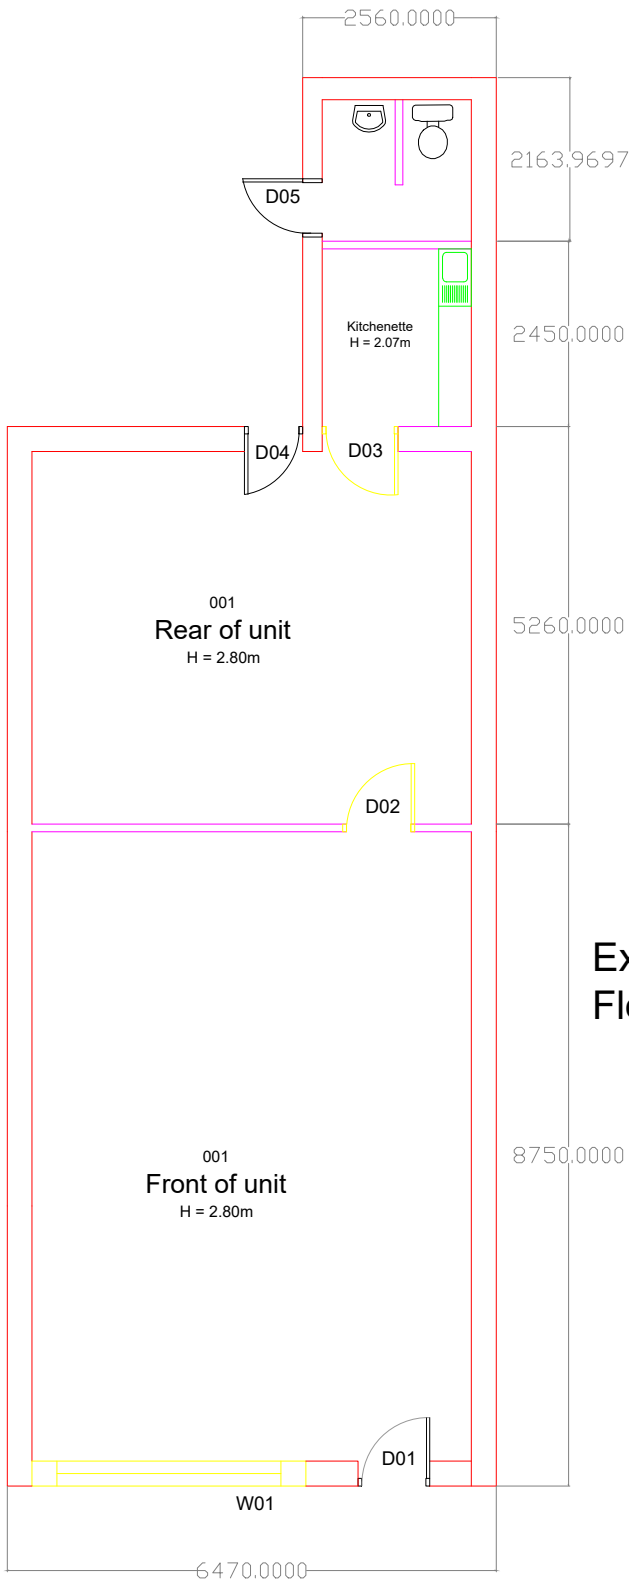


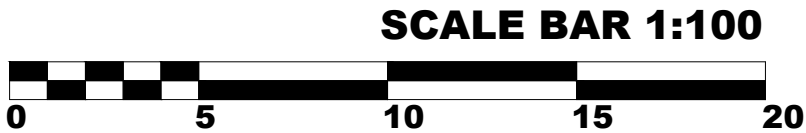

Existing Ground Floor Plan

Item	Hazard	Risk			