


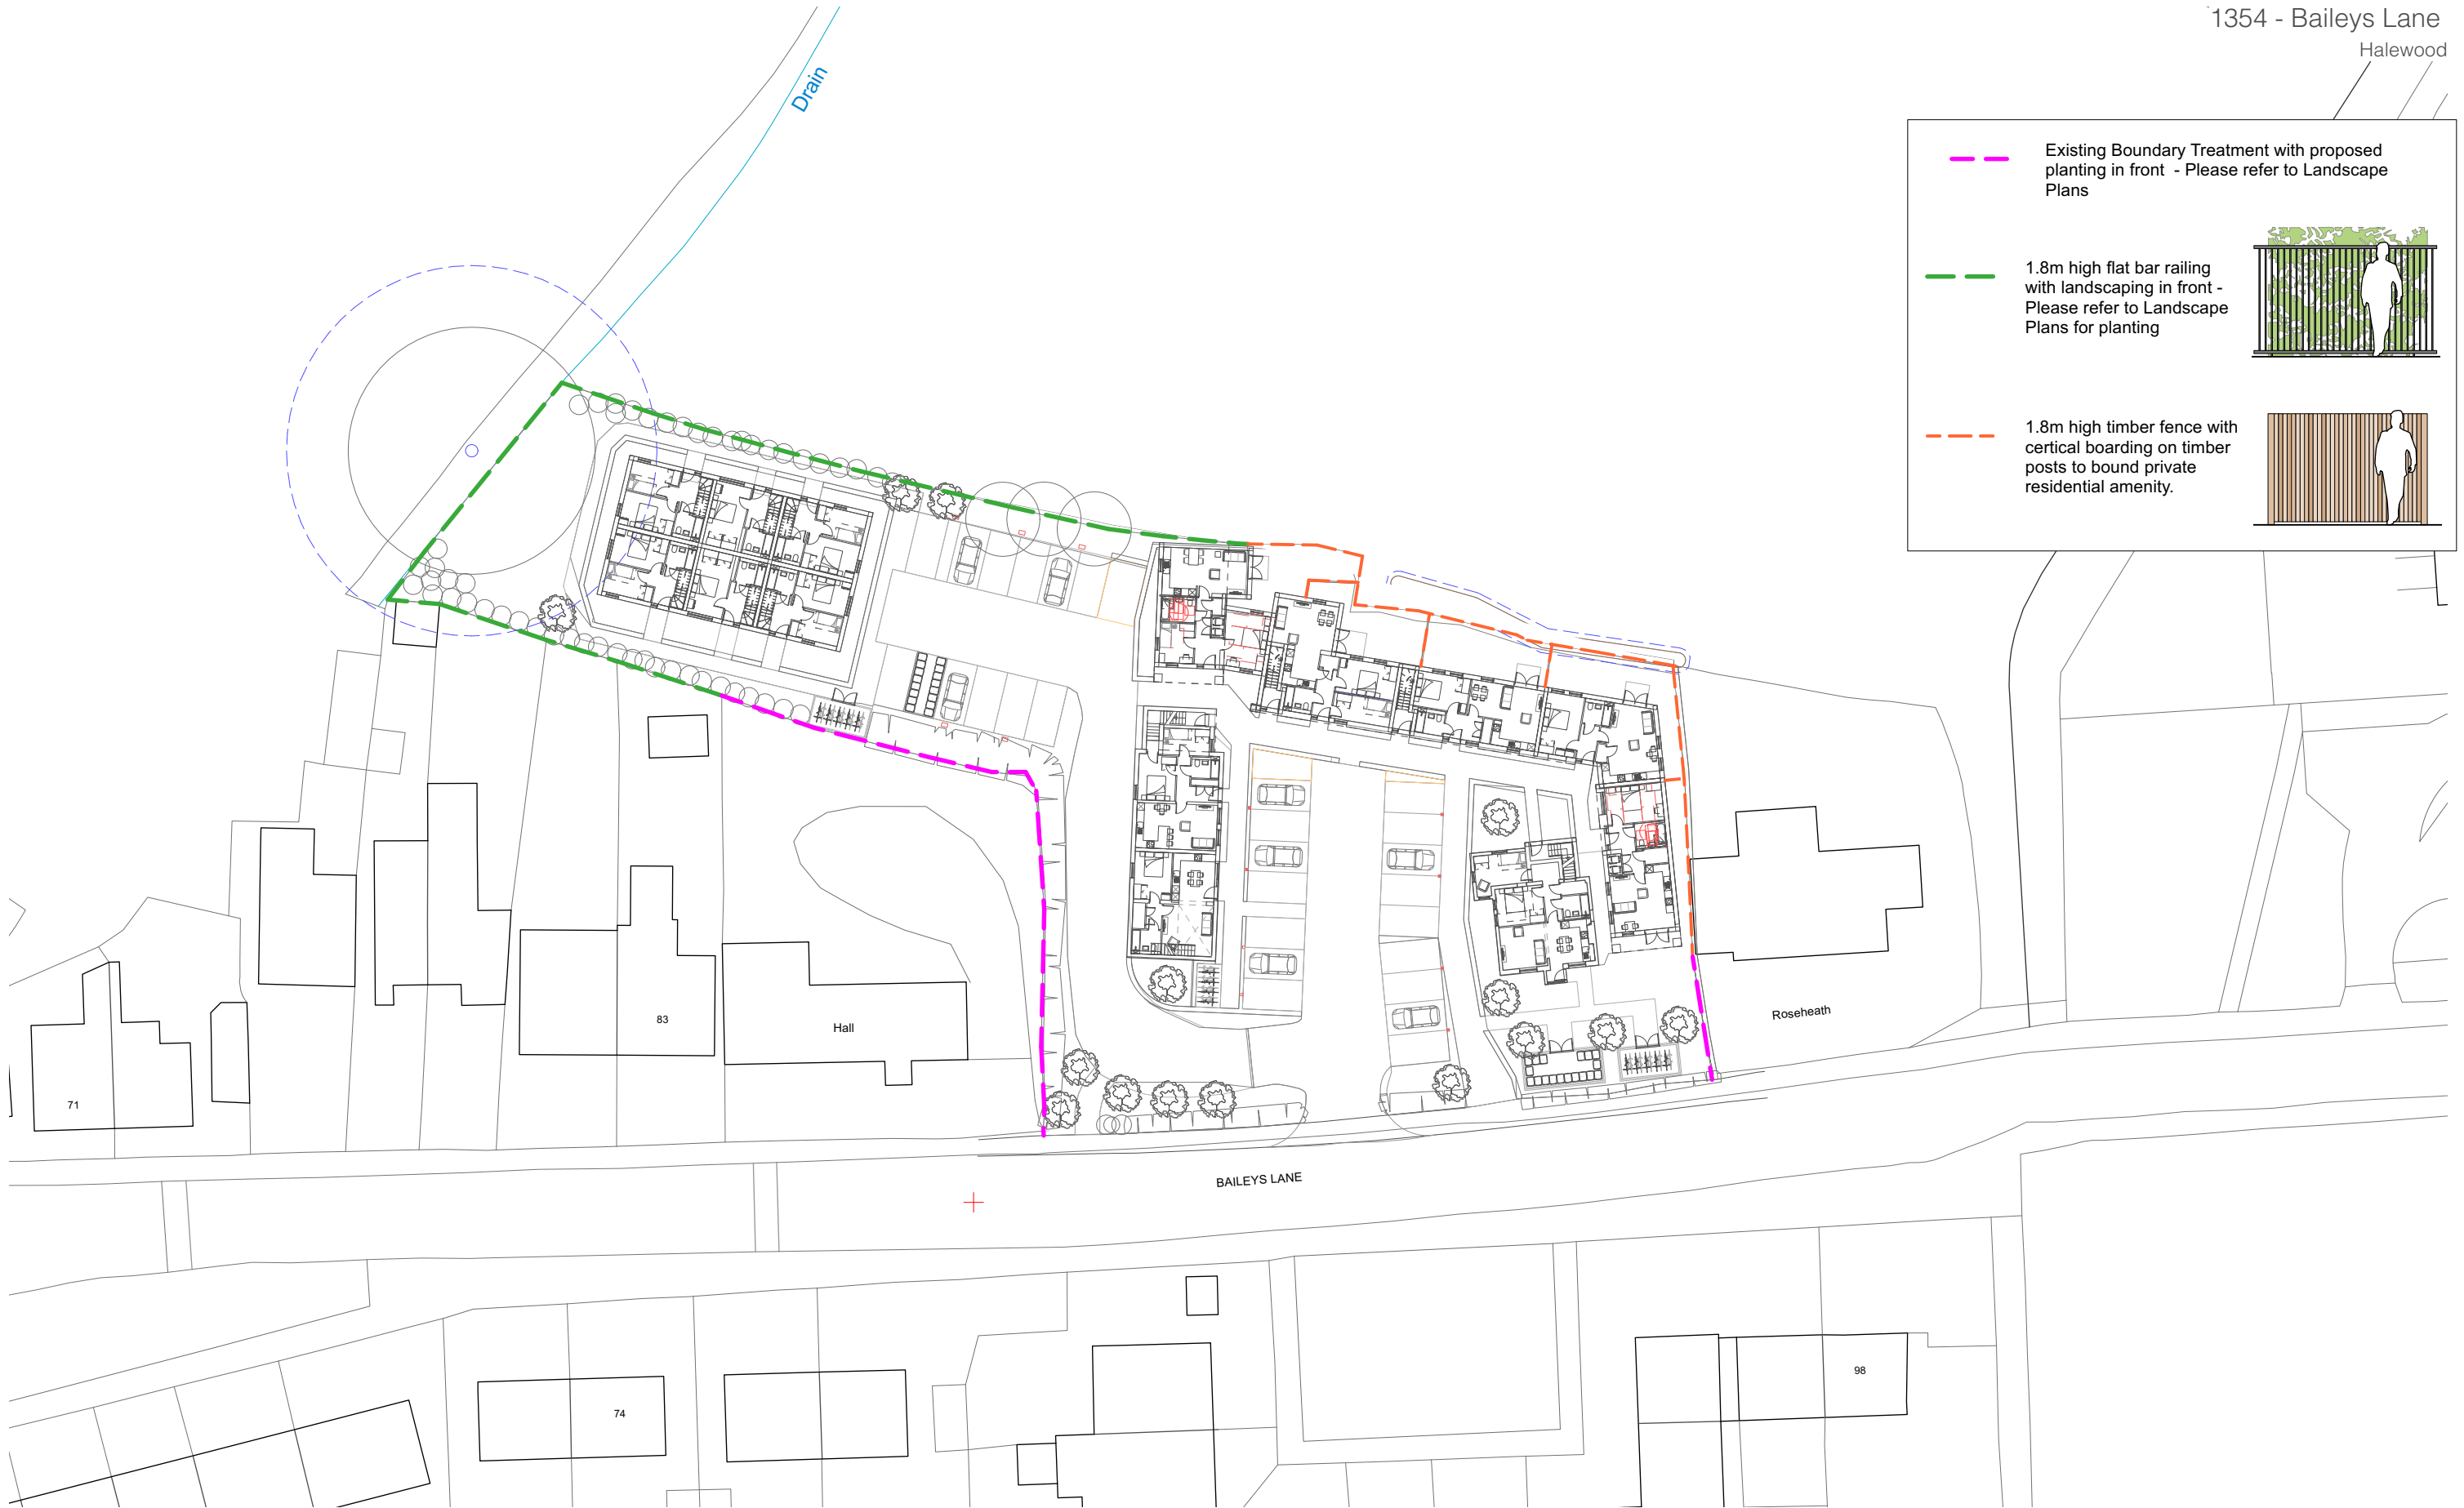

Drawing Title: Proposed Boundary Treatments
Date: 20.03.2025
Drawing no: 1354 - 020
Scale: 1:500 @ A3
Drawn: KJ

revision:
revision notes:

0m 5m 10m 25m 50m



DK-Architects

26 Old Haymarket
Liverpool
L1 6ER
0151 231 1209 T
mail@dk-architects.com E
www.dk-architects.com W