


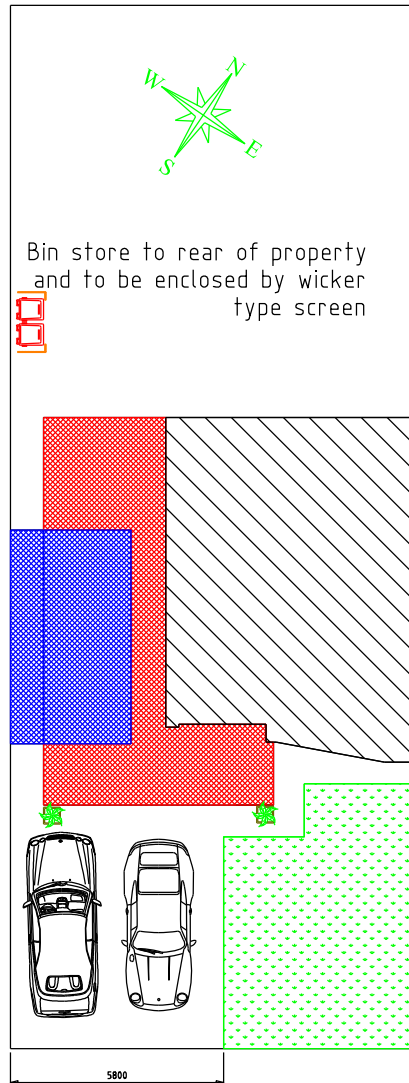

SCALE 1:200



© Copyright Designs In C.A.D.
This drawing and any of the detail thereon remain at all times the property of Designs In C.A.D. and must not be copied in whole or part without the written permission of the company

Rev	Amendment	Date
-----	-----------	------

Designs in C. A. D.

0151 548 9078

07740 174377

tony@designsincad.co.uk

CLIENT

Mr Richard Gerrard
114 Longmeadow Road
Prescot
Merseyside
L340HT

PROJECT

Plan veiw showing
proposed car parking

DATE	SCALE	DWG No
08-06-21	1:200/A4	0001/B
DRAWN	CHECKED	REV
T. Davies		